



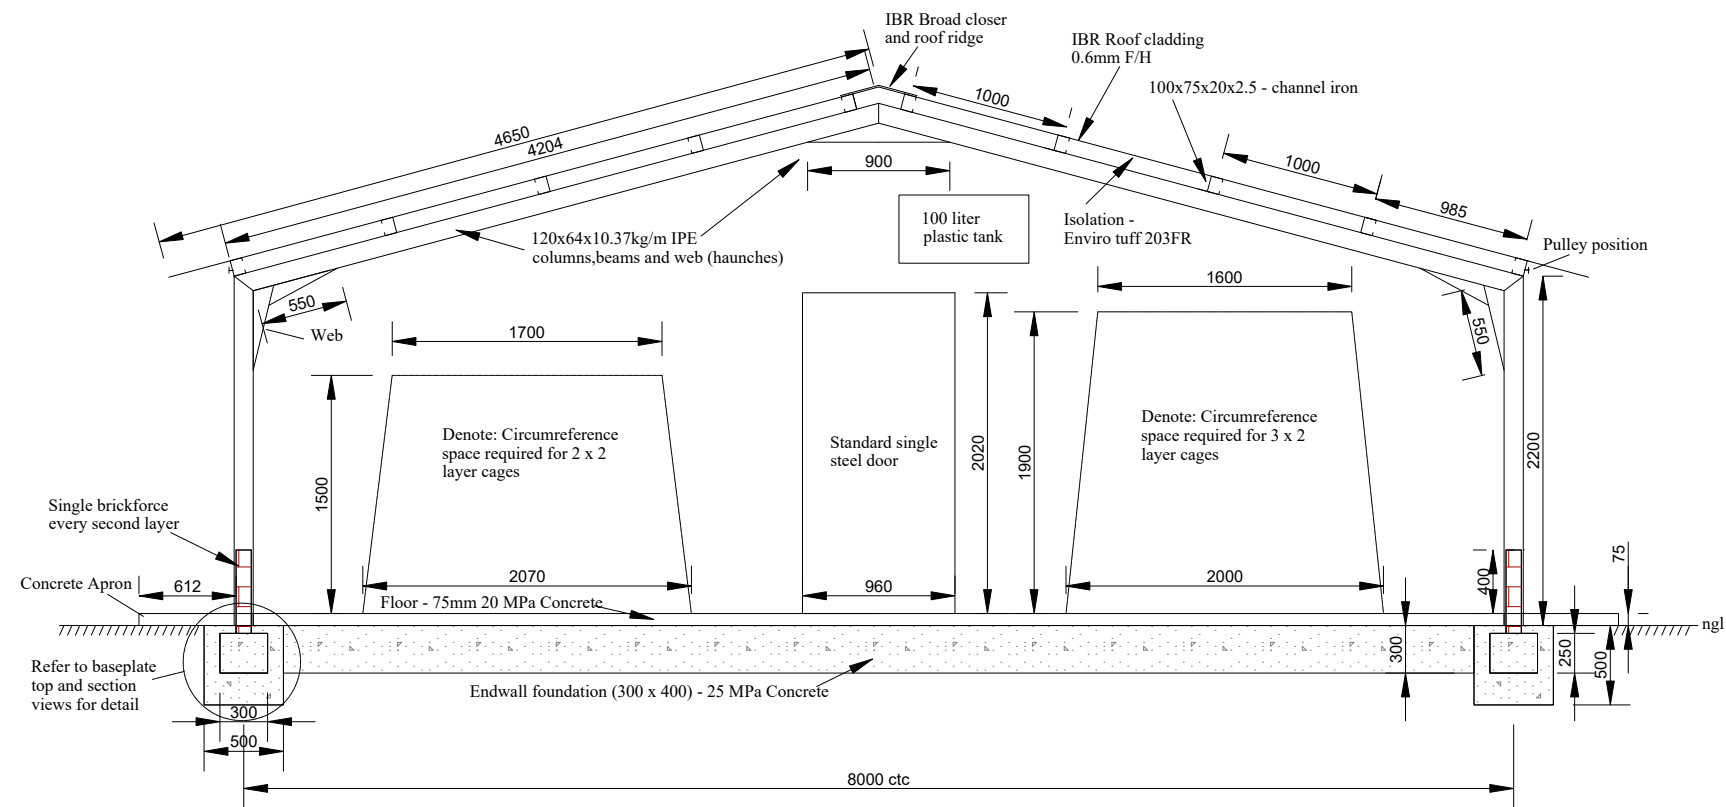


WESTERN SECTION THROUGH LAYER HOUSE

250 mm x 250 mm x 10 mm Steel Baseplate - top view

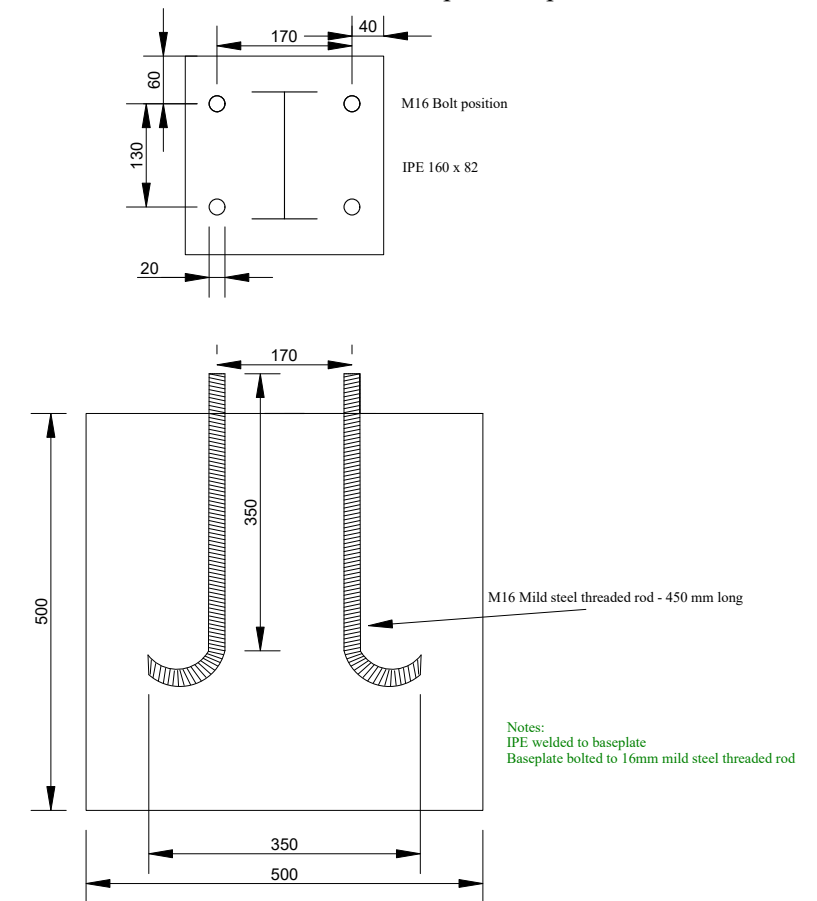

Foundation & "Starter bars" - section view

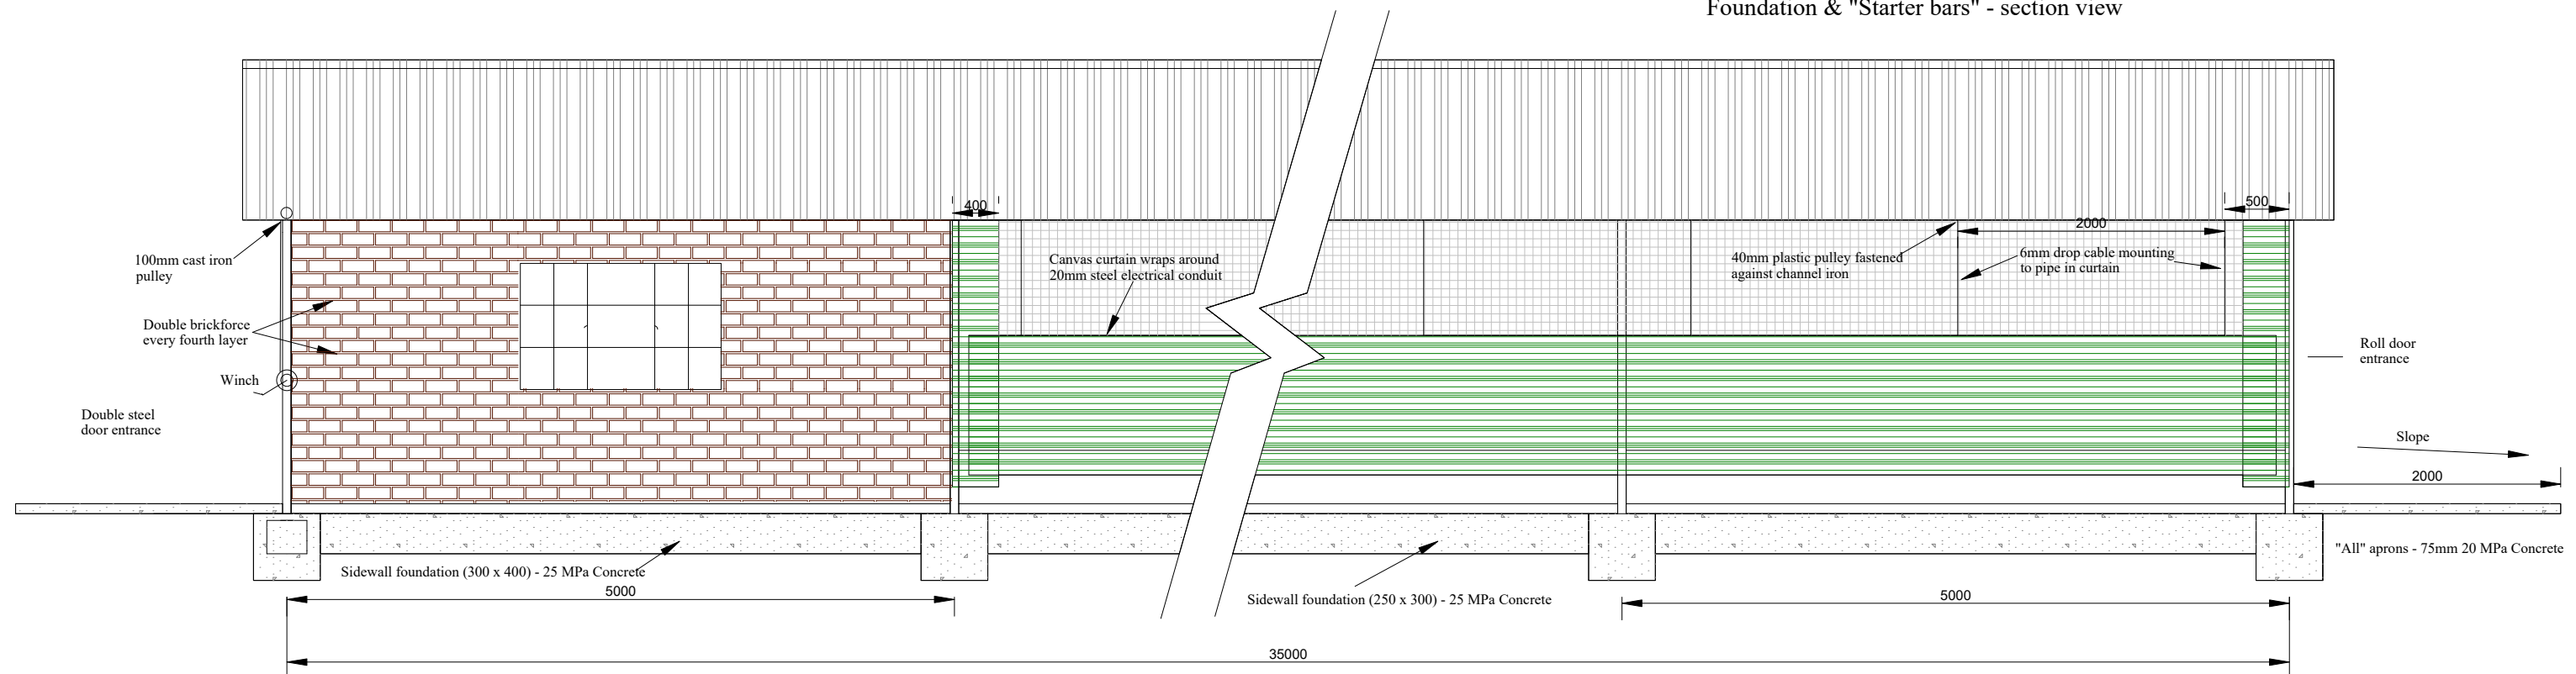

SOUTHERN VIEW

DA & RD - AGRICULTURAL ENGINEERING P.BAG X 804 POTCHEFSTROOM 2520

Drawn : Mr Z Mbhamali (Pr.Eng)

Signed off:

2112 LAYER HOUSE - Matsimanyai Farming

Date:

Scale: dimensions as indicated

Ref.nr mydoc\hod\terms\Layer

Tel.: 063 - 588 5825

Fax.: N/A

Date: 2026.06.23

Drawing nr. 1 of 2