NOTES

CONTOUR INTERVAL : 0.1m
CUT/ FILL : = 111.25m³

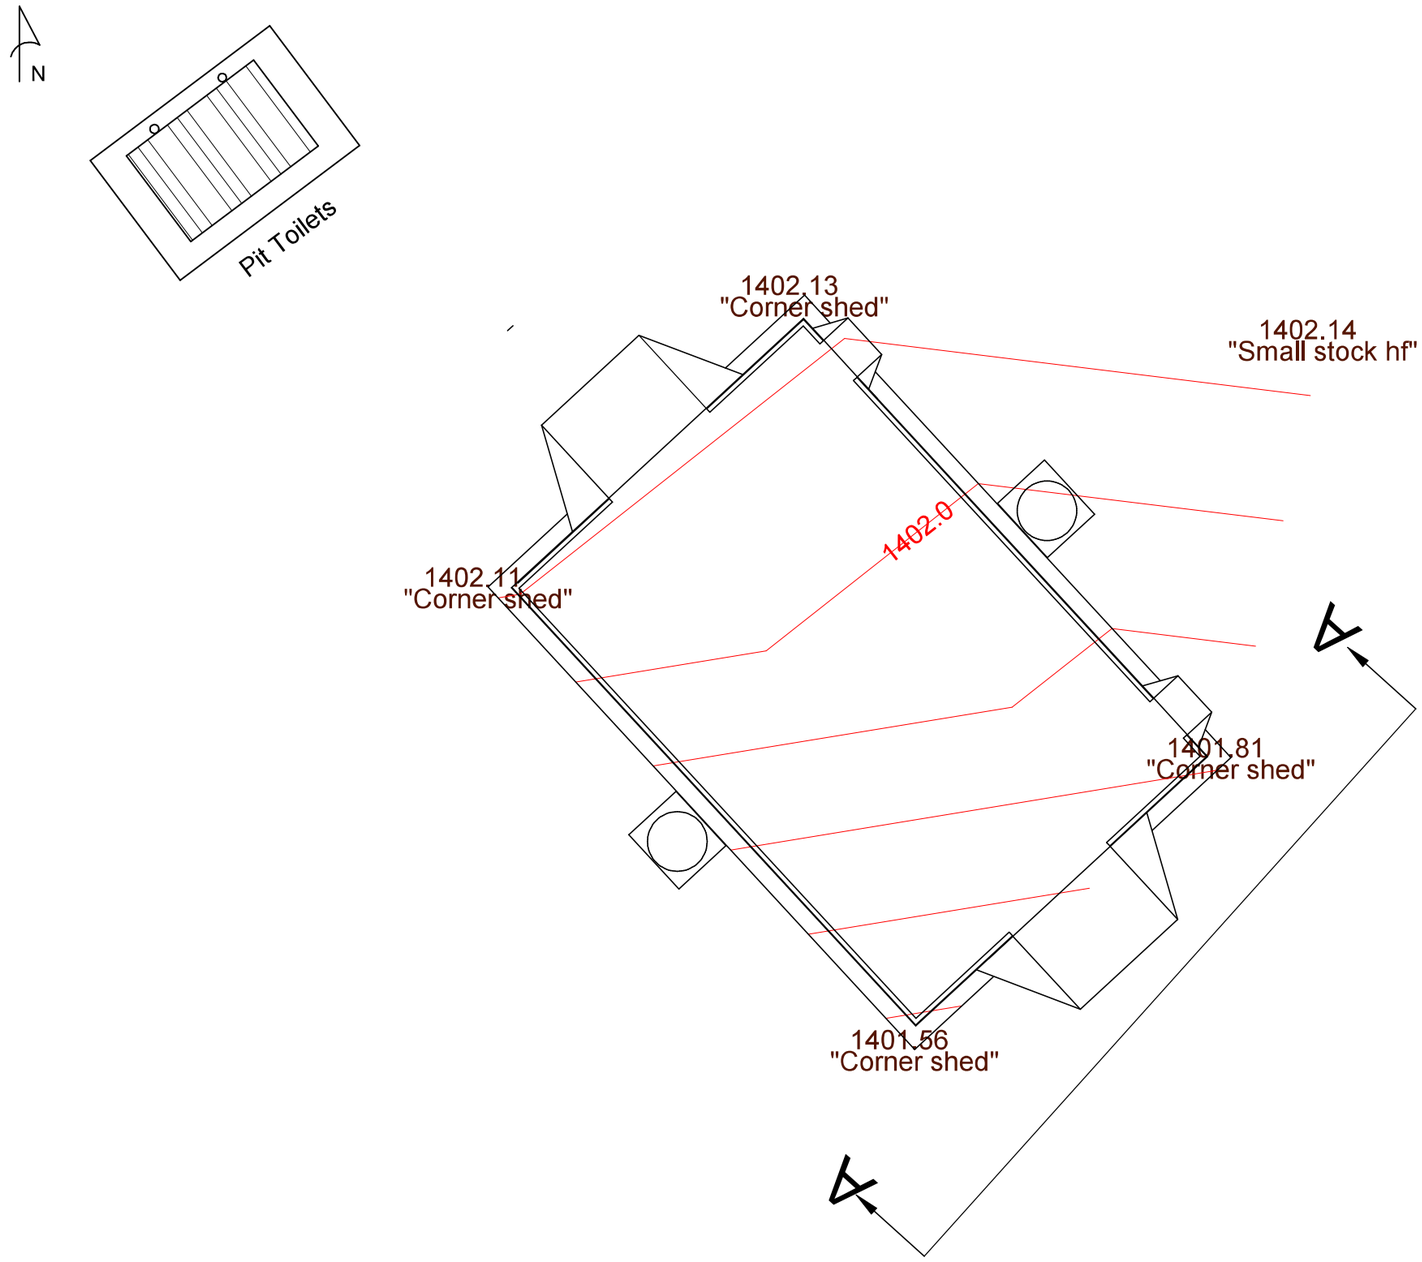

SPECIAL NOTES:

- Generic standard Multipurpose Shed design. To be adapted to site specific conditions.
- Look specifically at the slope of the terrain, and the orientation of the shed
- The height of the foundation blocks must be adapted.
- It might be needed to add steps to doors.
- The dimensions of the ramps at the doors will have to be adopted to the terrain.

(CHIEF ENGINEER) MSP NEL

(DATE APPROVED) NOVEMBER 2023

ENGINEERING SERVICES
Private Bag X1006
ALIWAL NORTH
9750

RURAL DEVELOPMENT AND AGRARIAN REFORM PROVINCE OF THE EASTERN CAPE

MULTIPURPOSE SHED

SCALE
1 : 400

CONTOUR MAP
KOPPIESFONTEIN
MPS

A3 ORIGINAL