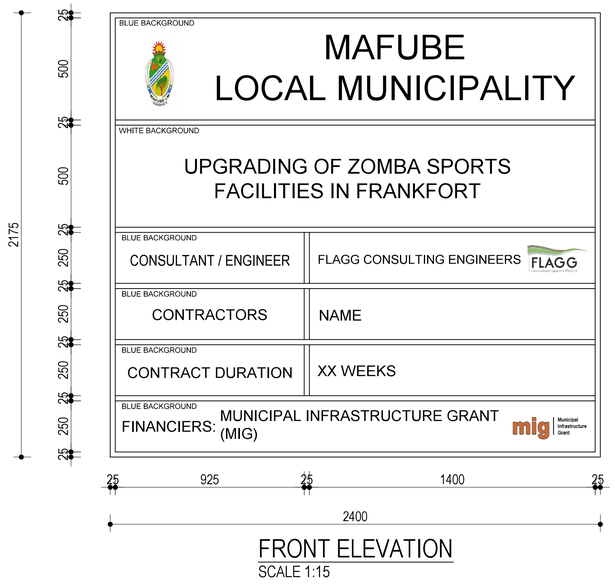

FRONT ELEVATION
SCALE 1:15

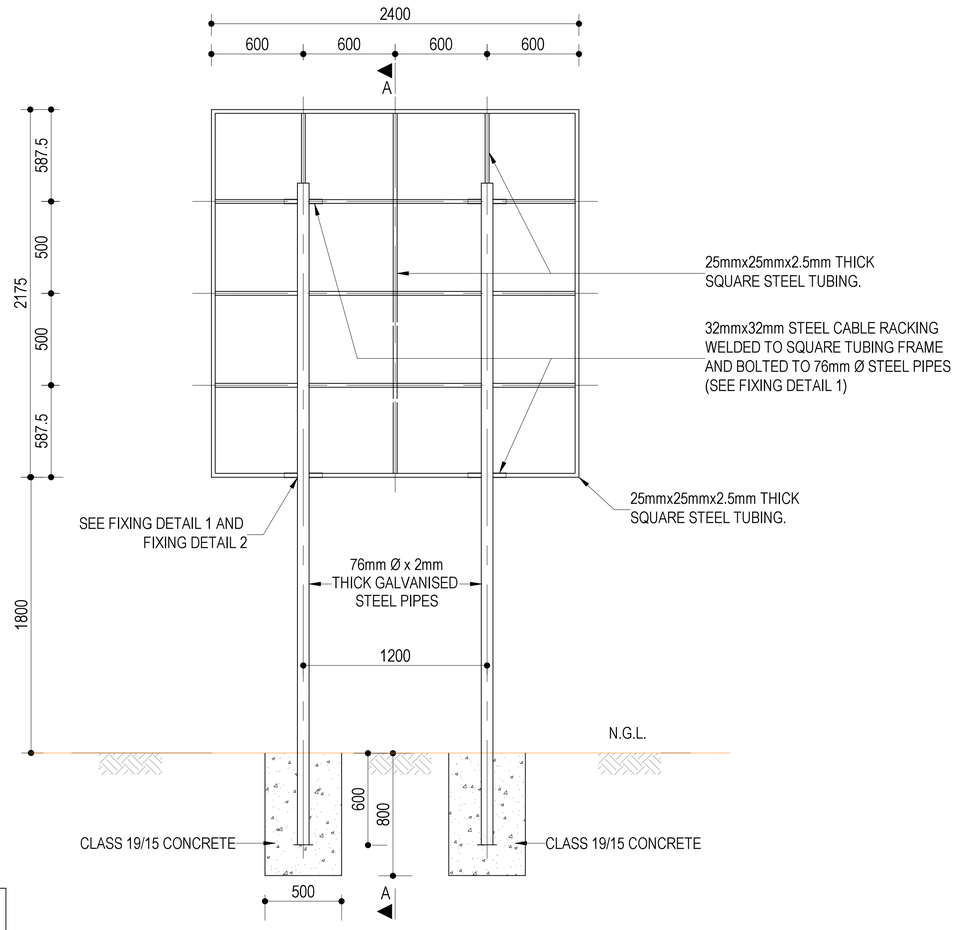

BACK ELEVATION
SCALE 1:20

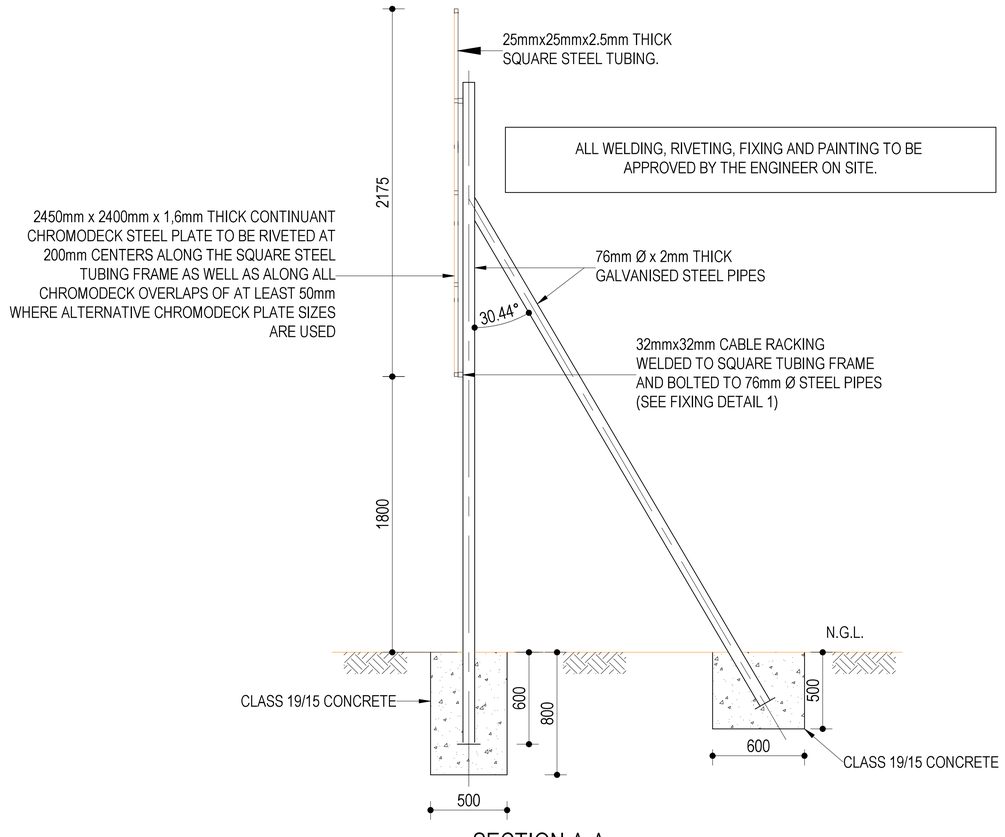

SECTION A-A
SCALE 1:20

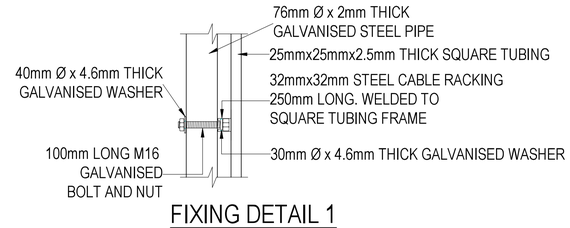

FIXING DETAIL 1
SCALE 1:5

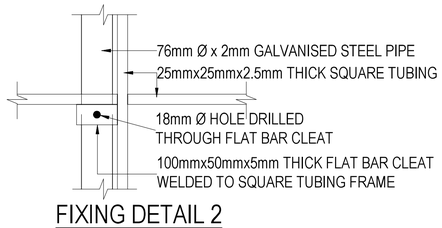

FIXING DETAIL 2
SCALE 1:5

NOTES / NOTAS :

NO	REVISIONS	DATE

MAFUBE LOCAL MUNICIPALITY

PO BOX 2
FRANKFORT
9830

(058) 813 1081/2
FAX (058) 813 3072

PROJEK
PROJECT

UPGRADING OF ZOMBA SPORTS
FACILITIES IN FRANKFORT

DIENSDETAIL
SERVICE DETAIL

PROJECT NAMEBOARD

FRANKFORT
6 Mark Street
P.O.Box 864, Frankfort 9830
Tel : 058 813 2173
Fax : 058 813 4254
E-Mail : frankfort@flaggconsulting.co.za
OTHER OFFICE :
BLOEMFONTEIN

FLAGG CONSULTING ENGINEERS (Pty) Ltd
Consulting Civil and Structural Engineers
Reg No 2012/130605/07

DESIGNED
NAME:L.B.F. AMBROSE
Prof Reg No:201370161
DATE: JANUARY 2024

DRAWN
NAME: M. GOVENDER
DATE: JANUARY 2024

CHECKED
NAME:L.G. MOTSOENENG
Prof Reg No:201470097
SIGNATURE:.....
DATE: JANUARY 2024

SCALE:	PAPER SIZE:
AS SHOWN	A1: 841 x 594

ENG. DRAWING NUMBER
F0284-A200

PROJECT STATUS

CONCEPT DRAWING ○ TENDER DRAWING ● APPROVED CONSTRUCTION DRAWING ○ AS BUILT DRAWING ○