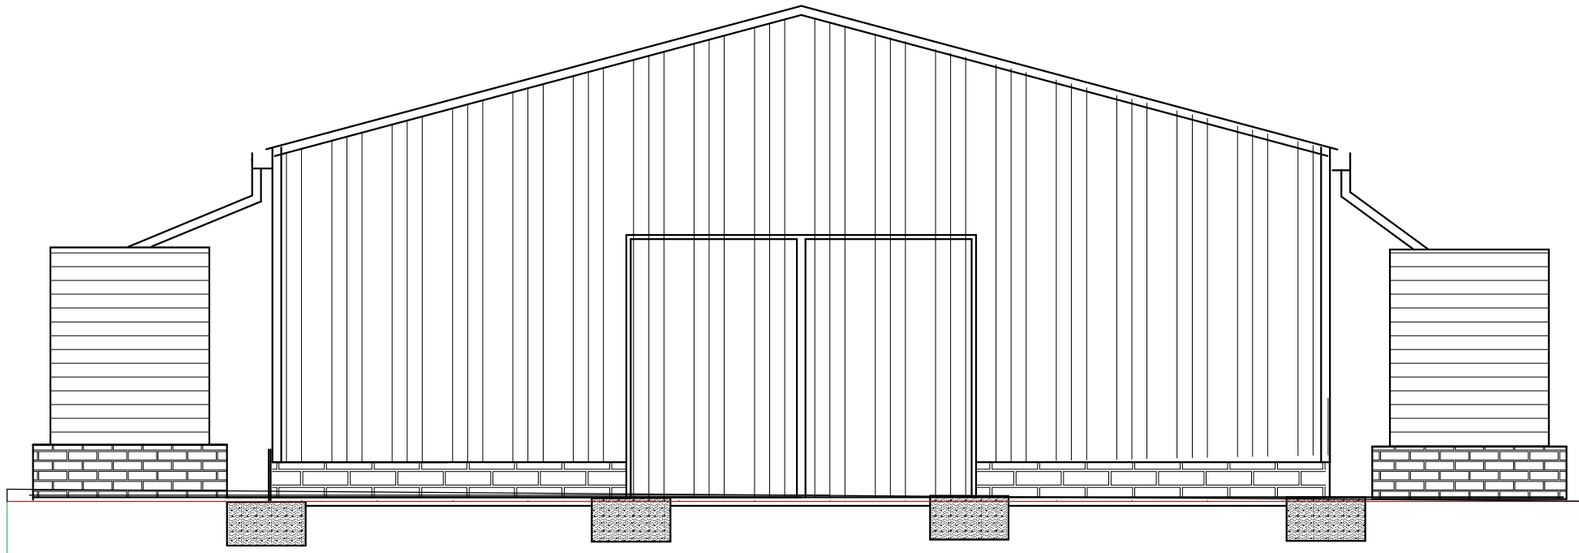

Vertical scale : 1:1000
Horizontal scale : 1:1000

Distance (m)	0.00	18	
Elevation (m)	1743.54		1743.52
Height Difference (m)	0.02		0.00

CROSS-SECTION A-A

SPECIAL NOTES:
- Generic standard shearing shed design. To be adopted to site specific conditions.
- Look specifically at the slope of the terrain, and the orientation of the building.
- The height of the foundation walls must be adopted.
- It might be needed to add ramps/steps to doors and sliding doors.
- The dimensions of the ramp at the garage door, will have to be adopted to the terrain.
- It might even be necessary to change the size of the building, depending on specific needs.

Department Of Rural Development & Agrarian Reform

UITSIG MULTIPURPOSESHED

DEPARTMENT OF RURAL DEVELOPMENT AND AGRARIAN REFORM

ENGINEERING SERVICES - JOE GQABI DISTRICT

Private bag X1006
Aliwal North
9750

REV NO.	DATE	DESCRIPTION	DRAWN BY

RESPONSIBLE PERSON		DATE
DESIGN:		
DRAW:		
CHECKED:		
APPROVED		
DRAWING NUMBER:	DRAWING 2 OF 8	
DRAWING STATUS:		