D-EN- 398

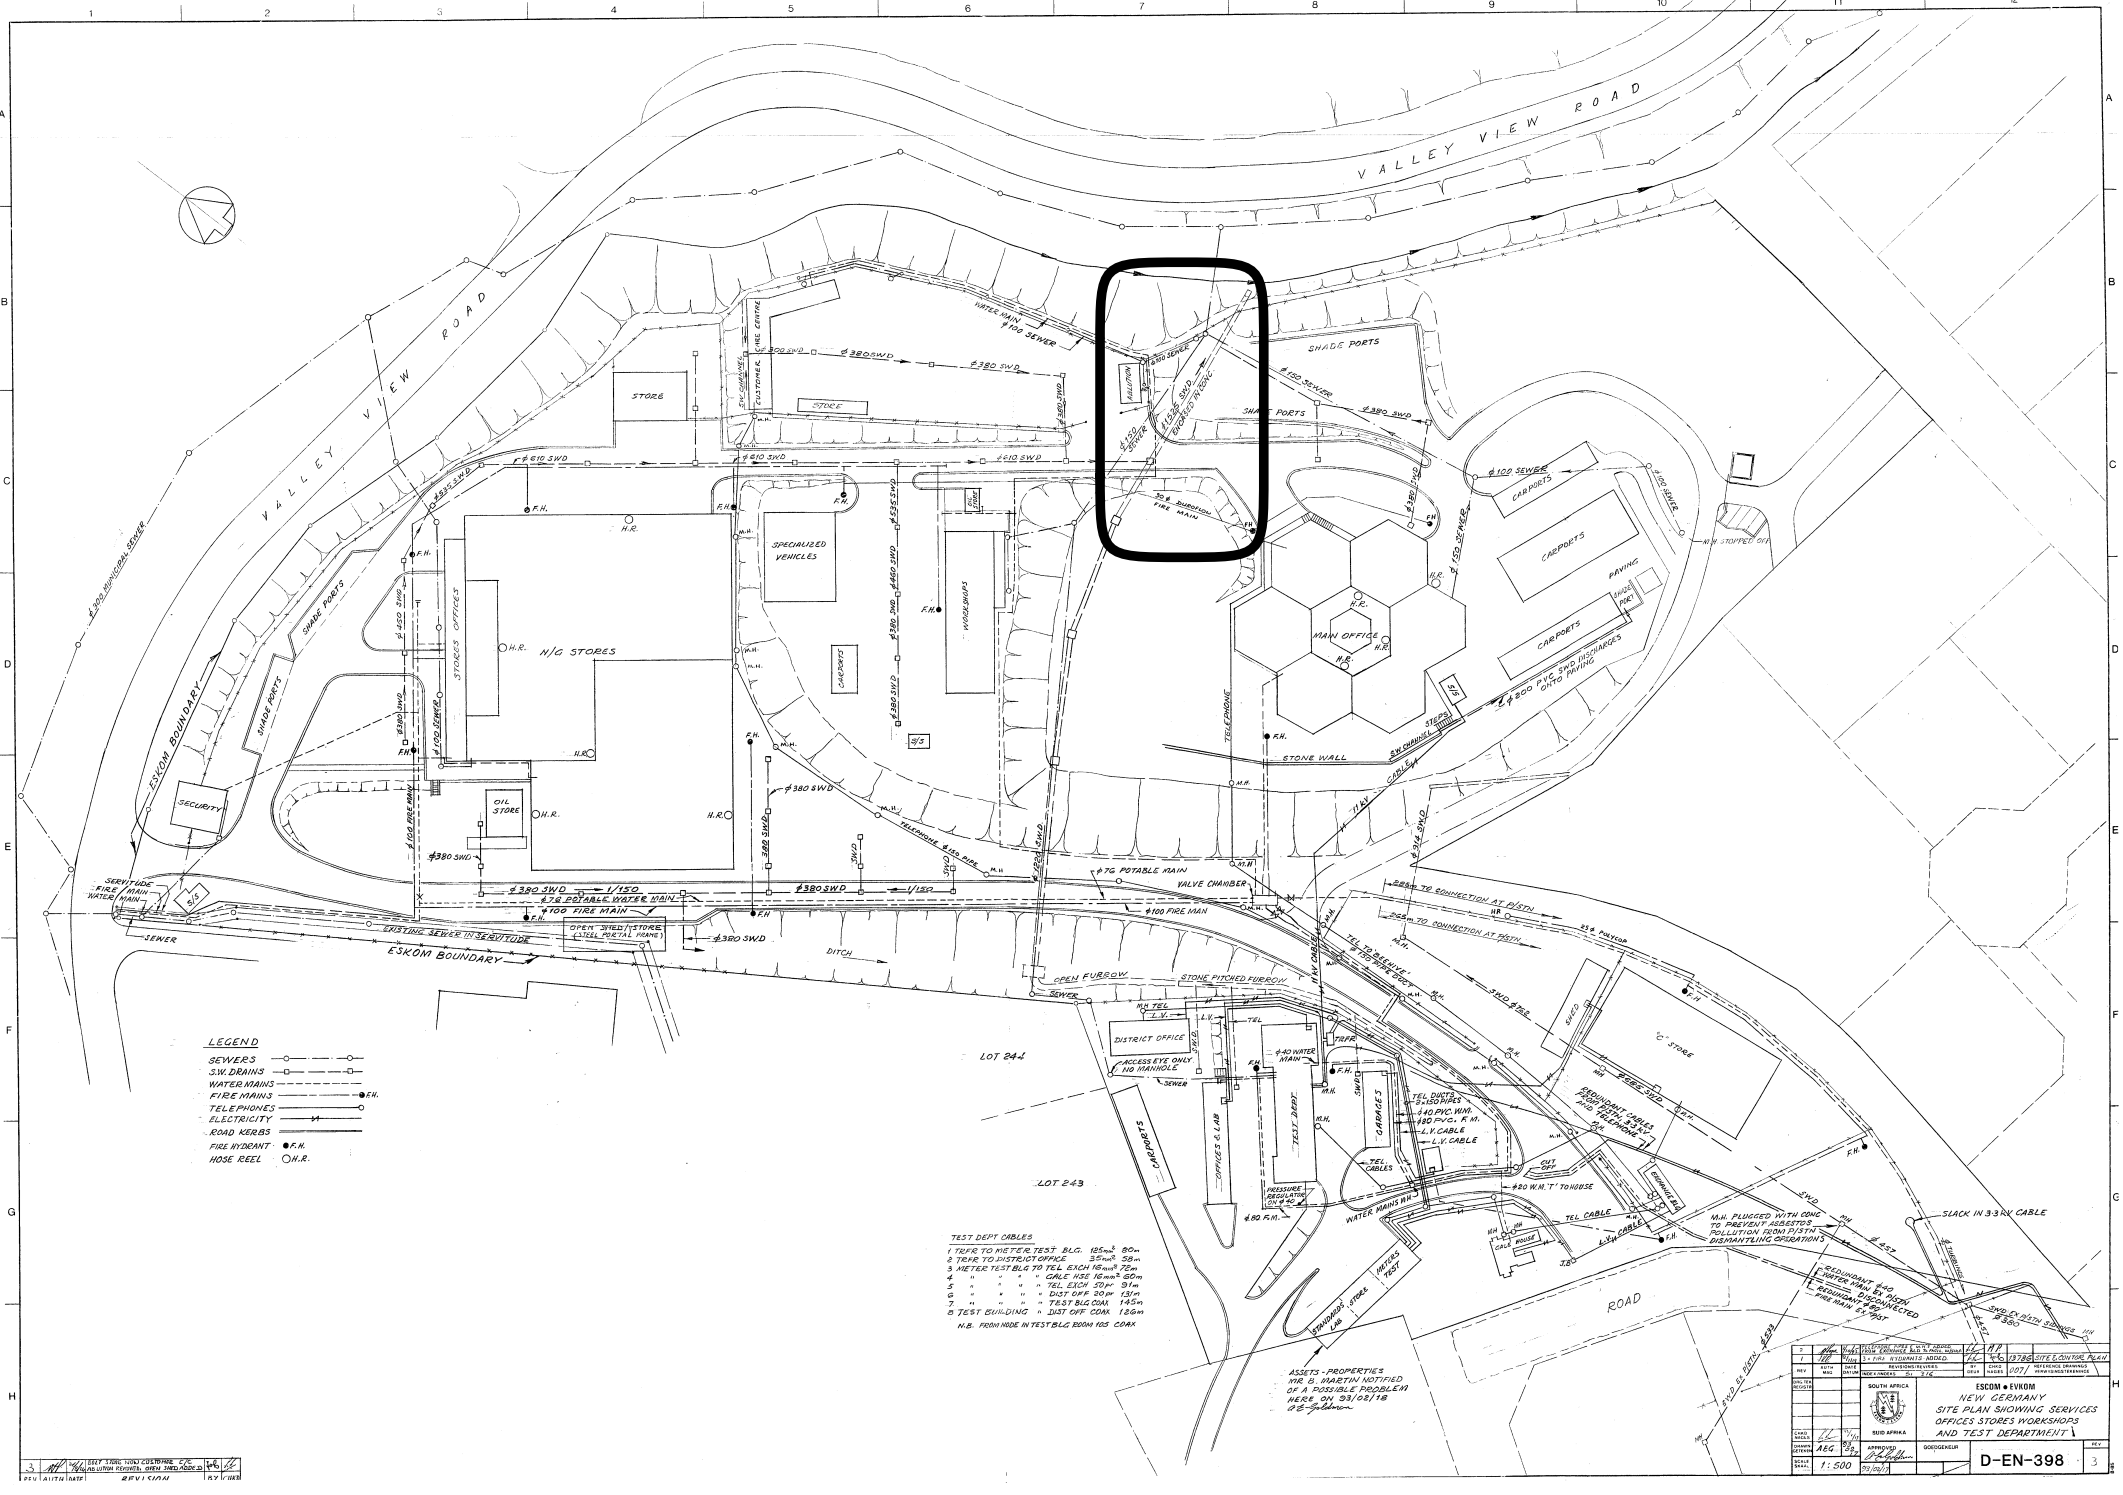
VALLEY VIEW ROAD
STORE
SPECIALIZED VEHICLES
WORKSHOPS
CARPORTS
N/G STORES
STORES OFFICES
SHADE PORTS
MAIN OFFICE
CARPORTS
PAVING
STONE WALL
SECURITY
OIL STORE
ESKOM BOUNDARY
SEWER
EXISTING SEWER IN SERVITUDE
OPEN SITED STORE (STEEL METAL FRAME)
DITCH
OPEN FURROW
STONE PITCHED FURROW
DISTRICT OFFICE
ACCESS EYE ONLY NO MANHOLE
LOT 241
LOT 243
TEST DEPT
GARAGES
OFFICES & LAB
CARPORTS
'C' STORE
ROAD
SLACK IN 3.3 KV CABLE
M.H. PLUGGED WITH CONC TO PREVENT ASBESTOS POLLUTION FROM FUTURE DISMANTLING OPERATIONS
ASSETS - PROPERTIES MR. B. MARTIN NOTIFIED OF A POSSIBLE PROBLEM HERE ON 93/08/18
LEGEND
SEWERS
S.W. DRAINS
WATER MAINS
FIRE MAINS
TELEPHONES
ELECTRICITY
ROAD KERBS
FIRE HYDRANT
HOSE REEL
TEST DEPT CABLES
1 TEFR TO METER TEST BLG. 185m² 80m
2 TEHR TO DISTRICT OFFICE 35m² 38m
3 METER TEST BLG TO TEL EXCH 16m² 78m
4 " " " " GALE HSE 16m² 86m
5 " " " " TEL EXCH 20m² 91m
6 " " " " DIST OFF 30m² 137m
7 " " " " TEST BLG COAX 145m
8 TEST BUILDING " DIST OFF COAX 126m
N.B. FROM NODE IN TEST BLG ROOM 105 COAX
ESKOM ● EVKOM
NEW GERMANY
SITE PLAN SHOWING SERVICES OFFICES STORES WORKSHOPS AND TEST DEPARTMENT
SOUTH AFRICA
SUID AFRIKA
AEG
1:500
D-EN-398
3