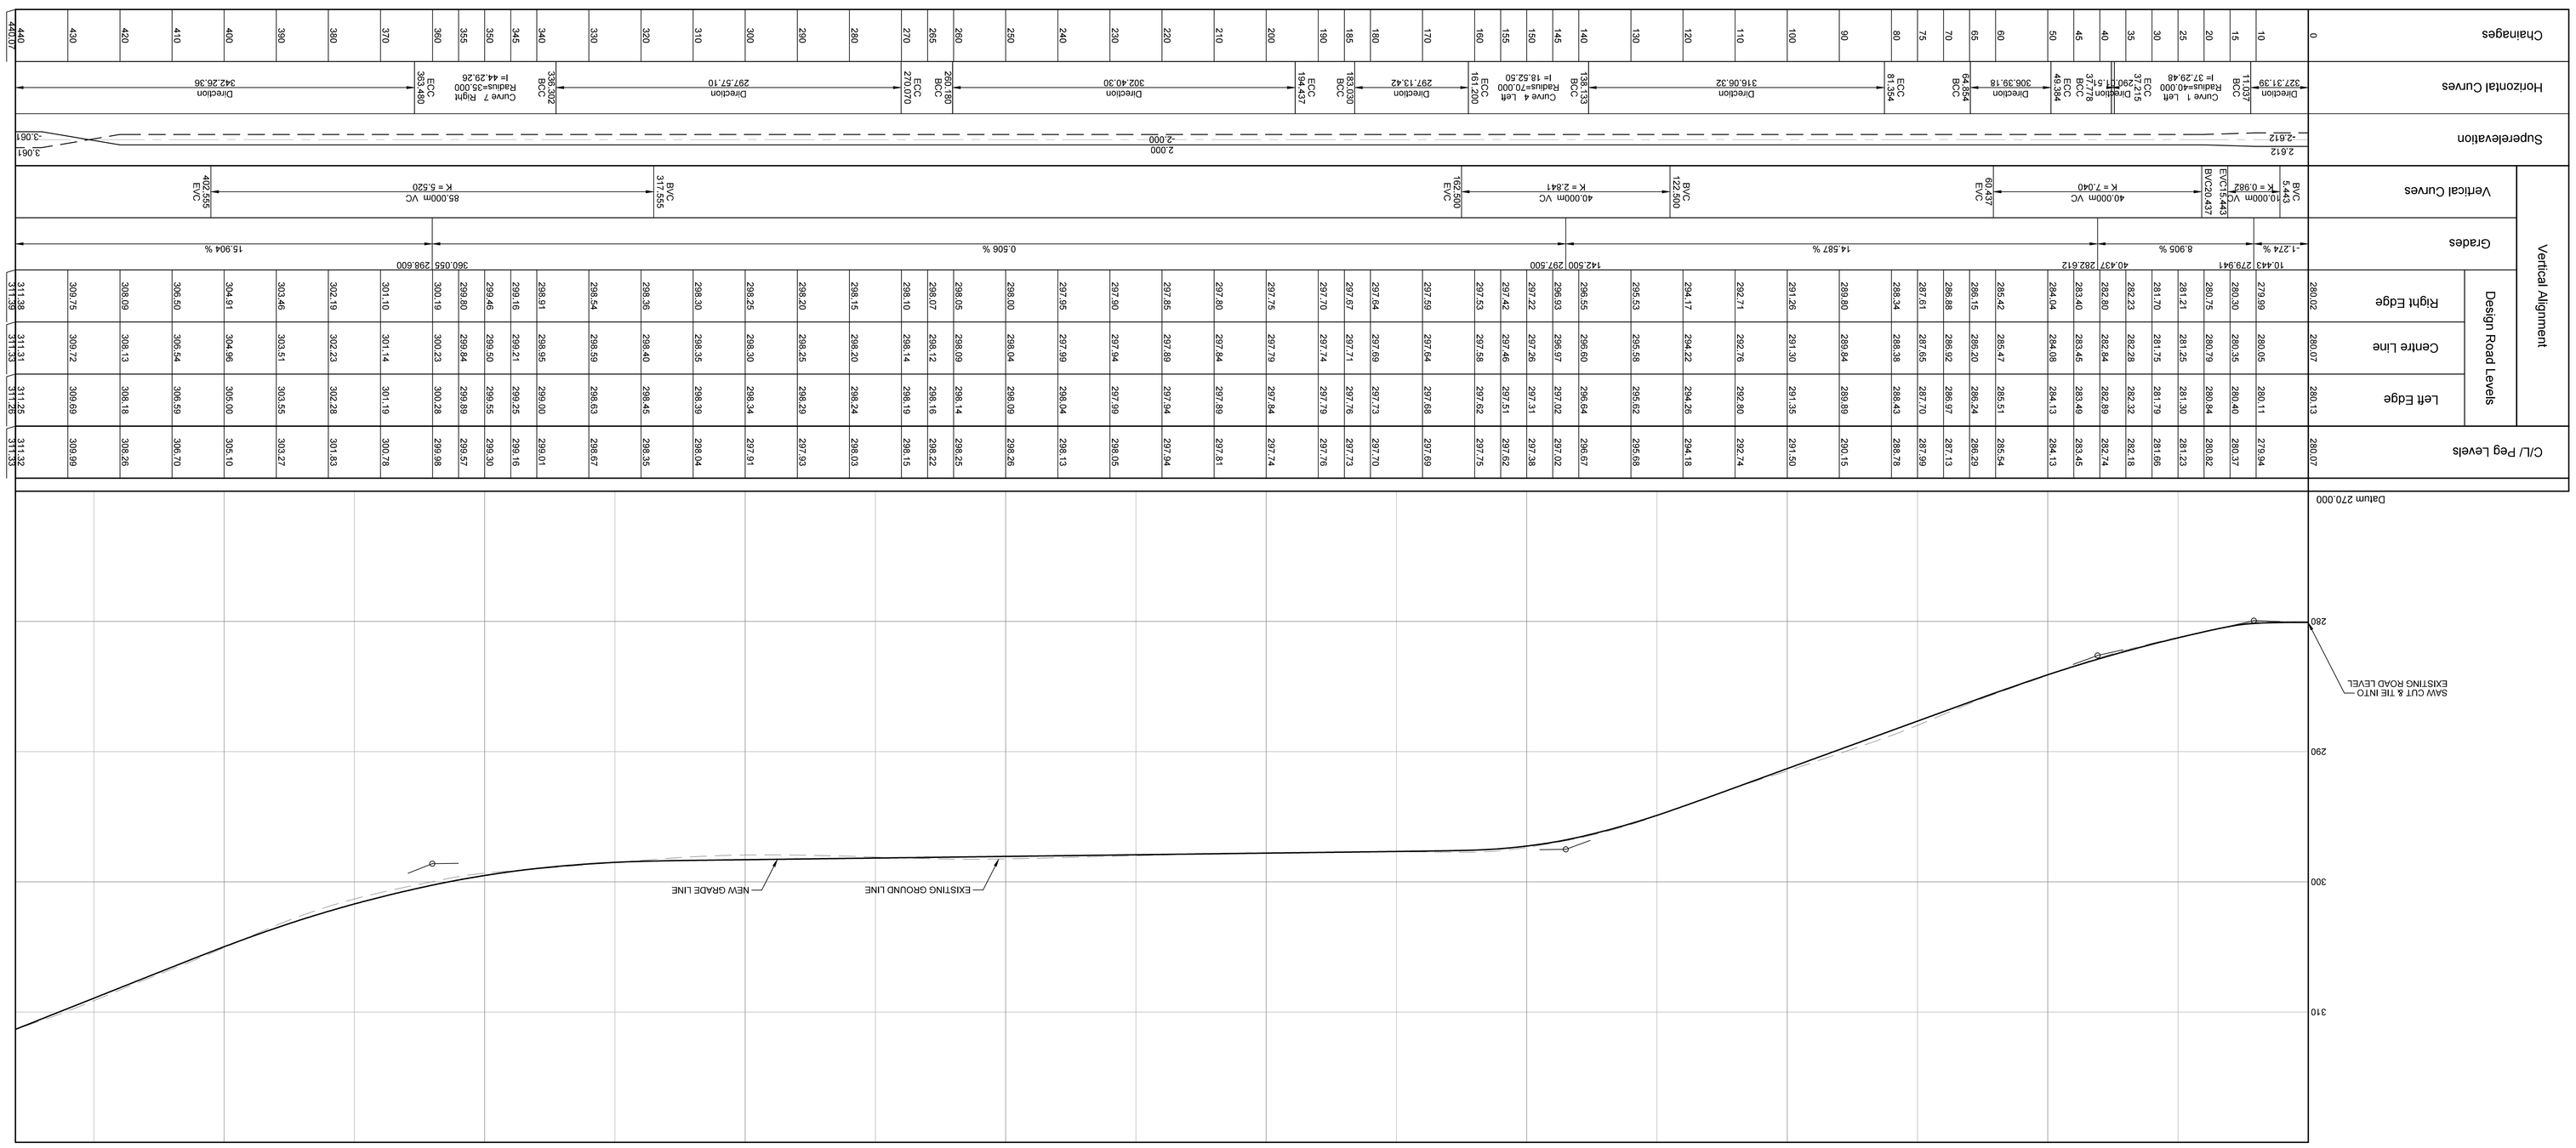

FOR TENDER PURPOSES ONLY

New Road Area ..... m^2	
Unsurfaced to Surfaced ..... km's	
AS BUILT	
Date	Sign

LONGITUDINAL SECTION CH0.000 TO CH440.067

GRAVEL TO ASPHALT UPGRADE OF TRACK 87122 IN INADA WARD 108

Drawing Title

Project Title

Contract No

1R-33142

Scales: VERT 1:200 HORZ 1:500

Reference

Designed: D.MACKER

Date: 03 OCTOBER 2025

Checked: N.PARSHOTAM

Drawn in Adyflinedows by: D.NADOO

Manager RD /Ub

Dirn : RP

Asset : Engineering

Drawing No: 49483

Sheet: 02 of 06 Sheets

NOTE:
Civil underground services denoted by new construction work are shown. Care must be taken during excavations for road foundations, trenches etc. to avoid damage to underground services such as sewers, drains, cables, water mains and connections. Wherever possible these must be located before work proceeds.

NOTE:

SAN PIPE LINE	
E.S.C. CABLES	
S.A.R. CABLES	
ELECTRIC CABLES	
G.P.O.CABLES	
WATER MAINS	
SEWERS	
SLV.DRAINS	

UNDERGROUND SERVICES CHECKED

SERVICE	DATE	SIGNATURE
311.28	311.26	311.32
309.75	309.69	309.99
308.09	308.18	308.26
308.13	308.18	308.26
306.50	306.59	306.70
306.54	306.59	306.70
304.91	305.00	305.10
304.96	305.00	305.10
303.46	303.55	303.27
303.51	303.55	303.27
302.19	302.28	301.83
302.23	302.28	301.83
301.10	301.19	300.78
301.14	301.19	300.78
300.19	300.28	299.88
300.23	300.28	299.88
299.46	299.89	299.57
299.80	299.89	299.57
299.50	299.55	299.30
299.84	299.89	299.57
299.16	299.25	299.16
299.21	299.25	299.16
298.81	299.00	299.01
298.95	299.00	299.01
298.54	298.63	298.67
298.50	298.63	298.67
298.35	298.45	298.35
298.40	298.45	298.35
298.30	298.39	298.04
298.35	298.39	298.04
298.25	298.34	297.91
298.30	298.34	297.91
298.20	298.29	297.93
298.25	298.29	297.93
298.15	298.24	298.03
298.20	298.24	298.03
298.10	298.19	298.15
298.07	298.16	298.22
298.12	298.16	298.22
298.05	298.14	298.25
298.09	298.14	298.25
298.00	298.09	298.26
298.04	298.09	298.26
297.95	298.04	298.13
297.99	298.04	298.13
297.90	297.99	298.05
297.94	297.99	298.05
297.85	297.89	297.94
297.89	297.94	297.94
297.80	297.84	297.81
297.84	297.89	297.81
297.75	297.79	297.74
297.79	297.84	297.74
297.70	297.74	297.76
297.74	297.79	297.76
297.67	297.71	297.73
297.71	297.76	297.73
297.64	297.69	297.70
297.69	297.73	297.70
297.59	297.64	297.69
297.64	297.68	297.69
297.53	297.58	297.75
297.58	297.62	297.75
297.42	297.46	297.62
297.46	297.51	297.62
297.22	297.26	297.38
297.26	297.31	297.38
296.93	296.97	297.02
296.97	297.02	297.02
295.55	295.60	296.67
295.60	296.64	296.67
295.53	295.58	295.68
295.58	295.62	295.68
294.17	294.22	294.18
294.22	294.26	294.18
292.71	292.76	292.74
292.76	292.80	292.74
291.26	291.30	291.50
291.30	291.35	291.50
289.80	289.84	290.15
289.84	289.89	290.15
288.34	288.38	288.78
288.38	288.43	288.78
287.61	287.65	287.99
287.65	287.70	287.99
286.88	286.92	287.13
286.92	286.97	287.13
285.15	285.20	285.54
285.20	285.24	285.54
283.40	283.45	283.45
283.45	283.49	283.45
282.23	282.28	282.18
282.28	282.32	282.18
281.70	281.75	281.66
281.75	281.79	281.66
281.21	281.25	281.23
281.25	281.30	281.23
280.35	280.40	280.37
280.40	280.44	280.37
279.99	280.05	280.11
280.05	280.11	279.94

REDUCED PLAN USE SCALE BELOW

0 10 20 30 40 50 60 70

70mm ON ORIGINAL PLAN

DRAWN IN ALL WINDOWS

PLAN DESCRIPTION	DWG. NO.
CONTINUED FROM	
CONTINUED ON	
CROSS SECTIONS	
TYPICAL CROSS SECTION	
SURVEY LAYOUT	

ENGINEERING UNIT
ROADS PROVISION DEPARTMENT

eTHEKWINI MUNICIPALITY

NOTE:
No construction work to commence until land and servitude acquisitions have been completed

NORTH POINT

Revision	Date	Description