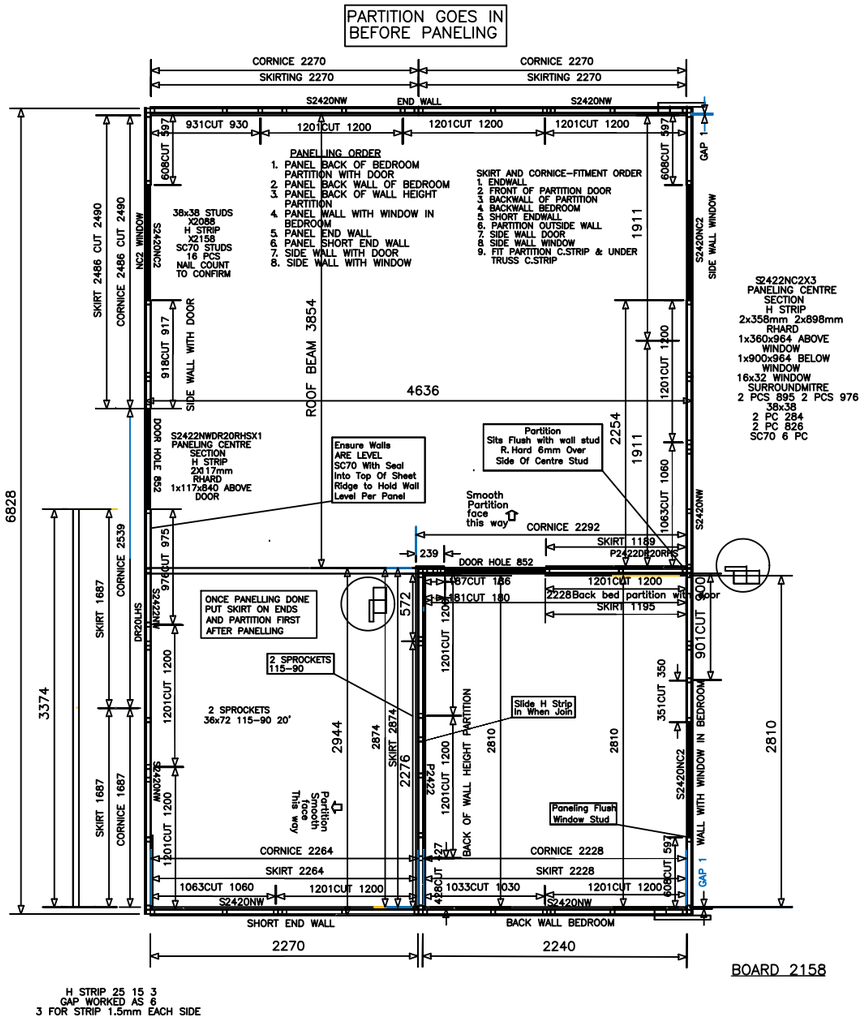

PANELLING 4870
3 WINDOW OPTIMISED
Scale 1:50

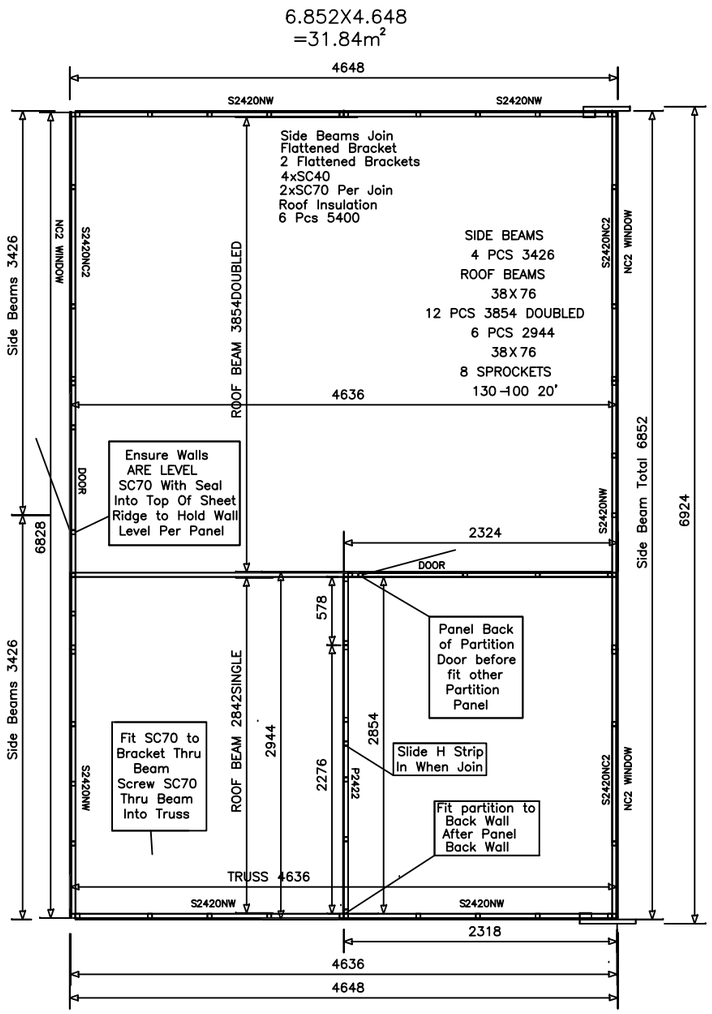

LAYOUT OF SIDE BEAMS & ROOF BEAM
Scale 1:50

SPECIFICATION

All dimensions to be checked on site before construction commences.

Project:

MDANTSANE EAST TEMPORARY RESIDENTIAL AREA

Client:

BUFFALO CITY METROPOLITAN MUNICIPALITY

Project Sponsor:

EASTERN CAPE DEPARTMENT OF HUMAN SETTLEMENTS

Implementing agent:

HDA HOUSING DEVELOPMENT AGENCY

Drawing title:

PANELS & BEAMS LAYOUT

DRAWN	Drg. No	Rev
tm	HDA/1.07/TR4	0