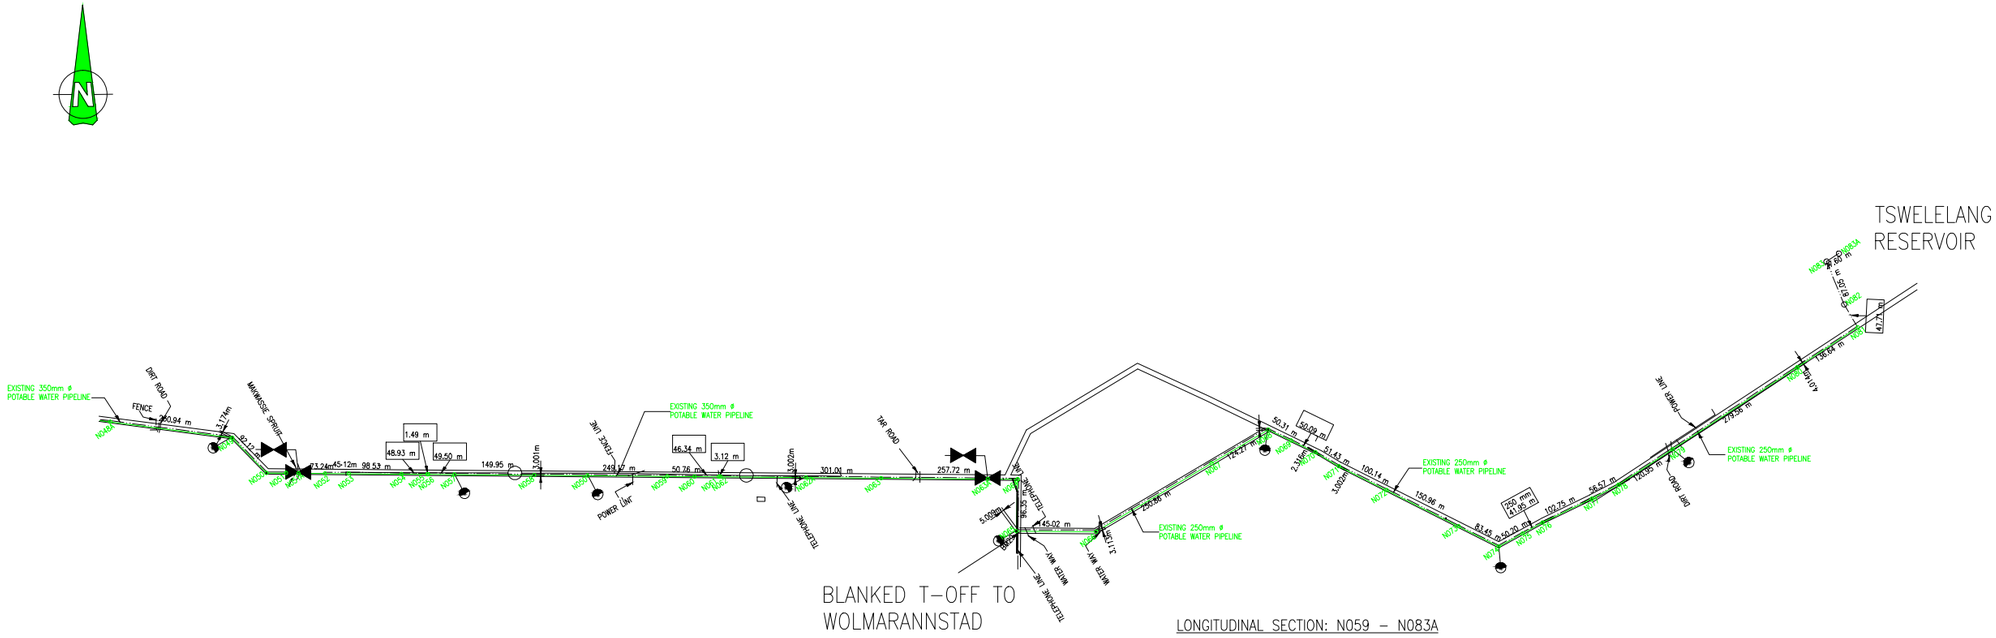

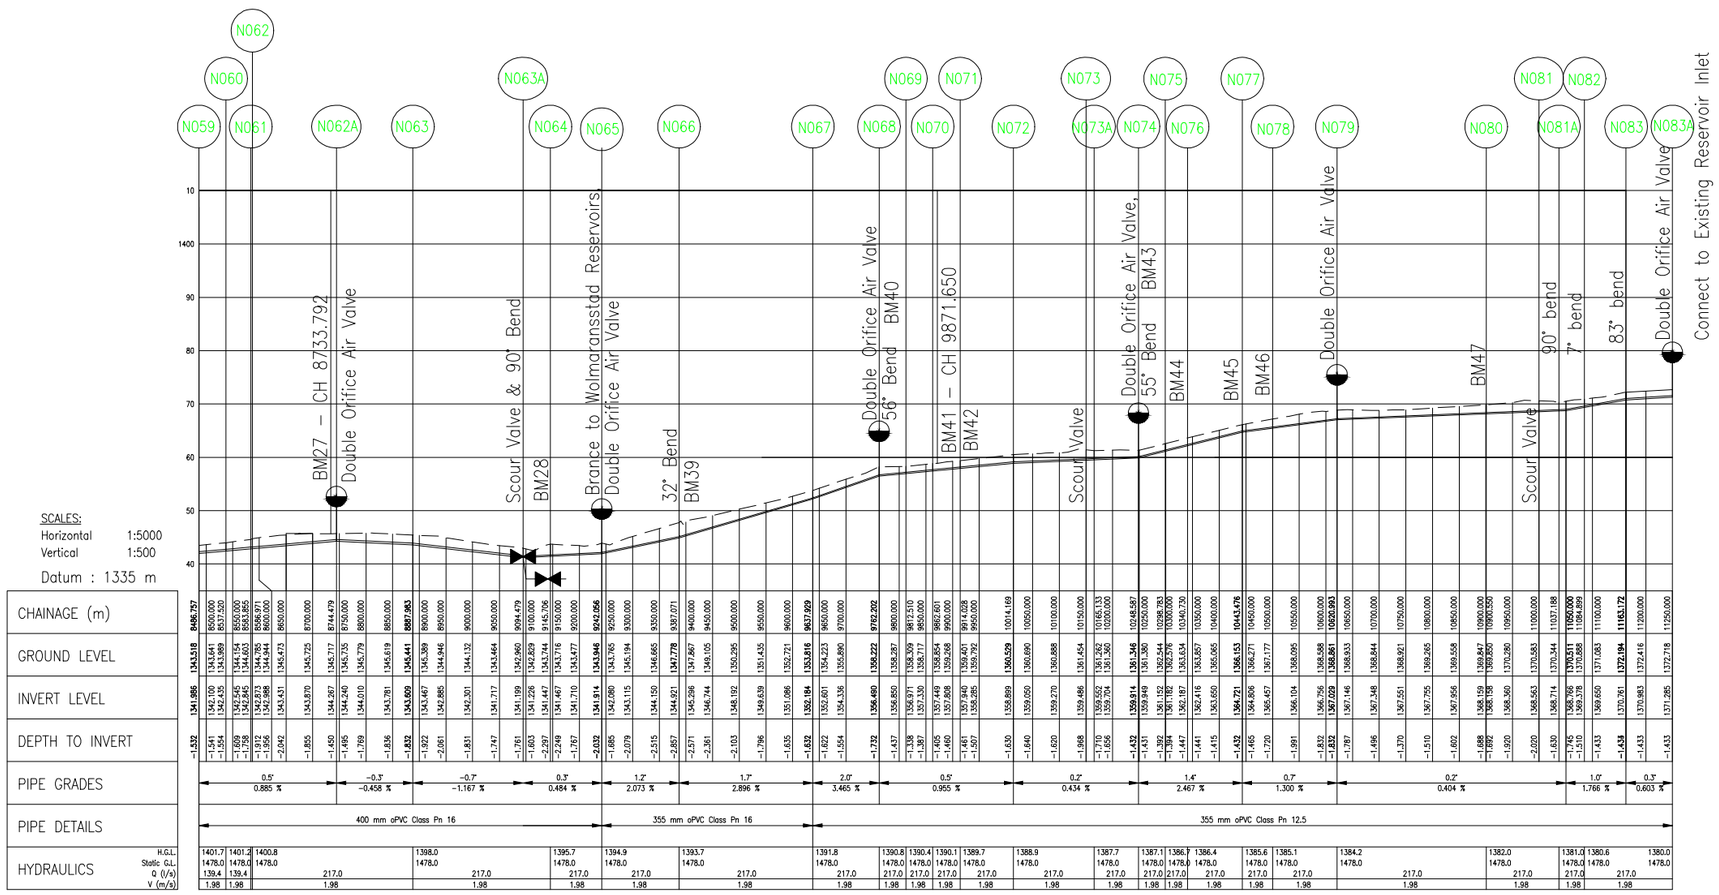

LONGITUDINAL SECTION: N059 – N083A

BATHO PELE
PEOPLE FIRST

CLIENT

Sedibeng WATER

AMENDMENTS

No.	DATE	BY	DESCRIPTION

NOTES

FOR APPROVAL STAMP

REFERENCE DRAWINGS

PLAN Nr.	DESCRIPTION
	.
	.
	.
	.
	.
	.
	.
	.
	.
	.

PRINT ISSUED ON

KING AND ASSOCIATES

PROJECT

UPGRADING OF THE
BUISFONTEIN TSWELELANG
BULK WATER SUPPLY SCHEME

IMPLEMENTING AGENT:

SEDIBENG WATER

DRAWING TITLE

BUISFONTEIN
BULK WATER PIPELINE
LAYOUT & LONG SECTION
N059 - N083A
PORTION 2

DESIGN	DATE	DRAWN	DATE
KING & ASS	09'14	LD NGWENYA	09'14
SURVEYED	DATE	CHECKED	DATE
–	–	S. MUTAMBIRANWA	09'14

SCALE N.T.S

DRAWING No.

SW602-BUIS-201-4

AMENDMENT No.