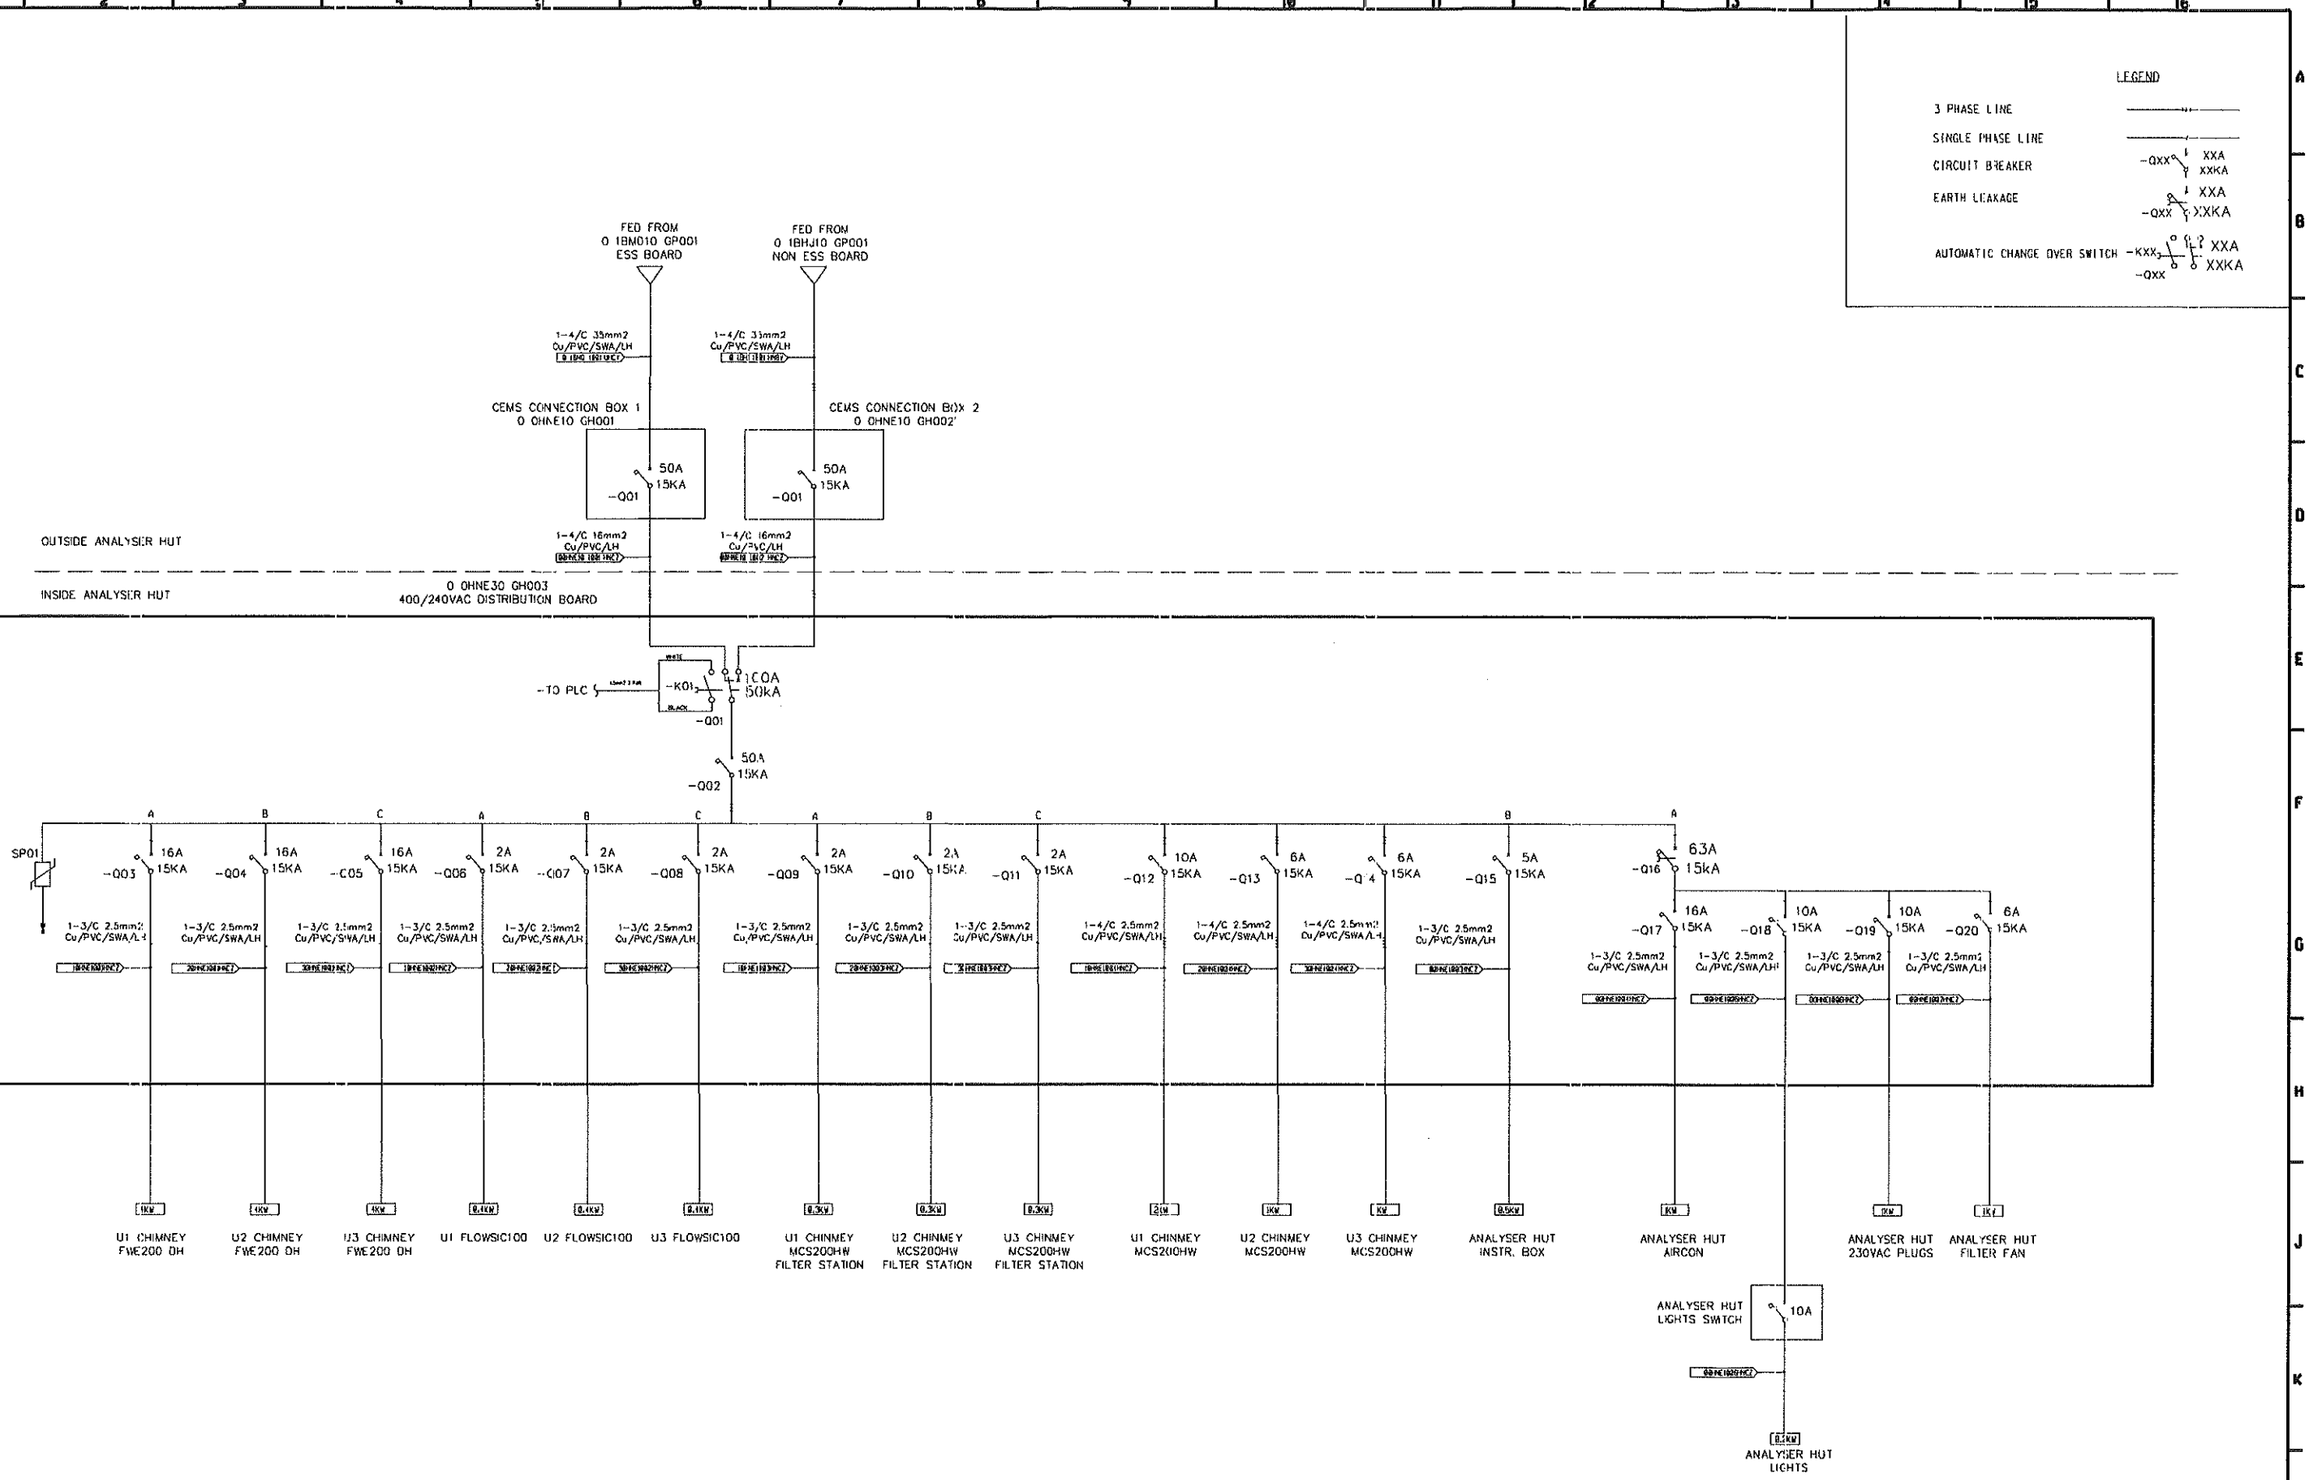

D.O.	REV	DATE	REVISION	REV BY	CHKD BY	APP BY	AUTH BY	MKS APP	REFERENCE DRAWINGS
	0	26-10-2005	INCORPORATED CLIENTS COMMENTS	AS	KK	JT	AZ		
	01	26-10-2005	ISSUE FOR CONSTRUCTION	AS	KK	JT	AZ		

CLASSIFICATION

PSS PATH

KUSILE POWER STATION

SINGLE LINE DIAGRAM: WEST STACK -CEMS SYSTEM ELECTRICAL DISTRIBUTION BOARD

CONTRACTOR DRAWING NO BAEC-KSL-P01-EE-001

SCALE NTS

Eskom

ESKOM HOLDINGS SOC Ltd REG No 2002/015527/30

366-503414

SHT 0 REV 01

SIZE A1L

DRAWING CLASSIFICATION: CONTROLLED DISCLOSURE