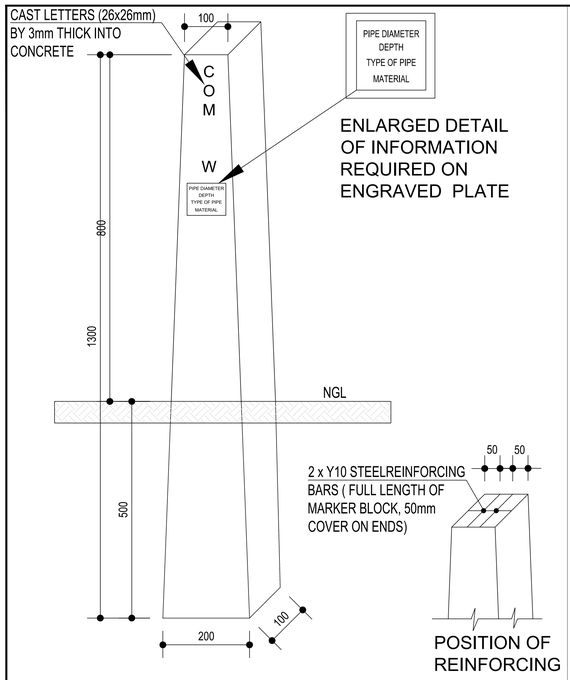

CONCRETE MARKER BLOCK

SCALE : NTS

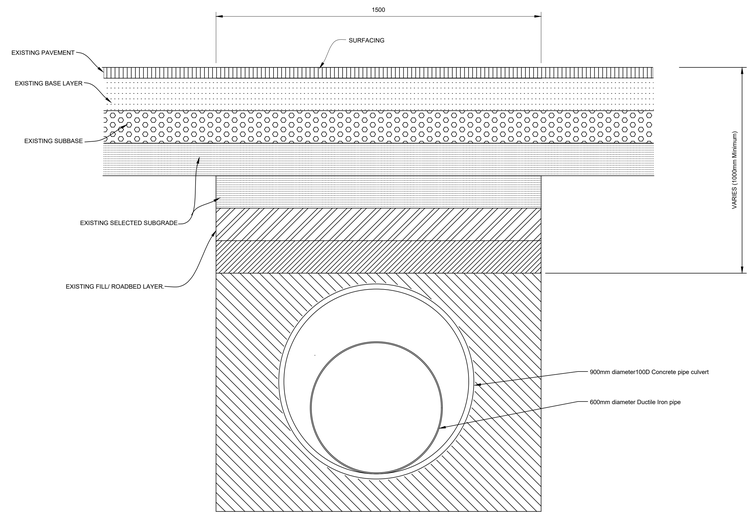

DETAIL: CONSTRUCTION OF PIPELINES ACROSS SURFACED ROADS: TRENCH DETAIL
SCALE: NTS

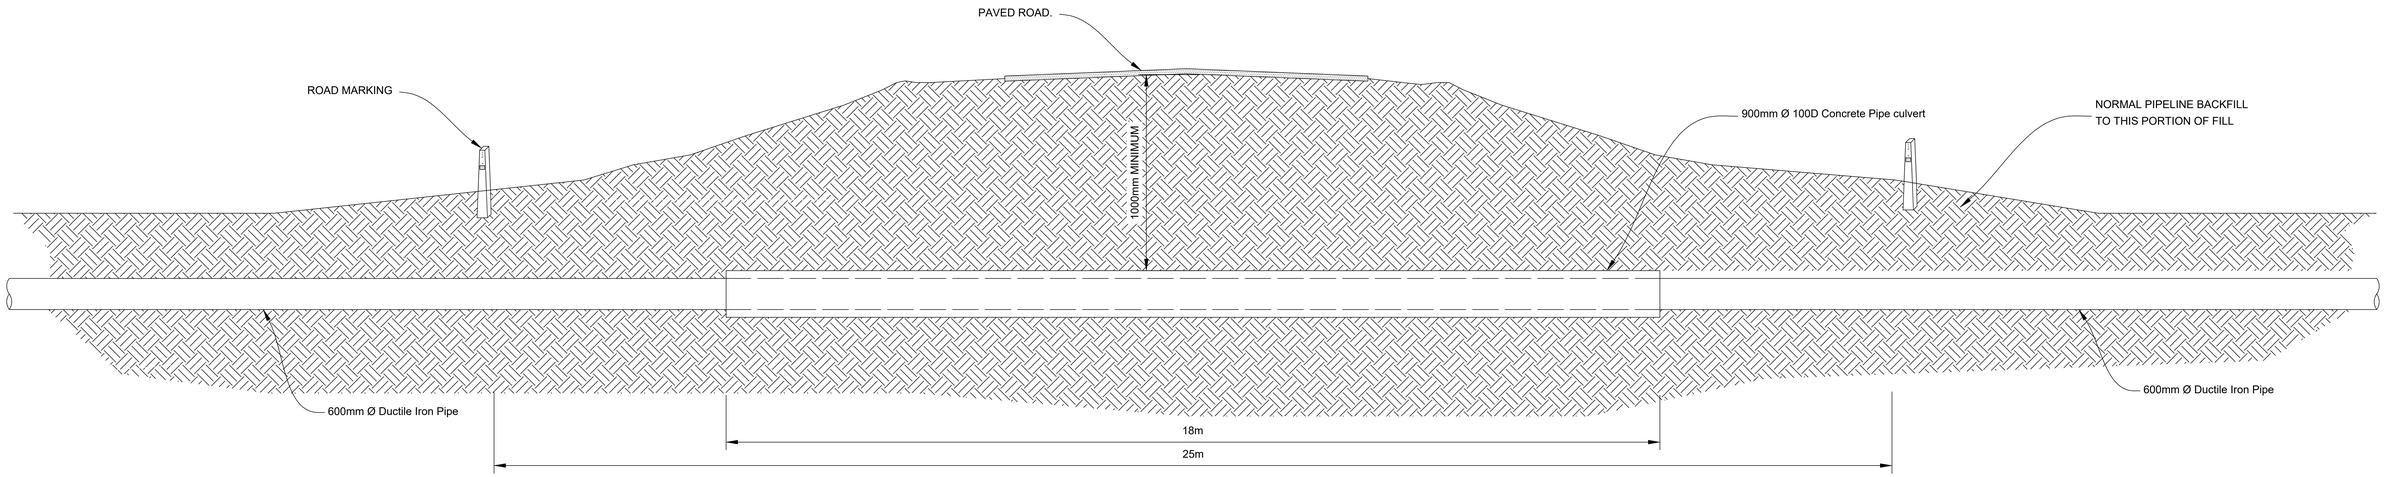

TYPICAL SECTION OF 600mm Ø Ductile Iron PIPELINE ROAD CROSSING

N.T.S.

FOR PLANNING

DATE	STATUS	REV	REVISION DESCRIPTION	REF. DRG No.	REFERENCE DRAWING TITLE
SEP '20	T	00	FOR TENDER		

NOTES:
1. THE MASTER OF THIS DRAWING IS HELD AT THE SML PROJECTS AT POLOKWANE OFFICE AND BEARS THE ORIGINAL SIGNATURE OF APPROVAL

FUNCTION	NAME	SIGNATURE
DESIGNED BY	HM	
DRAWN BY	HM	
DESIGN CHECKED BY	KSM	
DRAWING CHECKED BY	KSM	
CONSULTANT APPROVAL		
NAME	SIGNATURE	DATE
KSM		

SML PROJECTS (Pty) Ltd
14 Nel Street
Bateleur 14
First Floor
Nelspruit
1200
TEL (013) 753 3191
FAX (013) 753 3157

DISCIPLINE: WATER

CLIENT: CITY OF MBOMBELA LOCAL MUNICIPALITY

CITY OF MBOMBELA LOCAL MUNICIPALITY
PO BOX 45
MBOMBELA
1200
TEL: (013) 759 9111
FAX: (013) 759 2070

FOR CLIENT | DATE

PROJECT DESCRIPTION: NSIKAZI SOUTH VIA KARINO BWS: BULK PIPELINE - EMOYENI TO KABOKWENI

DRAWING TITLE: PIPE CROSSING SURFACED ROAD

DRAWING STATUS CODES : P=PLANNING C=CONSTRUCTION T=TENDER A=AS BUILT

SCALE | SHEET 1 OF 1 | SHEET SIZE A1

SML DRAWING NUMBER

SML PROJ. No	DISCIPLINE	NUMBER	STATUS	REVISION
SML-MP025	001	010	P	00

COPYRIGHT RESERVED