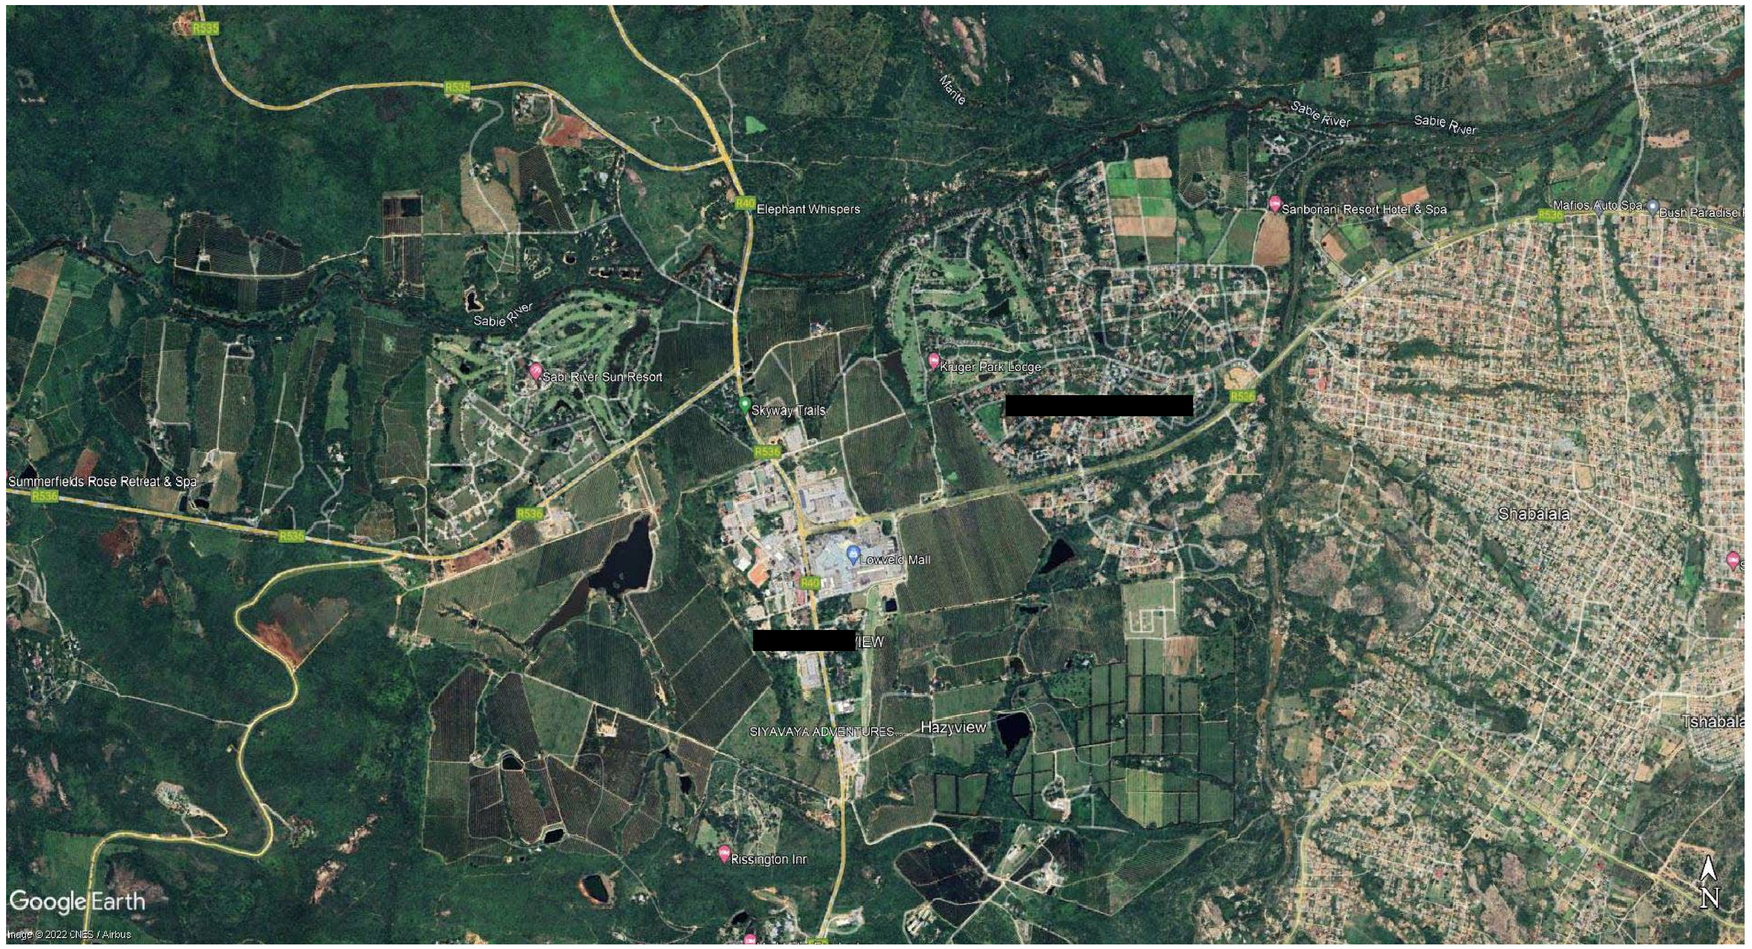

LOCALITY PLAN

LIST OF DRAWINGS

LOCALITY PLAN ____ NS3293/00

SITE LAYOUT PLAN ____ NS3293/01

SECTIONAL STEEL RESERVOIR DETAIL ____ NS3293/02

PIPE LAYOUT DETAIL ____ NS3293/03

WATER METER MANHOLE DETAIL ____ NS3293/04

6056

Notes/Notas

Amendment/Wysiging

No. Nr.	Date Datum	Checked Nagesien	Description Beskrywing

TFC ENGINEERS & Project Managers
Established 2000

PO BOX 15110
NELSPRUIT
1200
TEL NO: 013 752 7475
EMAIL: info@tfce.co.za

Designed Ontwerp		Traced Nagetrek	
Drawn Geteken		Checked Nagesien	

Pr.Eng. Pr.Ing.

Consulting Eng./Raadgewende Ing. Date/Datum

Client/Klient Date/Datum

Client/Klient

CITY OF MBOMBELA
THE ULTIMATE DESTINATION

Project/Projek

ADDITIONAL 3,5 Mℓ
RESERVOIR
FOR HAZYVIEW

Plan Description/Planbeskrywing

LOCALITY PLAN

Scale/Skaal	Date/Datum
	July 2022

Plan No.

NS 3293/00