LEGEND

- COLD WATER
- HOT WATER
- HOT WATER RE-CIRCULATION LOOP
- STOP VALVE
- METER
- DOUBLE CHECK VALVE ASSEMBLY
- FIRE HYDRANT IN CABINET
- FIRE MAIN WATER RISER ø100 PIPE
- P1 – (HOT WATER RETICULATION PUMP)

TYPICAL CONNECTION INTO EVERY UNIT

- HOT WATER UNIT
- COLD WATER UNIT
- HOT WATER VERTICAL PIPE
- COLD WATER VERTICAL PIPE

DIAGRAM – 3 FOR FIRE HYDRANT

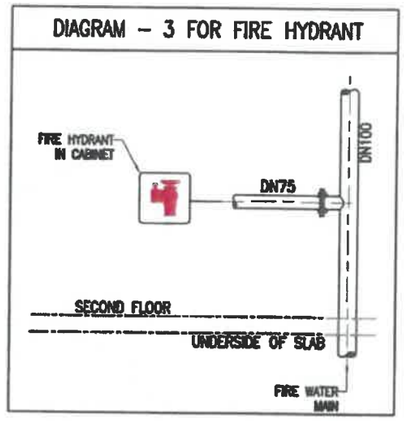

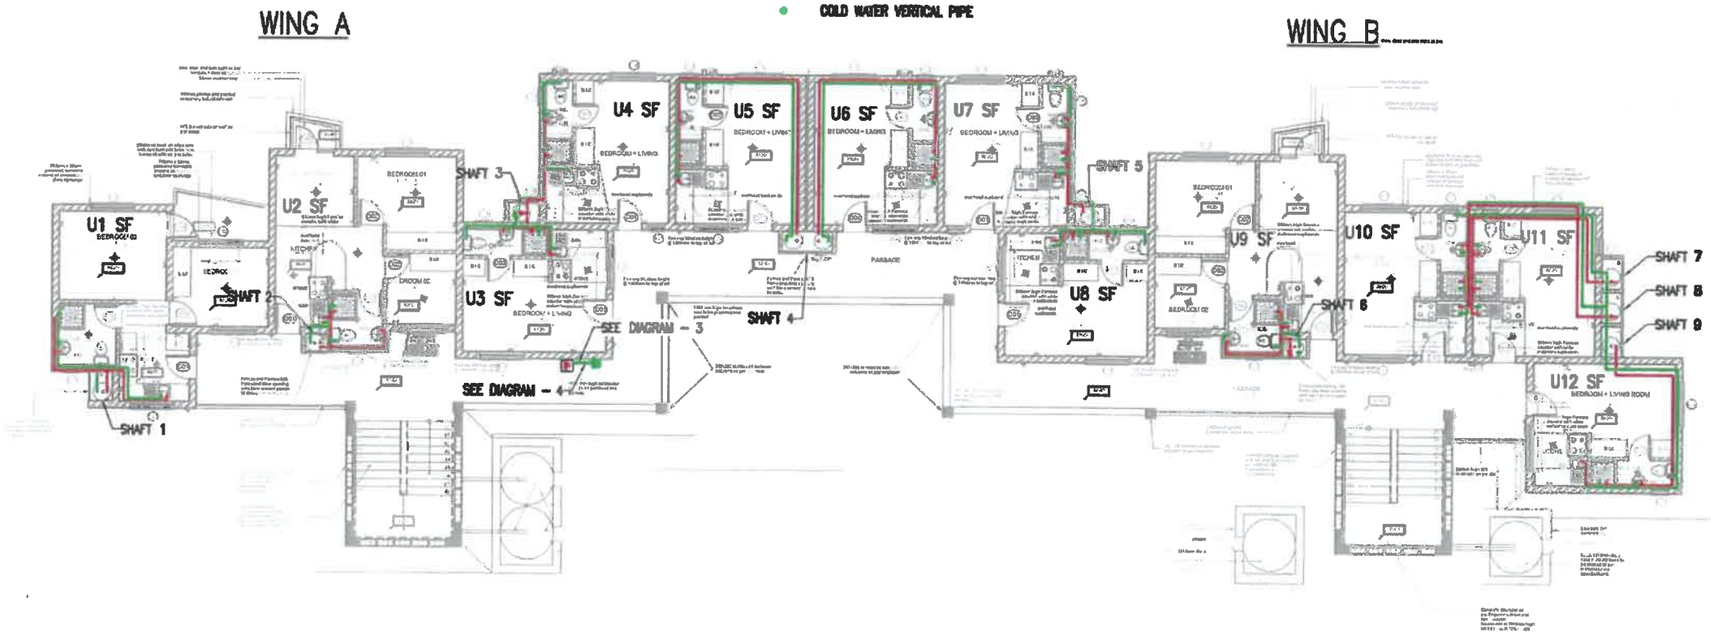

TYPE C: SECOND FLOOR PLAN

SCALE 1:100

GENERAL NOTES:

Drg. No.	Description	Rev	Description	By	Chk'd	Rev	Date
		B	CO-ORDINATED FOR COMMENTS	P.N.	G.N.	G.N.	20-02-2019

Reference Drawings — Revision History

CLIENT: FREE STATE PROVINCIAL GOVERNMENT DEPARTMENT OF HUMAN SETTLEMENT

Physical Address	Postal Address
[illegible]	PO BOX 251 BLOEMFONTEIN 9300

LTE

Physical Address	Postal Address
LTE Home Building 1 Office Park (Belvedere Place) 5 Eight Road, Bandeg Hill 2157 Tel: +27 (0) 11 081 5300 Fax: +27 (0) 11 081 5773	Postnet Suite No. 329 Private Bag 229 Bandeghill 2157

APPROVED BY: S.MOOLMI

PROJ. NUMBERING: 20100380

DATE: 00-00-2010

APPROVED	S. MOOLMI		00-00-2010
ENGINEER	P. NHAGUA		00-00-2010
CHECKED	B. NDLOVU		00-00-2010
DRAWN	F. NYAMUBA		20-02-2019
Date in Status	Name	Signed	Date

ALL RIGHTS ON THIS DRAWING VEST AT ANY TIME WITH LTE CONSULTING, WITHOUT WHOSE WRITTEN CONSENT IT MAY NOT BE COPIED, REPRODUCED, COMMUNICATED OR REMADE ACCESSIBLE TO THIRD PARTIES.

Project Name: DARK & SILVER CITY HOUSING DEVELOPMENT (BOTTOM SITE)

Project Number: 2404

Drawing Title: HOT AND COLD WATER RETICULATION– TYPE C

Client Drawing No.:

LTE Drawing No.: E404–Mec–10–3

Rev: 5