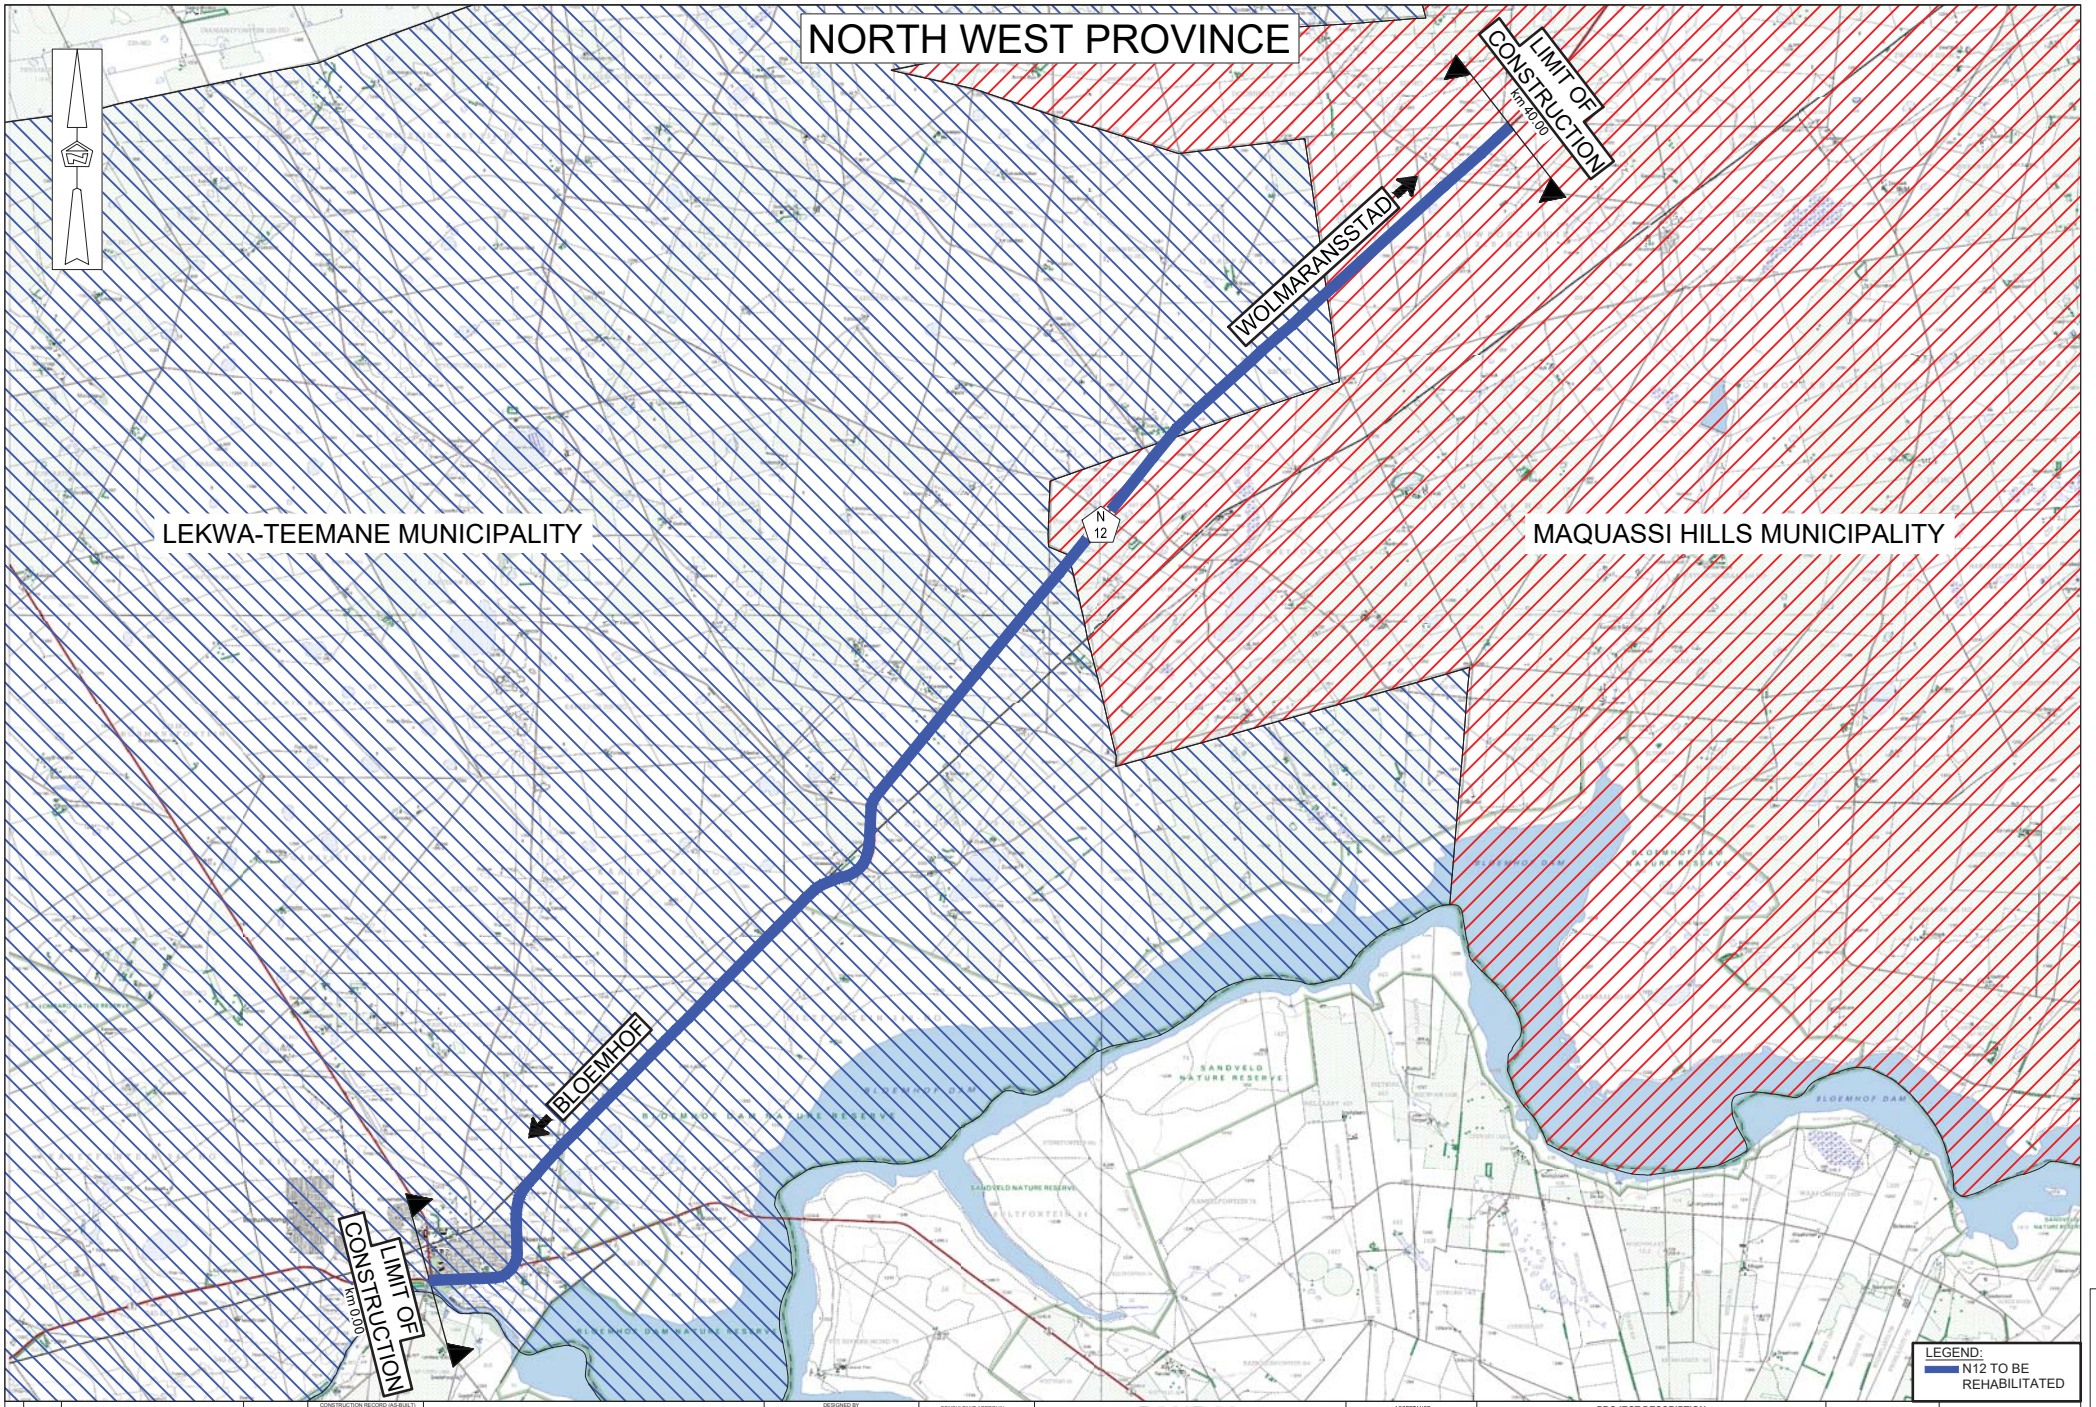

No.	DATE	REVISION	
V1	2021/01	ORIGINAL VERSION	DD Robertson

CONSULT. ENG.

CONSTRUCTION RECORD (AS-BUILT):
WORKS CONTRACT ENGINEER
Name :
Prof. Reg. No. :
Date :
SANRAL PROJECT MANAGER
Name :
Date :

KBK RMC (Pty) Ltd
314 Glenwood Road
Block A, Lynnwood Park
Pretoria, 0081
Tel: (012) 348-1822
Fax: (012) 348-1823

PO Box 74764,
Lynnwood Ridge, 0040

DESIGNED BY	
NAME	DD Robertson
Prof. Reg. No.	202001496
CHECKED BY	
NAME	JC Markram
Prof. Reg. No.	980187
DRAWN BY	
NAME	L DU PREEZ

CONSULTANT APPROVAL
Name :
Prof. Reg. No. :
Date :

HEAD OFFICE
48 Tambotie Avenue
Val de Grace
Pretoria
0184

PO Box 415
Pretoria 0001
South Africa

Tel: (012) 844 8000

NORTHERN REGION
38 Ida Street
Menlo Park
Pretoria
0081

Private Bag X17
Lynnwood Ridge
0040

Tel: (012) 426 6200

SANRAL
BUILDING SOUTH AFRICA THROUGH BETTER ROADS

ACCEPTANCE
THIS ACCEPTANCE IS FOR PROCEDURAL AND ADMINISTRATIVE REVIEW PURPOSES ONLY AND DOES NOT ATTRACT LEGAL LIABILITY OR LIABILITY OF ANY KIND FROM WHATSOEVER CAUSE OR HOWEVER ARISING
for the SA NATIONAL ROADS AGENCY SOC LTD.
Date:

PROJECT DESCRIPTION

THE RESURFACING OF NATIONAL ROAD N12 SECTION 14 FROM BLOEMHOF (KM 0.0) TO RIETPAN (KM 40.0)

DRAWING DESCRIPTION

LOCALITY PLAN

SCALE: AS SHOWN | SHEET 1 OF 1

PROJECT NUMBER	SANRAL N.012-140-2020/1F	
DRAWING LOCATION DATA	START	END
ROUTE	N12	N12
SECTION	14	14
DRAWING km DISTANCE	0.000	40.000
DRAWING TYPE	ROADS - LOCALITY	
BRIDGE/STRUCTURE No.	-	
CONSULTANT DRAWING No.	KBK/RMC/1012/L01	VER
SANRAL DOCUMENT #	-	V1

DRAWING No: KBK/RMC/1012/L01