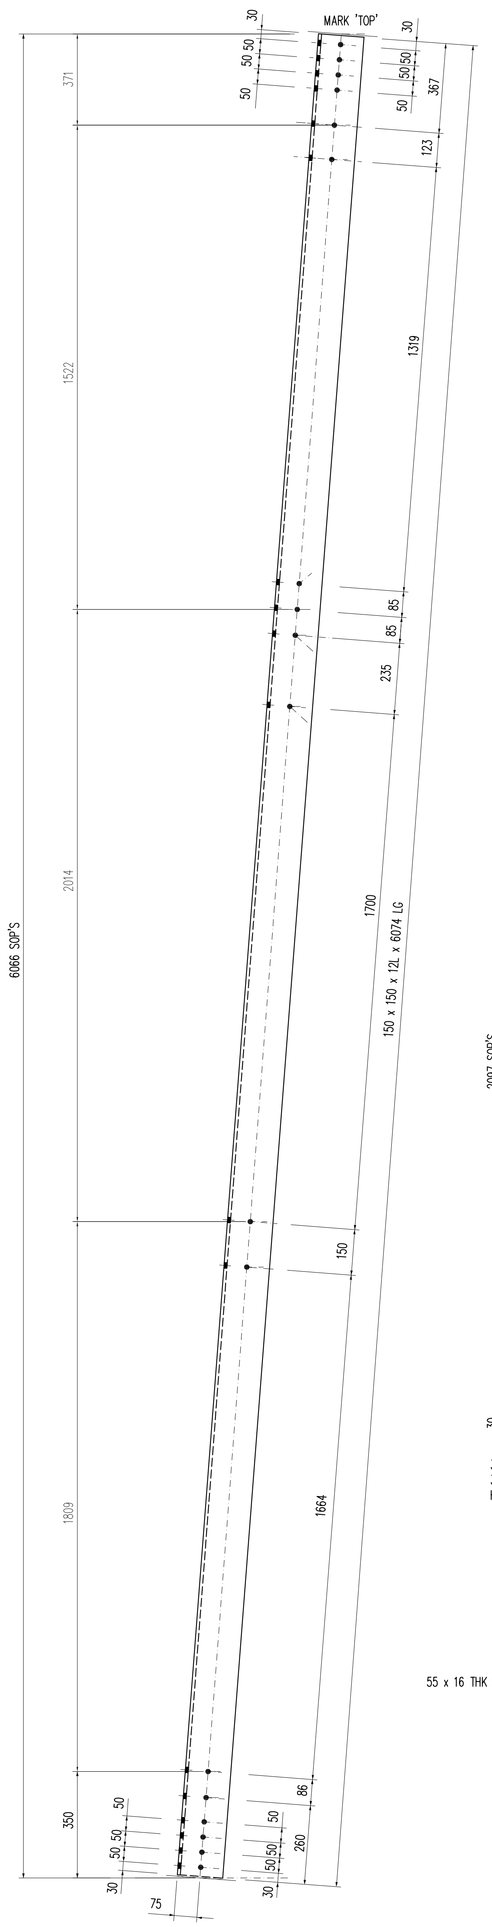

4 LEGS REQ'D AS DRAWN MK'D L9.

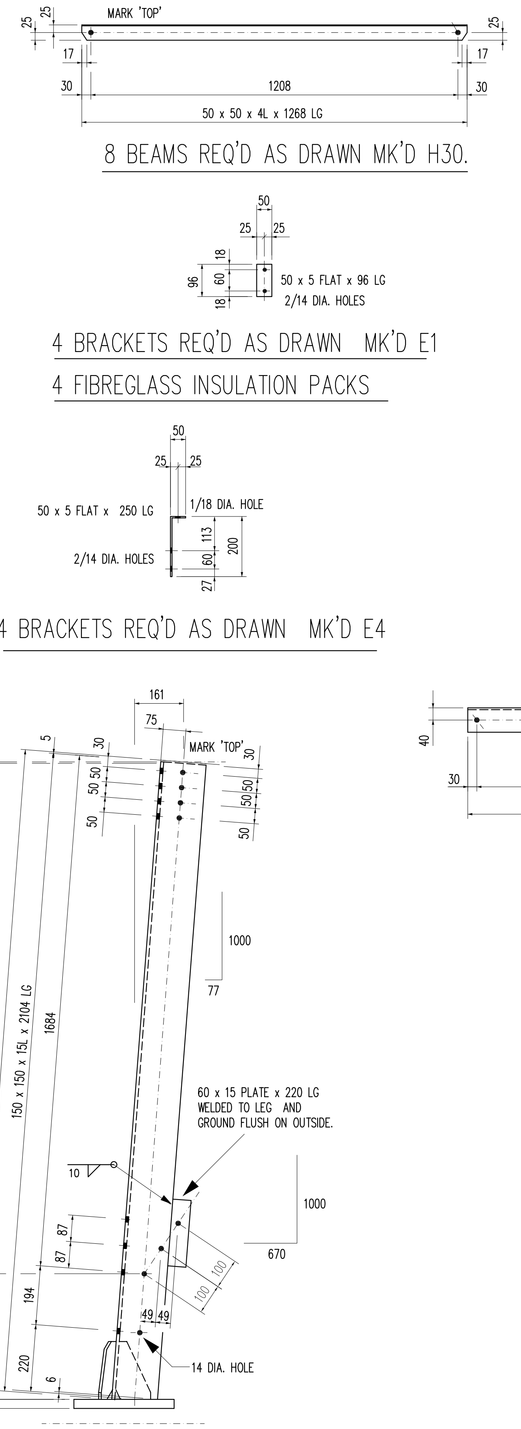

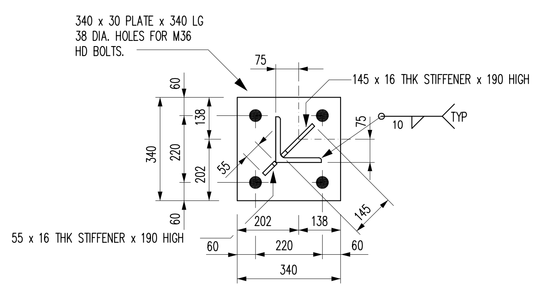

4 LEGS REQ'D AS DRAWN MK'D L10.

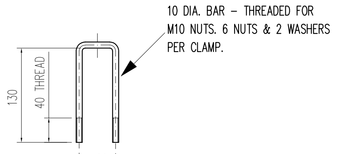

2 CLAMPS REQ'D AS DRAWN MK'D E6

8 BEAMS REQ'D AS DRAWN MK'D H30.

4 BRACKETS REQ'D AS DRAWN MK'D E1

4 FIBREGLASS INSULATION PACKS

4 BRACKETS REQ'D AS DRAWN MK'D E4

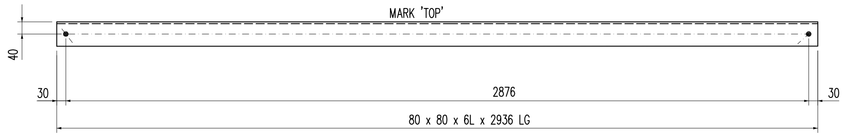

8 BEAMS REQ'D AS DRAWN MK'D D39.

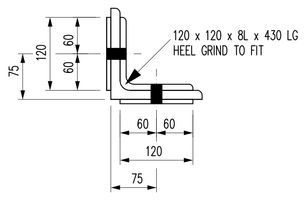

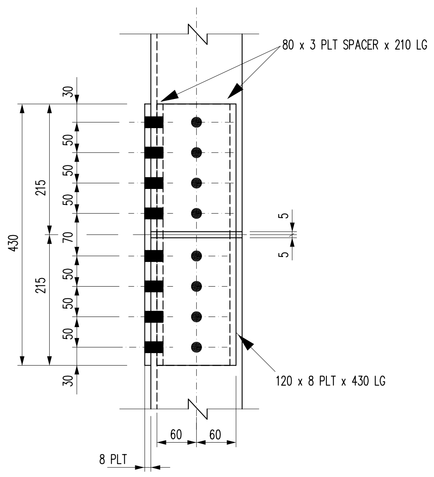

4 SPLICES REQ'D AS DRAWN MK'D SP8.

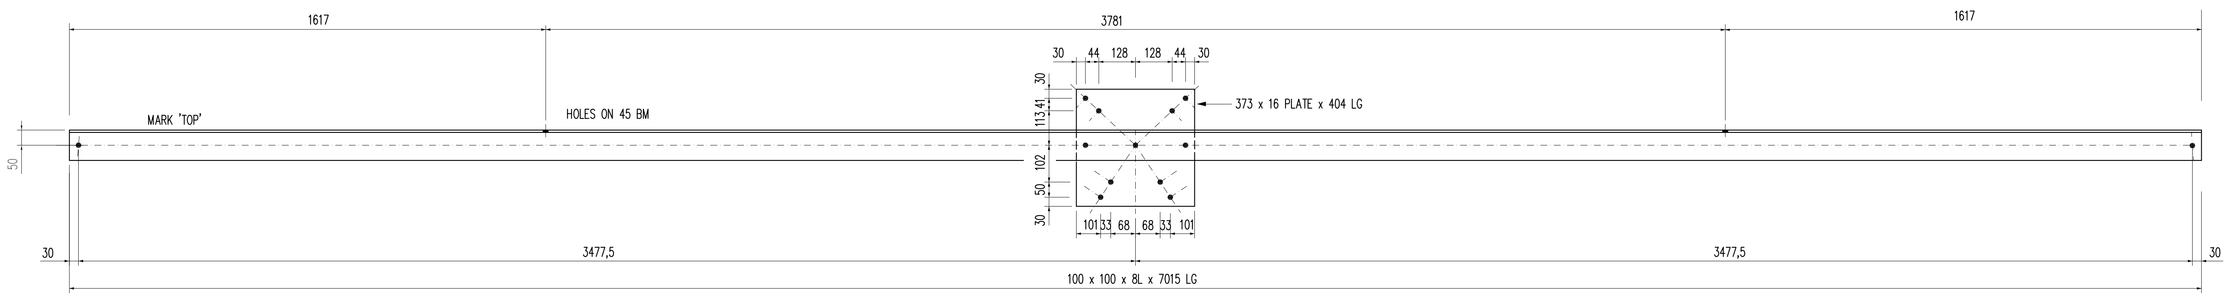

4 BEAMS REQ'D AS DRAWN MK'D H28.

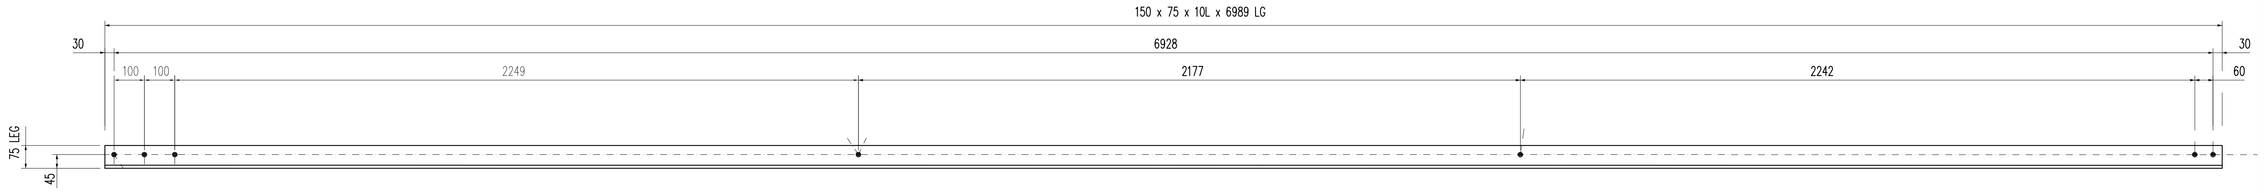

4 BEAMS REQ'D AS DRAWN MK'D D41.

4 BEAMS REQ'D OPP. HAND MK'D D41X.

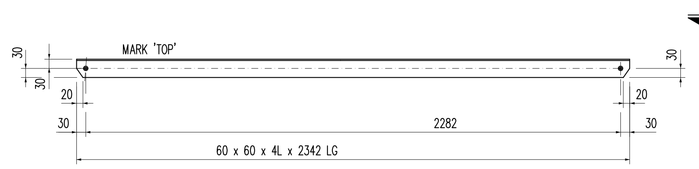

8 BEAMS REQ'D AS DRAWN MK'D H29.

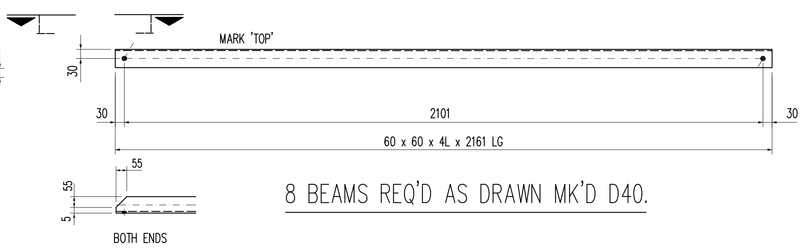

8 BEAMS REQ'D AS DRAWN MK'D D40.

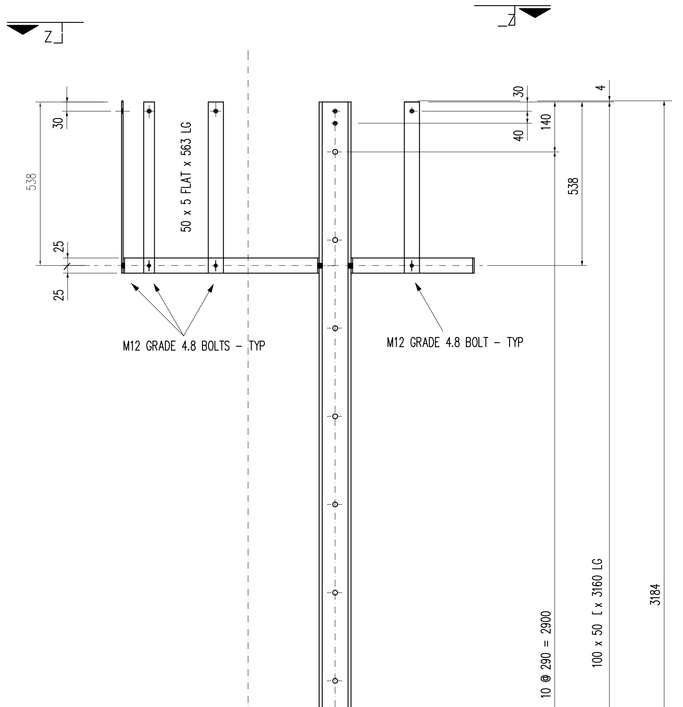

1 CAT LADDER REQ'D AS DRAWN MK'D CL8.

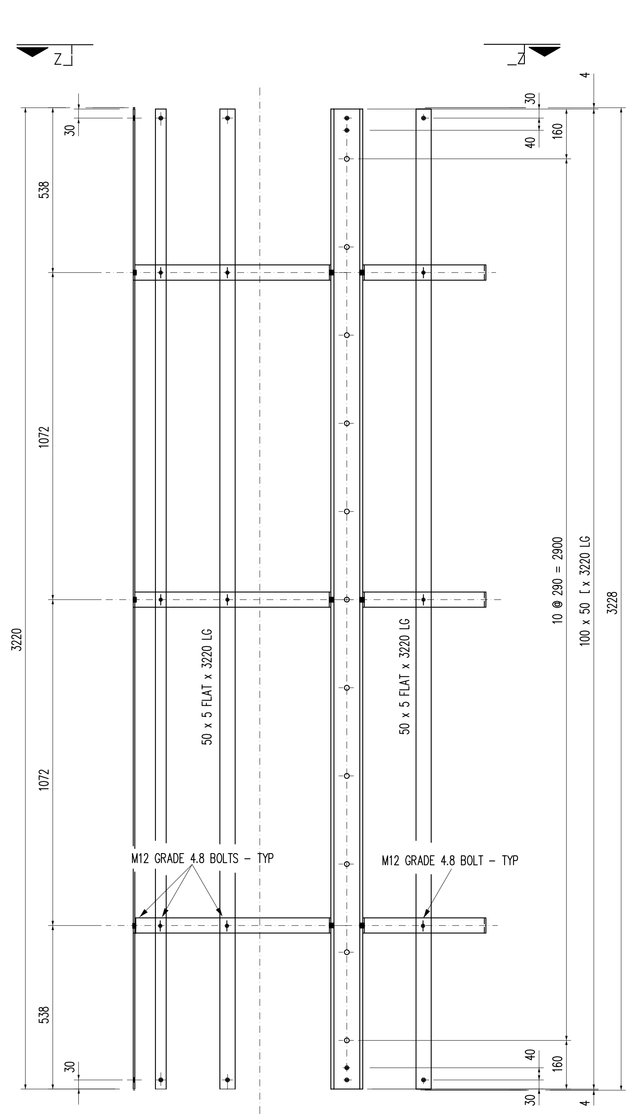

1 CAT LADDER REQ'D AS DRAWN MK'D CL2.

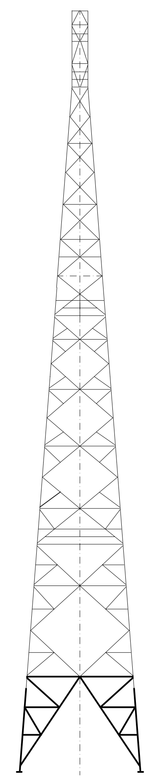

KEY PLAN.

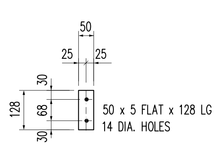

7 SPLICE PLATES REQ'D AS DRAWN MK'D E7

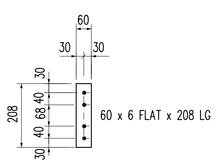

2 SPLICE PLATES REQ'D AS DRAWN MK'D E8

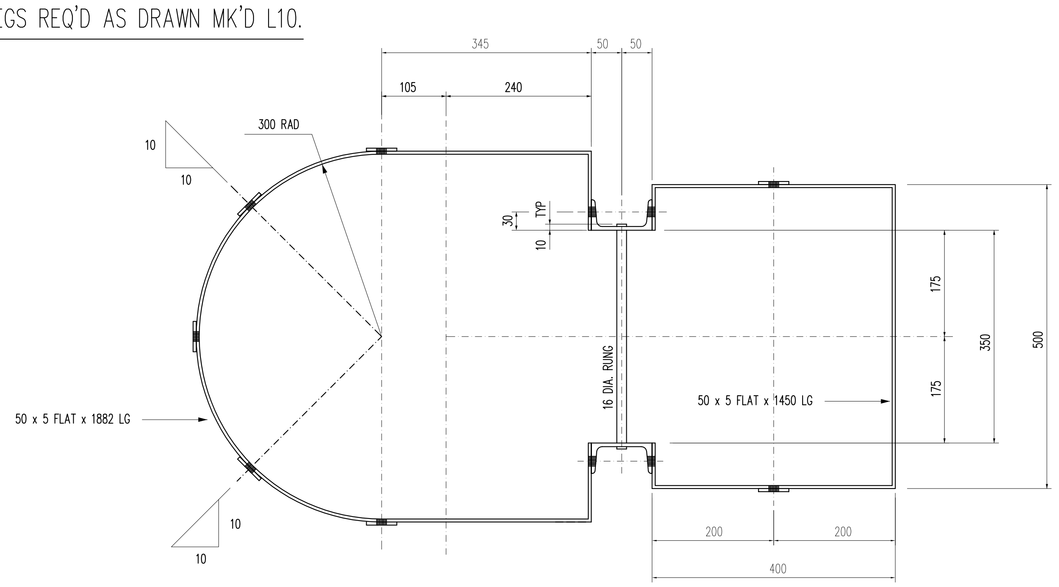

VIEW ON Z-Z.

REV	AUTH	DATE	REVISION/REVISIES	BY/DEUR	CHKD/NAGES	REFERENCE DRAWINGS/VERWYSINGSTEKENINGS
4_	P. G.	07/96	MEMBERS_CL2_REVISED.	A_D		
3_	DJS.	07/96	MEMBERS_SP8_& _D40_REVISED.	A_D		
2_	M_v/d_E	08/95	MEMBERS_E1_ H28~H30_ D41_ SP8_ D4?~D	A_D		
1_	M_v/d_E	05/95	L9_AND_CL8_REVISED._CL9_WAS_CL?	A_D	J.J.N.	2302 MATERIAL LIST
0			GENERAL ARRANGEMENT			2281 GENERAL_ARRANGEMENT_
			FIRST ISSUE / EERSTE UITREKKING			

ORG.TEK.REGISTER: _____

CHKD/NAGES: J.J.N. 95 05 15

DRAWN/GETEKEN: [signature] 95 05 15

SCALE/SKAAL: 1:100_,1:50

PLOT SCALE: 500:1_

THIS DRAWING HAS BEEN CREATED ON A C.A.D. SYSTEM AND ANY AMENDMENT TO THE DRAWING MUST BE EFFECTED ONLY ON THE SAME C.A.D. SYSTEM

ESKOM

_____50m_MICROWAVE_TOWER_____

_____DETAIL_OF_TOWER_MEMBERS_____

APPROVED: _____ GOEDGEKEUR: M_v/d_ENDE. 12-05-95

0.53/2300

REV 4_

SIZE/GROOTTE A0

AOL