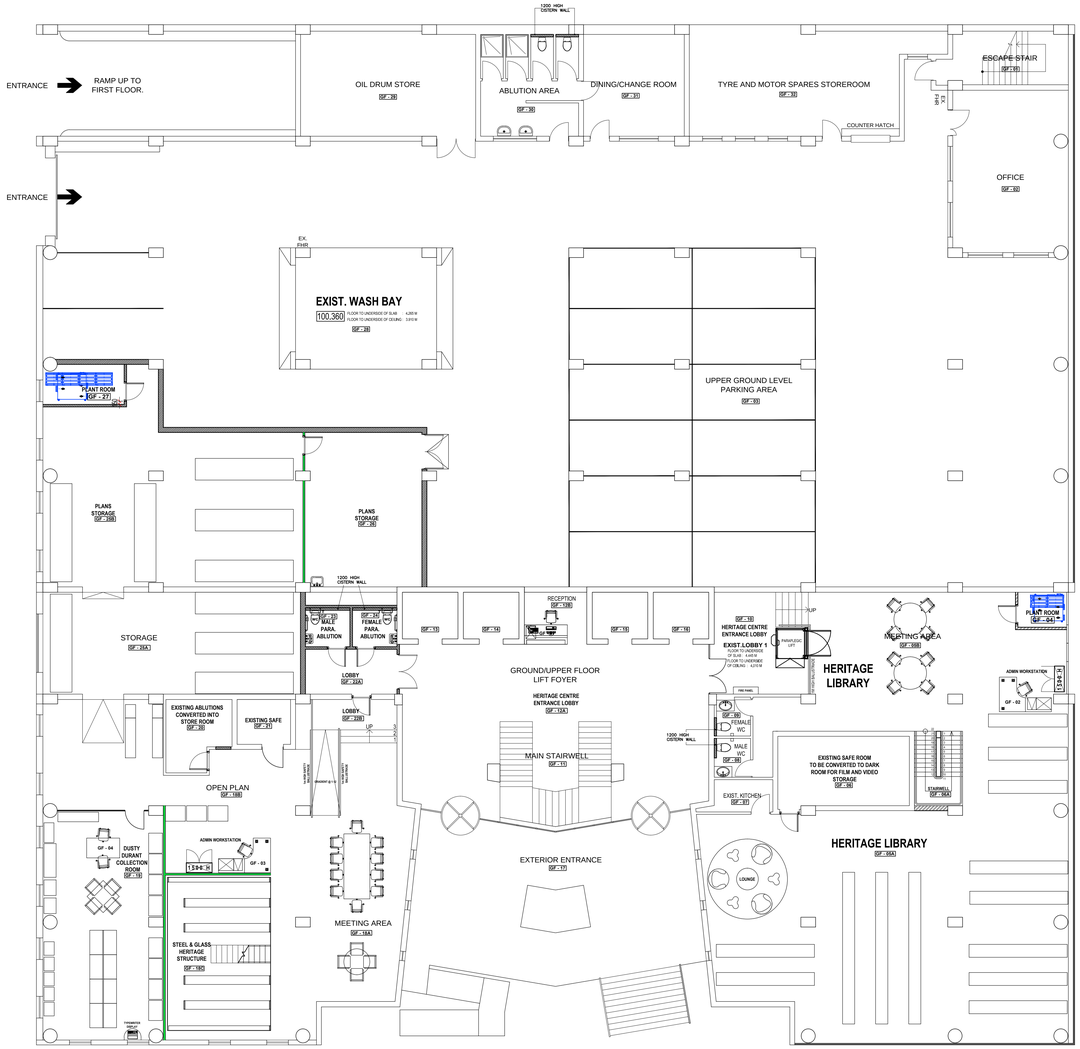

ELOFF STREET UPPER GROUND LEVEL

SCALE 1:100

NOTES:

1. All boundaries, dimensions and levels are to be checked on site before construction and any discrepancies are to be reported to the Architect.
2. Partial Service: Any discrepancies with site or other information is to be advised to the Architect and direction or approval is to be sought before the implementation of the detail.
3. Do not scale this drawing.
4. For the purpose of coordination, all relevant parties must check this information prior to implementation and report any discrepancies to the Architect.

FOR CONSTRUCTION

Revisions:

Rev No	Date	Description:	Rev By
C01	...14	Issued for Information	JD

Owners Signature

Signature :

Date :

Checked by Architectural Consultants (PGA Architects):

Name: Prak Govender & Jeron Dhanookdhari

Signature:

Date: Jan 2011

LDM
Solutions For The Built Environment
Head Office: Suite 220, Office Towers, Overport City,430 Peter Mokaba Ridge, Overport, Durban 4091 ● Tel: (+27 31) 207 1340
PTA Office: 239 Lange Street, Nieuw Muckleneuk Street, Brooklyn, Pretoria 0181 ● Tel: (+27 12) 346 6076
JHB Office: 50 Bristol Road, Sasonworld, Rosebank,Gauteng 2196 ● Tel: (+27 11) 442 0754

Client:

TRANSNET

TRANSNET HERITAGE & KNOWLEDGE LIBRARY
ELOFF STREET "GAUTENG"

Project:

PROPOSED NEW INTERIOR LAYOUTS FOR TRANSNET LIBRARY ELOFF STREET "GAUTENG"

Drawing description:

UPPER GROUND LEVEL DESK ALLOCATION LAYOUT

Drawn: JD — Date: 28-05-2013

Scale/s: 1:100

Contract Number: SI/PROP13016CIDB

Drawing Number: ES11004-8000C — Revision: **C01**