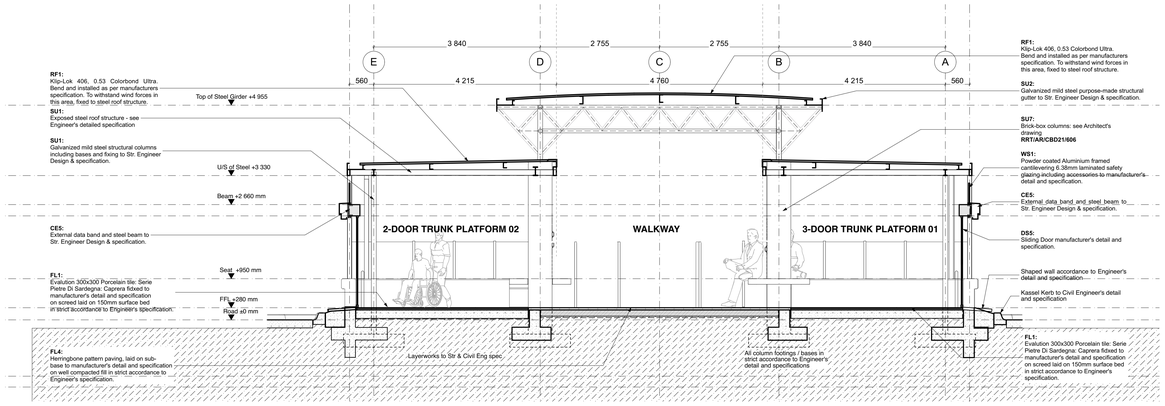

Building Section C - C

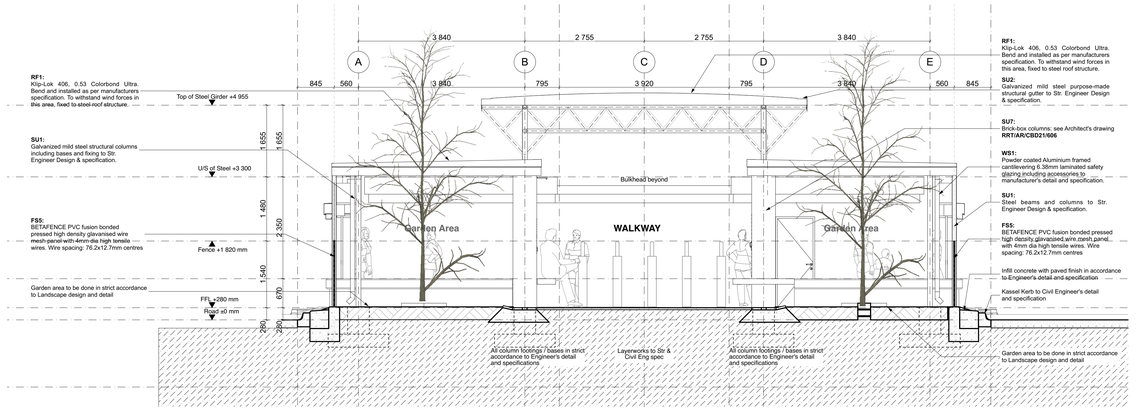

Building Section D - D

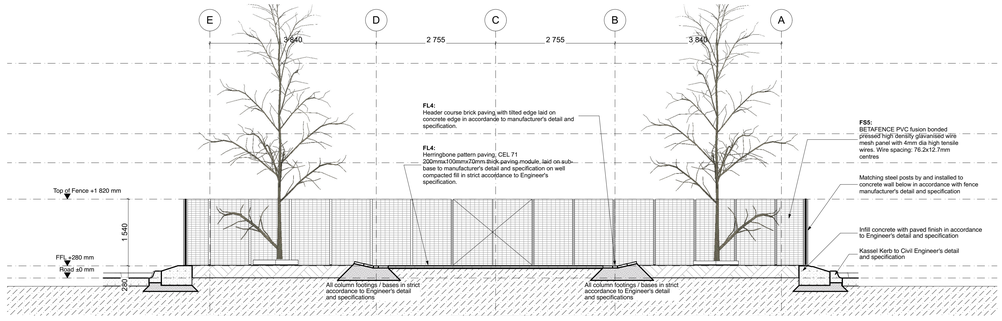

Building Section J - J

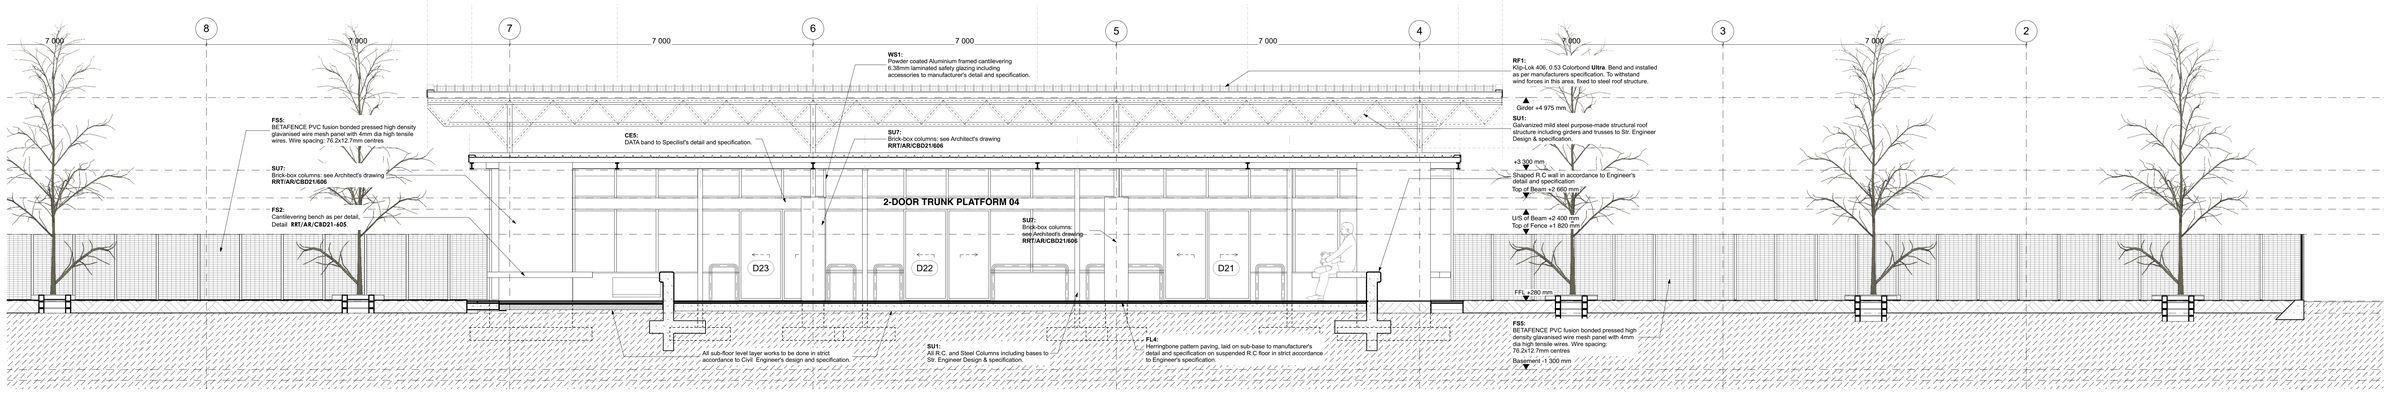

Building Section G - G At Platform 4

FOR CONSTRUCTION

REV	DESCRIPTION	DATE	REV BY	CHKD
C0	FOR CONSTRUCTION	05.02.2018	IS	MS
TD0	FOR TENDER	02.05.2018	IS	MS

REVISIONS

DRG. No.	DRAWING TITLE

REFERENCE DRAWINGS

GENERAL NOTES
COPYRIGHT: OVER ALL DESIGNS AND DRAWINGS SHALL REMAIN THE PROPERTY OF ARG DESIGN AND ANY PROVISION TO THE CONTRARY IN TERMS OF THE COPYRIGHT ACT No.45 OF 1965 IS HEREBY SPECIFICALLY EXCLUDED.

ALL RELEVANT DETAILS, LEVELS AND DIMENSIONS ARE TO BE CHECKED ON SITE PRIOR TO COMMENCEMENT OF WORK. ANY DISCREPANCIES ARE TO BE BROUGHT TO THE ATTENTION OF THE ARCHITECT IMMEDIATELY.

THE ARCHITECT ACCEPTS NO RESPONSIBILITY FOR ERRORS RESULTING FROM MISINTERPRETATION OF THE DRAWINGS.

ALL WORK TO BE CARRIED OUT STRICTLY IN ACCORDANCE WITH NATIONAL BUILDING REGULATIONS SANS:10400 AND LOCAL AUTHORITY REGULATIONS.

ALL DIMENSIONS ARE GIVEN IN MILLIMETERS.

DO NOT SCALE THIS DRAWING.

ARCHITECT
arg design
architecture | city planning | urban design
info@argdesign.co.za
www.argdesign.co.za
+27 21 448 2000
premier centre, 451 main road, observatory, cape town
PO box 13936, mowbray 7705
&
HOLM JORDAAN ARCHITECTS URBAN DESIGNERS
5 Guild House 239 Bronkhorst Street
Nieuw Muckleneuk Pretoria South Africa
+27(0)12 460 3235/7/8
pta-admin@holmjordaan.co.za

	INITIALS:	SIGNED:
DESIGNED	MS	
DRAWN	IS	
CHECKED	ZC	

APPROVED BY CLIENT:
PROJ. PRINCIPAL: .....
(PRINT NAME)
PROJ. PRINCIPAL: .....
(SIGNATURE)
DATE (DD/MM/YYYY): .....

PROJECT
RUSTENBURG RAPID TRANSPORT

CLIENT
RUSTENBURG LOCAL MUNICIPALITY

STATION TYPE

PROJECT TITLE
CONSTRUCTION of RUSTENBURG RAPID TRANSPORT (RRT) STATION SUPERSTRUCTURES
ZONE C - CBD
"CBD" - STATION 21 (CENTRAL STATION)

DRAWING DESCRIPTION
SECTIONS 2 - Central Station 21

PHASE
C

AS BUILT PLAN (Full signature)
CLIENT DATE
ENGINEER DATE

SCALE	SHEET	SIZE:
1:50		A0 (1189x841)
TENDER No.	PROJECT No.	
RLM/DRT/0124/2017/18	0368	

DRAWING No. RRT-AR-CBD21-302.1-C0
REV 0