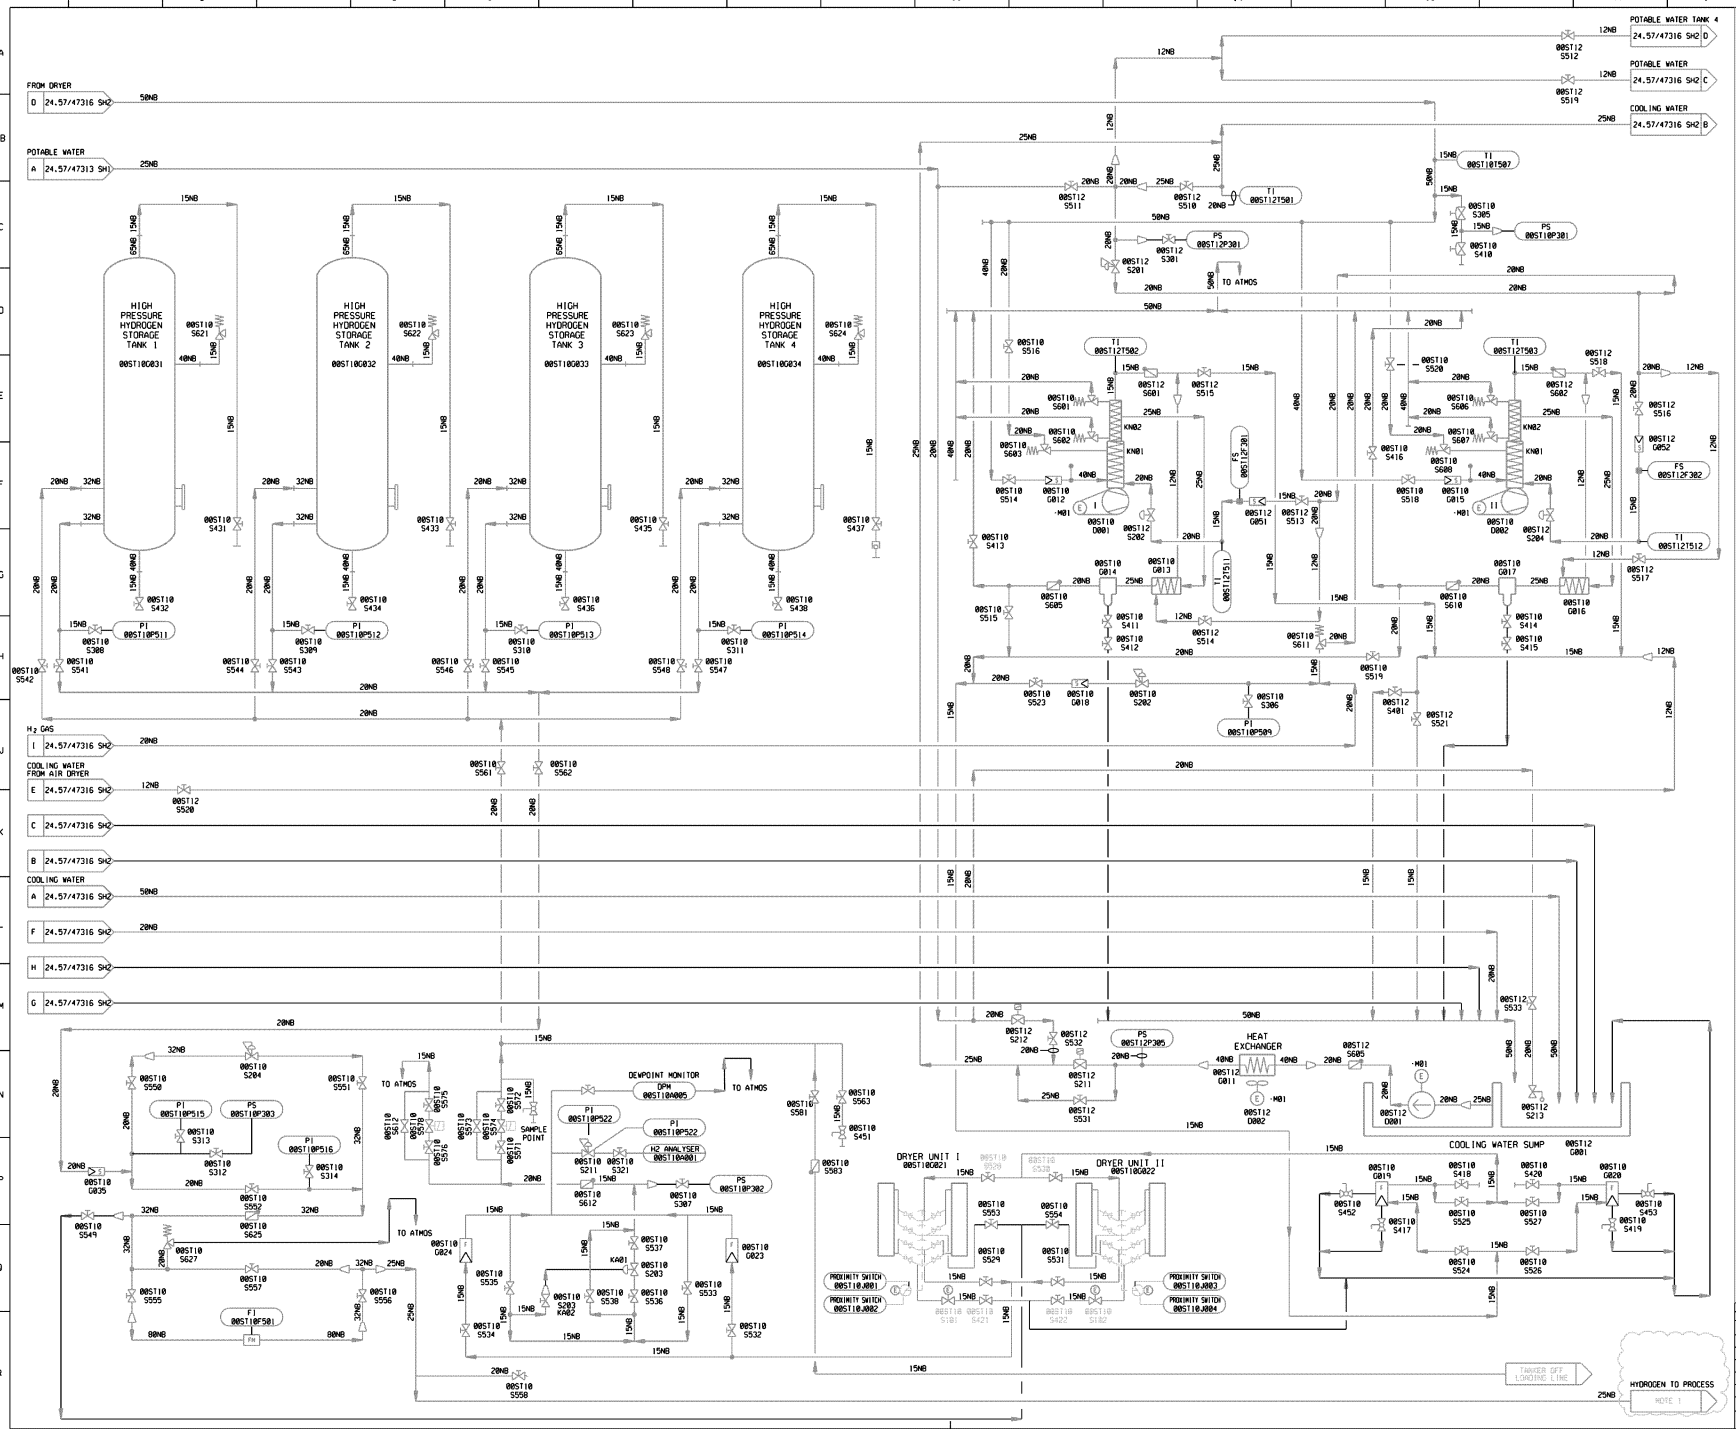
FROM DRYER
POTABLE WATER
POTABLE WATER TANK 4
POTABLE WATER
COOLING WATER
HIGH PRESSURE HYDROGEN STORAGE TANK 1
HIGH PRESSURE HYDROGEN STORAGE TANK 2
HIGH PRESSURE HYDROGEN STORAGE TANK 3
HIGH PRESSURE HYDROGEN STORAGE TANK 4
TO ATMOS
H2 GAS
COOLING WATER FROM AIR DRYER
COOLING WATER
DEWPOINT MONITOR
SAMPLE POINT
H2 ANALYSER
HEAT EXCHANGER
COOLING WATER SUMP
DRYER UNIT I
DRYER UNIT II
HYDROGEN TO PROCESS
TANKER OFF LOADING LINE
NOTES:
1. ESKOM TO ADVISE.
ORIGINAL P&I.D DRG. NO. 0.57/40883
CAD FILENAME:- 47316SHI.DGN
DUVHA POWER STATION.
HYDROGEN PLANT
ESKOM
SHT 1 OF 2
24·57/ 47316
N.T.S.