LEGEND

PROPOSED	DESCRIPTION
	WM3.1
	RM8.3
	WM5
	WM6.4
	W401
	ROAD SIGN
	TRAFFIC LIGHT

ROAD MARKING LINES

COLOR	WIDTH	SYMBOL		DESCRIPTION	SPACING (9m MODULES) LINE	GAP
WHITE	300		RTM1	STOP LINE		
WHITE	300		RTM2	YIELD LINE	0.6	0.3
WHITE	100		RTM4	PEDESTRIAN CROSSING LINE	0.6	0.6
WHITE	100		RM6	PARKING BAYS		
WHITE	200/100		RM5	PAINTED ISLANDS	0.6	0.6
WHITE	100		WM2.3	CONTINUITY LINE	1.5	1.5

NOTES

1. CIRCULAR SIGNS TO BE OF 1200mm DIAMETER.
2. WARNING SIGNS (TRIANGULAR) TO BE OF 1500mm SIDES.
3. PLACING OF SIGNS TO BE IN CONSULTATION WITH ENGINEER.
4. ROAD MARKINGS: 9m MODULES.
5. SPACING BETWEEN RM / WM ARROWS: 12m MODULES - 30m C/C UNLESS OTHERWISE SHOWN.
6. ALL ROAD TRAFFIC SIGNS TO BE ACCORDING .
7. SPACING BETWEEN RTM3 LINES TO BE 3,0m
8. PREMARKING SHALL BE APPROVED BY THE ENGINEER PRIOR TO ANY PAINTING OPERATION BEING COMMENCED.
9. OLD ROAD MARKINGS TO BE REMOVED BY WATER JETTING.
10. ALL ROAD MARKINGS TO BE THERMOPLASTIC.
11. ALL ROAD MARKINGS TO BE CLASS 3 IN 1.

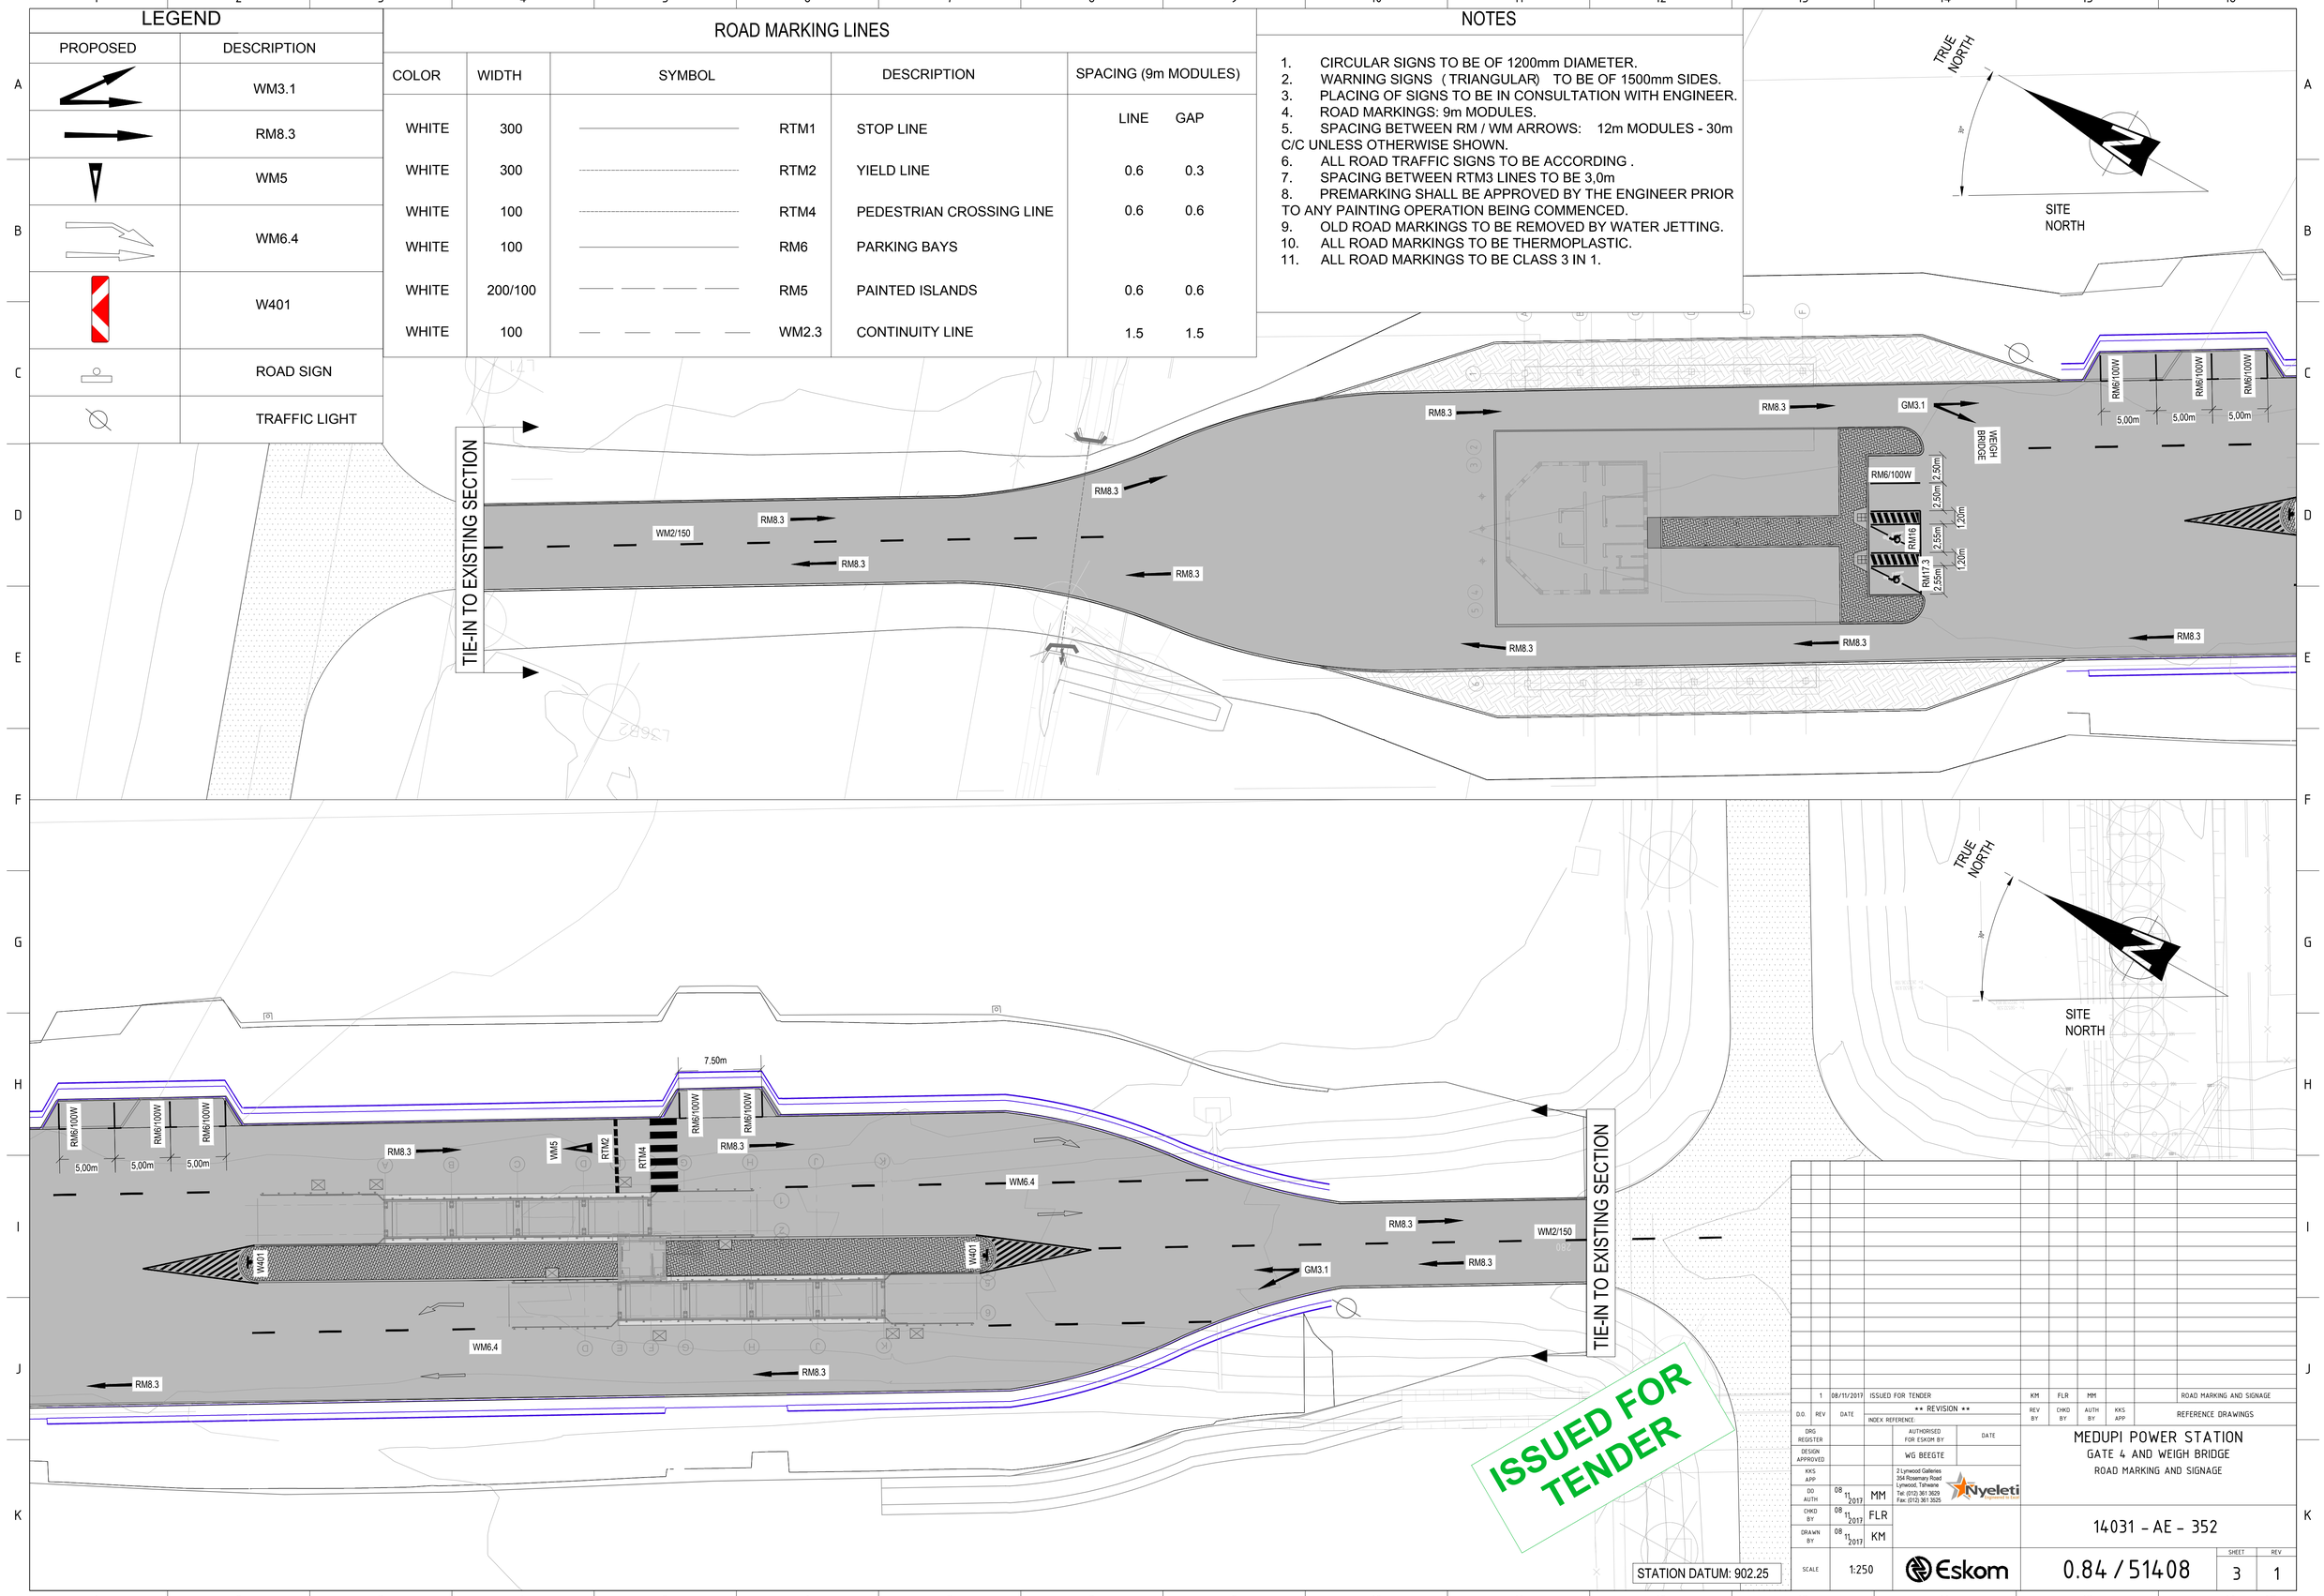

D.O.	REV	DATE	** REVISION **	REV BY	CHKD BY	AUTH BY	KKS APP	REFERENCE DRAWINGS
	1	08/11/2017	ISSUED FOR TENDER	KM	FLR	MM		ROAD MARKING AND SIGNAGE

INDEX REFERENCE:

			AUTHORISED FOR ESKOM BY	DATE
DRG REGISTER				
DESIGN APPROVED			WG BEEGTE	
KKS APP				
DD AUTH	08 11 2017	MM		
CHKD BY	08 11 2017	FLR		
DRAWN BY	08 11 2017	KM		
SCALE	1:250			

2 Lynwood Galleries
354 Rosemary Road
Lynwood, Tshwane
Tel: (012) 361 3629
Fax: (012) 361 3525
Nyeleti

Eskom

MEDUPI POWER STATION

GATE 4 AND WEIGH BRIDGE

ROAD MARKING AND SIGNAGE

14031 - AE - 352

0.84 / 51408

SHEET	REV
3	1

SIZE GROOTTE A1L