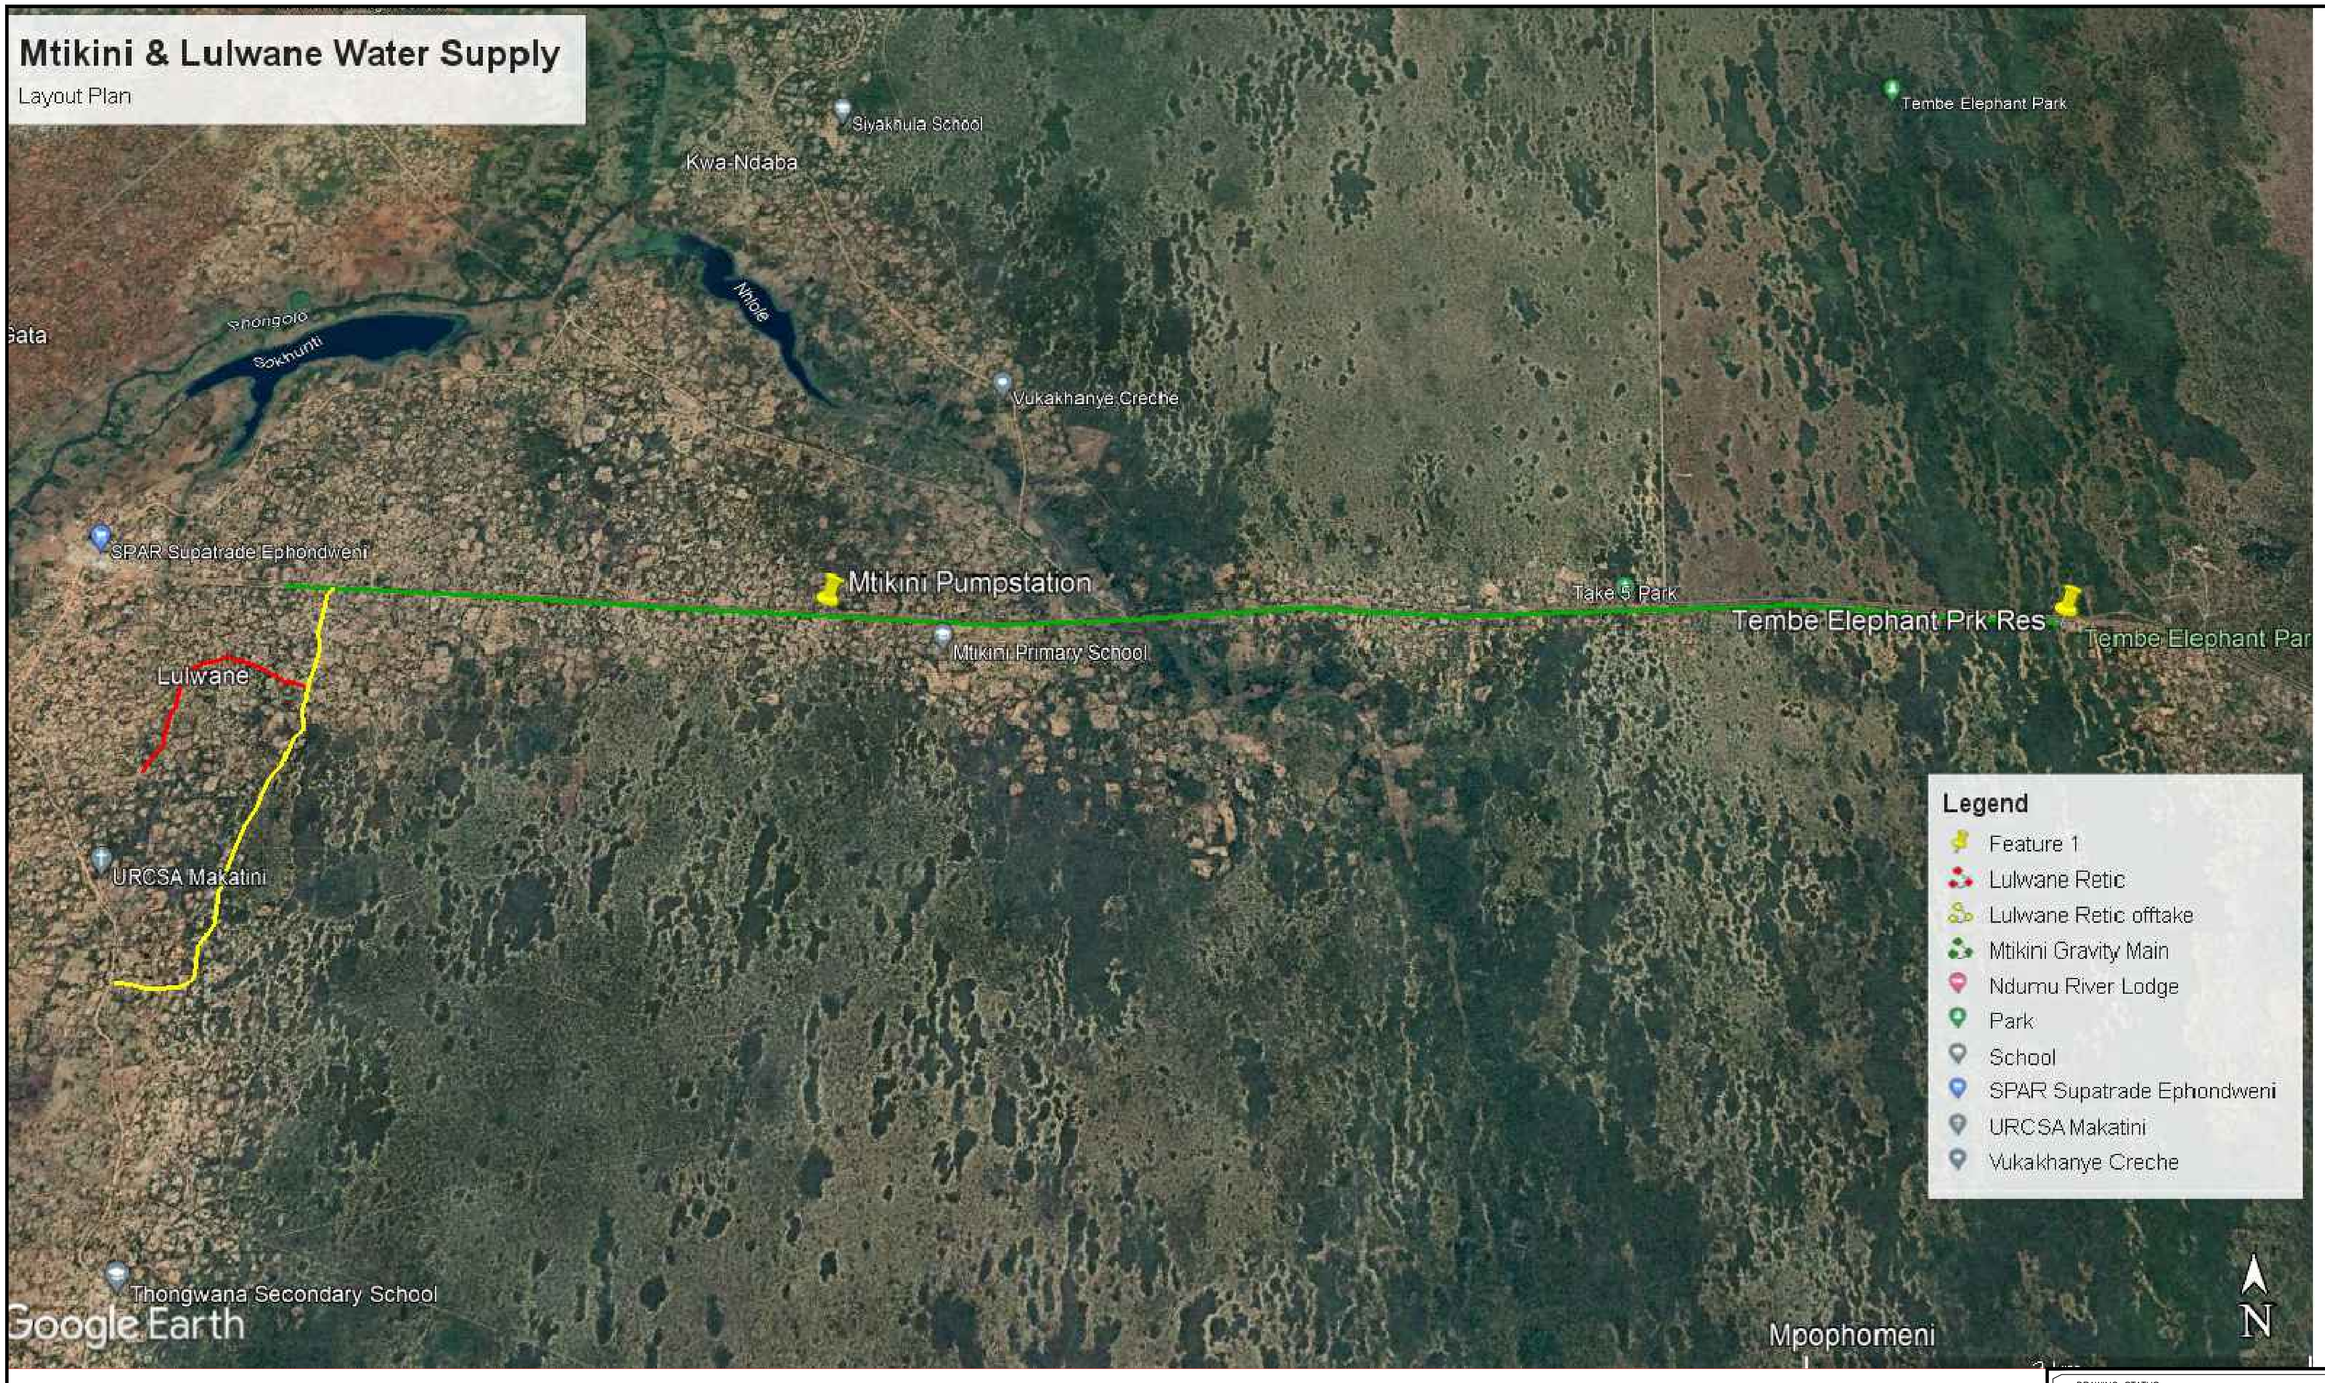

0 50 100mm
ORIGINAL DRAWING

DRAWING STATUS
ISSUED FOR TENDER

ORIGINAL SCALE
NOT TO SCALE

No.	REFERENCE DRAWINGS

0	ISSUED FOR TENDER	02/23	GM	SM
△	REVISIONS	DATE	CHKD	APPRV

ONLY REVISIONS MARKED THUS △ ARE VALID

DESIGNED	B. MLALAZI
CHECKED	G. MLAMBO
DRAWN	B. MLALAZI
CHECKED	G. MLAMBO (PR ENG REG. No. 20190797)
PROJ. ENG.	G. MLAMBO (PR ENG REG. No. 20190797)

ZIYANDA consulting
TEL: (033) 346 0689
FAX: (033) 346 0692
E-mail: ziyanda@ziyandaconsulting.co.za
PO BOX 809
HILTON
PIETERMARITZBURG
3245

APPROVED : _____
S. MGUTSHINI
(PR ENG REG. No. 20040208)

CLIENT:
APPROVED : _____

IMPLEMENTING AGENT:
APPROVED : _____

PROJECT/DRAWING TITLE
MHLATHUZE WATER

WATER INTERVENTIONS FOR HOT SPOT AREAS
UMHLABUYALINGANA MUNICIPALITY

CONSTRUCTION OF 50 KL PREFABRICATED ELEVATED STEEL RESERVOIRS, RETICULATION PIPELINES AND DRILLING, EQUIPPING AND COMMISSIONING OF BOREHOLES AT EZINQENI AND THUNGWINI SUBWARDS UNDER THE UMHLABUYALINGANA MUNICIPALITY
LOCALITY MAP

ALT. DWG. No.	CONTRACT No. MW/YYY
SHT. No. OF	PROJECT No. J154
DRAWING No. J154-L01	REVISION 0