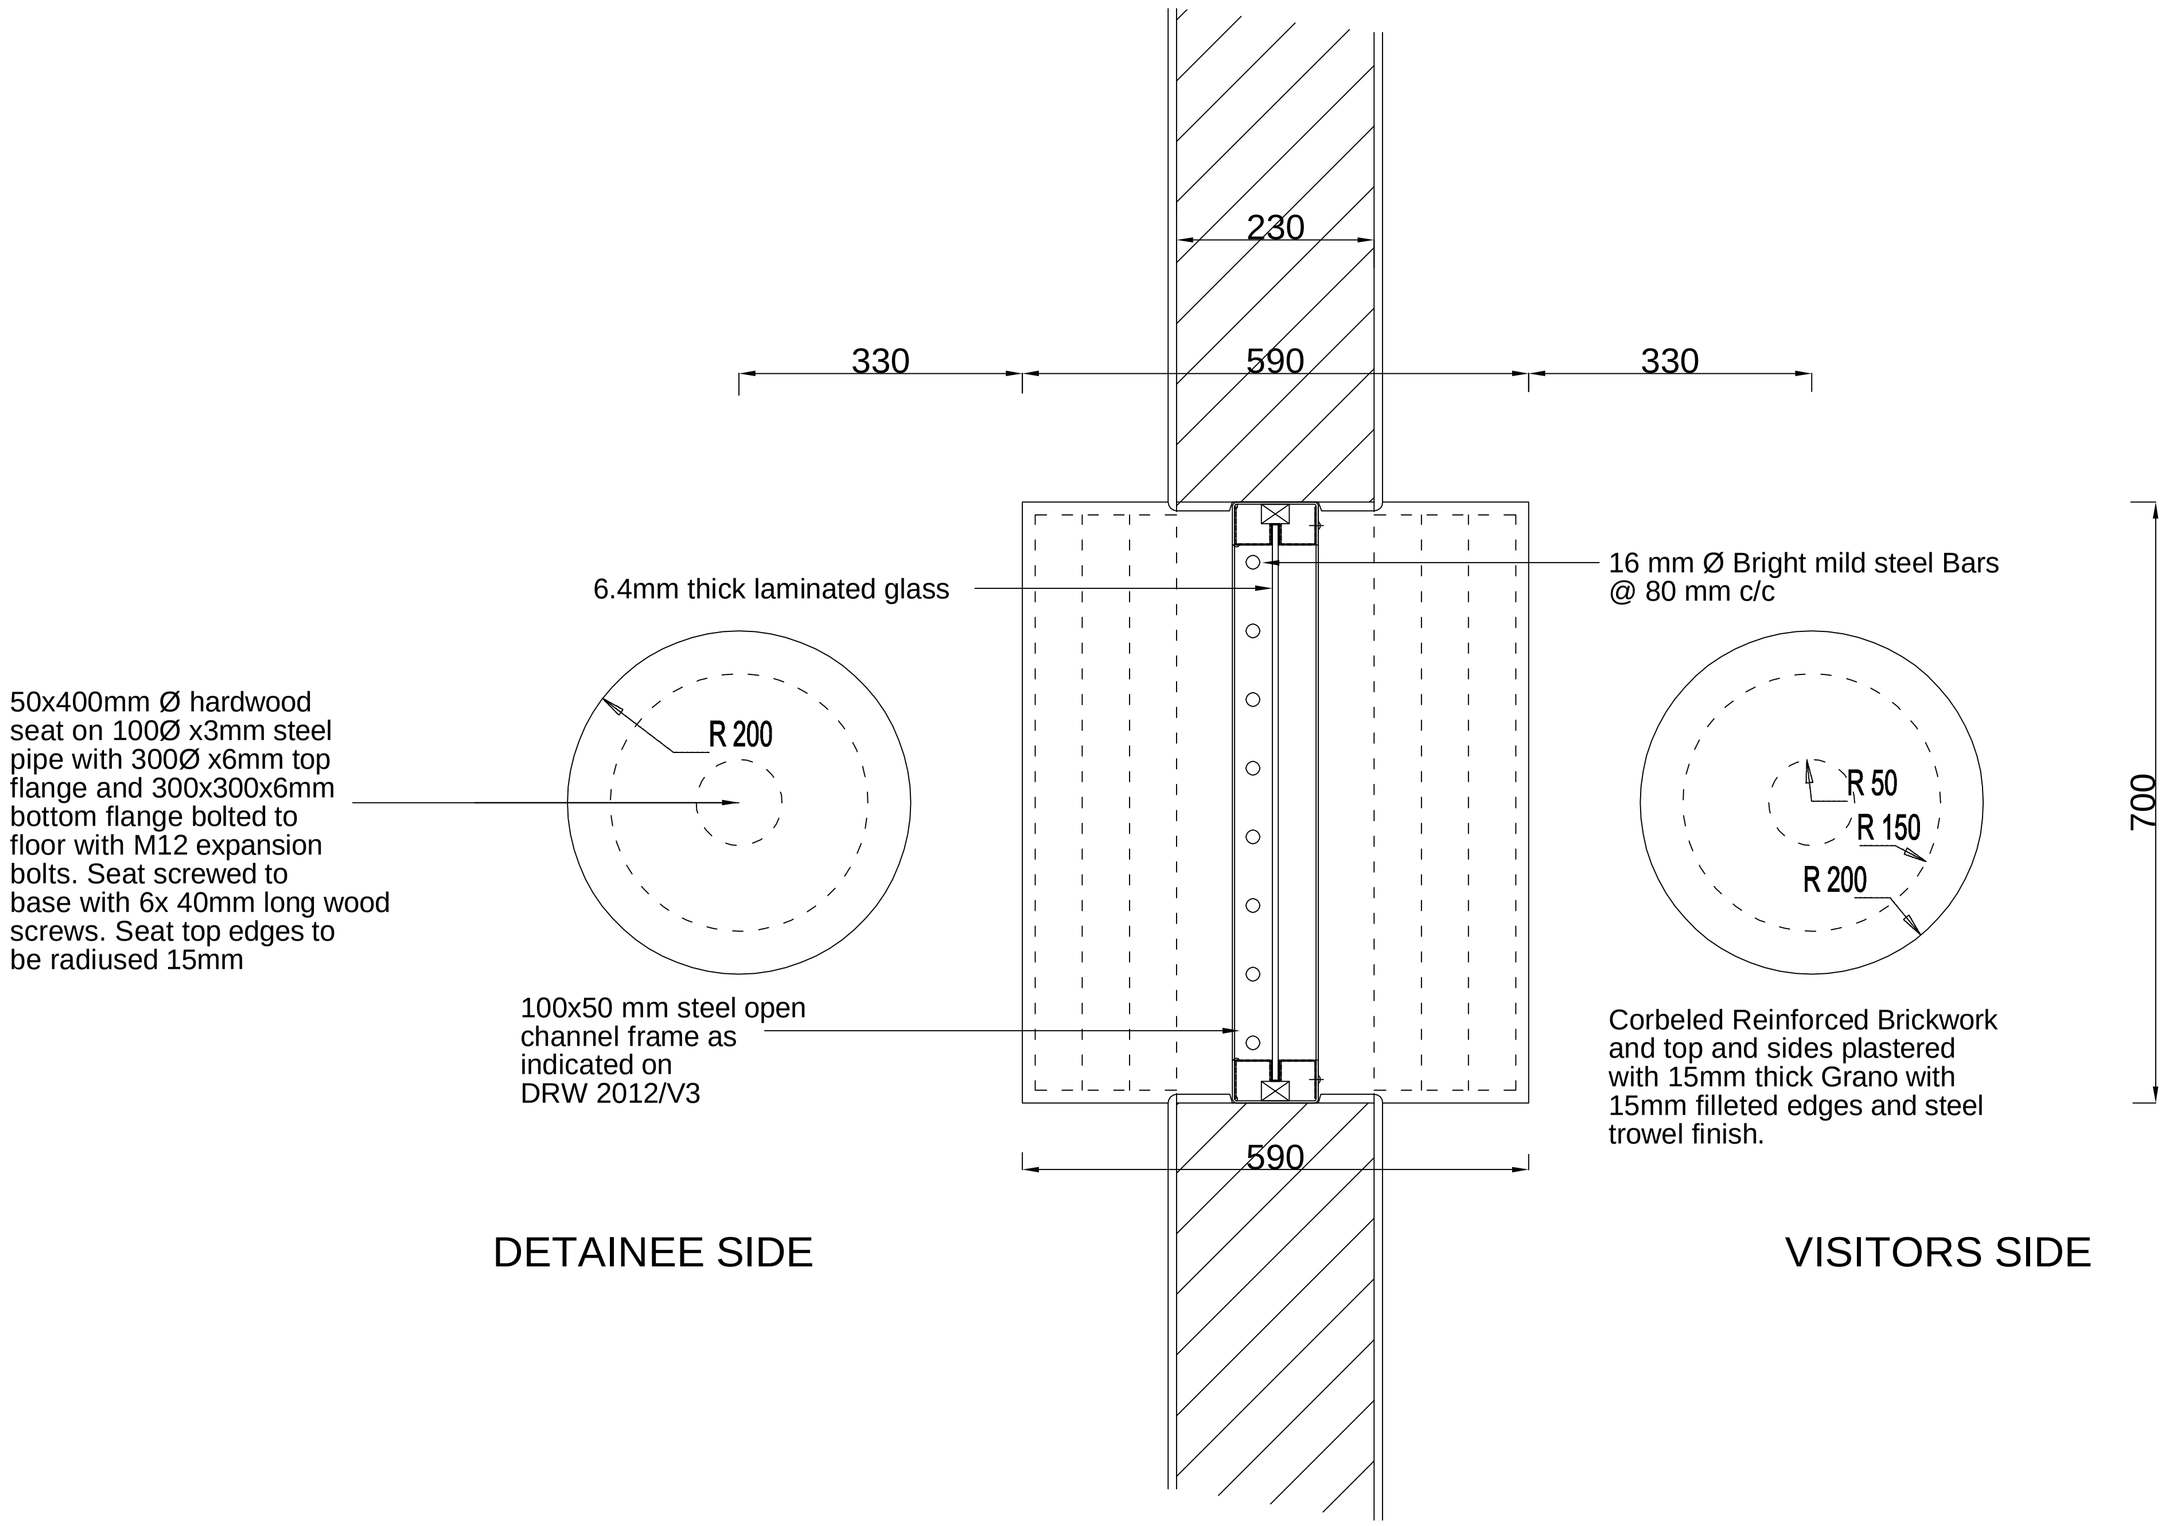

PLAN OF VISITORS COUNTER

SCALE 1:10

NO.	DATE	AMENDMENT	D.P.W.

Copyright vests in the
Department of Public Works

NOTE

References to trade names are used only to simplify detailing. Various similar and approved products are available and can be substituted with prior approval from SAPS SCM (Expert Services) Pretoria.
Tel (012) 845 8726
Fax (012) 845 8762

cad file name
POL2012-V2.DRW
VISITORS COUNTER
PLAN

DEPARTMENT OF
PUBLIC WORKS
Private Bag X65
Pretoria
0001
Tel (012) 337 2000

Director-General:
T.M. Sokutu

consultant/departmental

discipline
ARCHITECTURAL

service
SOUTH AFRICAN
POLICE SERVICE

WCS number

drawing title
TYPE CELL
COUNTER FOR
VISITORS - PLAN

ref.no	designed
scale As Shown	drawn K SWART
date JULY 2012	checked
type number POL 2012/V2	
drawing number	