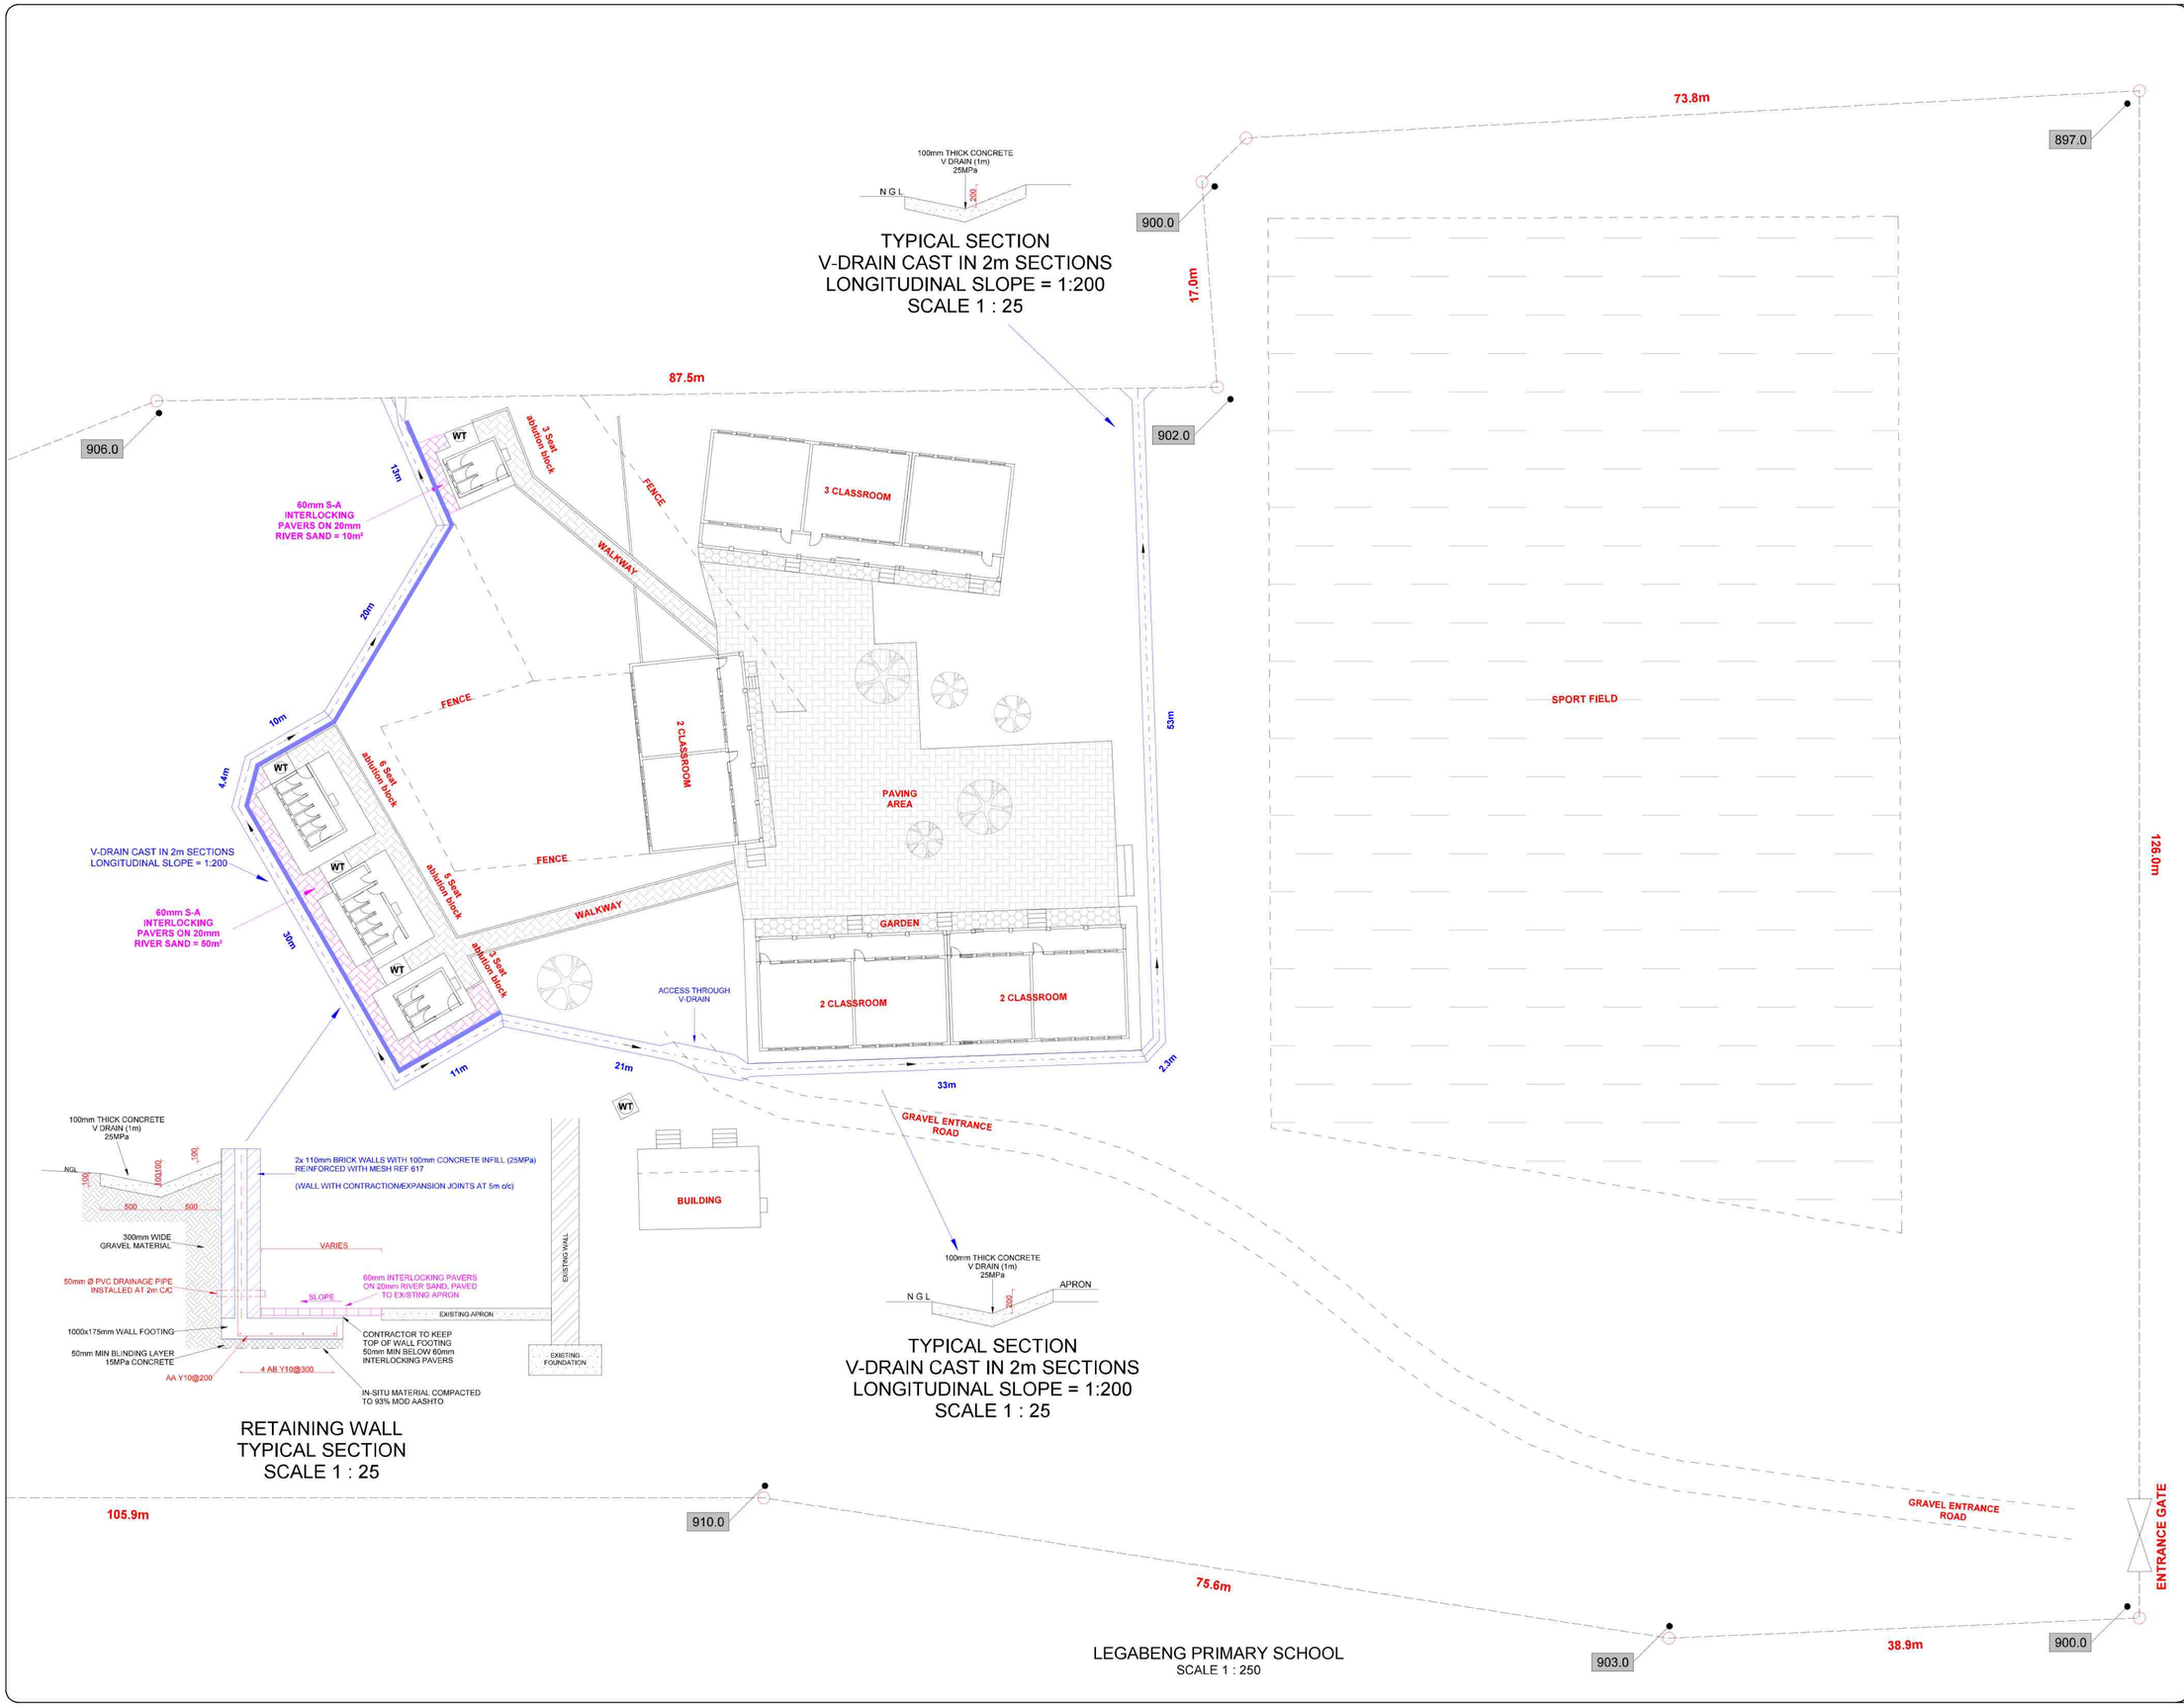

NOTE

1. ALL WORK TO BE DONE TO THE RELEVANT SECTIONS OF SABS 1200.

WORK TO BE DONE

1. Provide retaining walls at toilets.
2. Stormwater channels at toilets
3. Paving (concrete or paving blocks) around toilets

LEGEND

- NEW PAVING
- EXISTING PAVING
- GARDEN
- EXISTING APRONS
- NEW CHANNELS
- NEW RETAINING WALLS

NO	AMENDMENTS	APPR	DATE

CONSULTANT

INOVO CONSULT
Civil & Structural Engineers

139 GEBAL MARITZ STREET
POLOKWANE
0699

POSTNET SUITE 061
PRIVATE BAG X9478
POLOKWANE
0700

CESA

DANIE 082 4433 439
JP 079 258 7045
danie@inovoconsult.com

S 23° 53' 25.3"
E 29° 28' 11.3"

DESIGNED	DLB	CHECKED	DLB
DRAWN	FJW	APPROVED	DLB

APPROVAL: PROJECT ENG.	DATE

MVULA TRUST

MAIN TITLE

LEGABENG PRIMARY SCHOOL

SUB TITLE

SITE PLAN

REF NUMBER

FILE / DATE

SCALE 1 : 250

DRAWING NO. 2300/LT/01

REV.