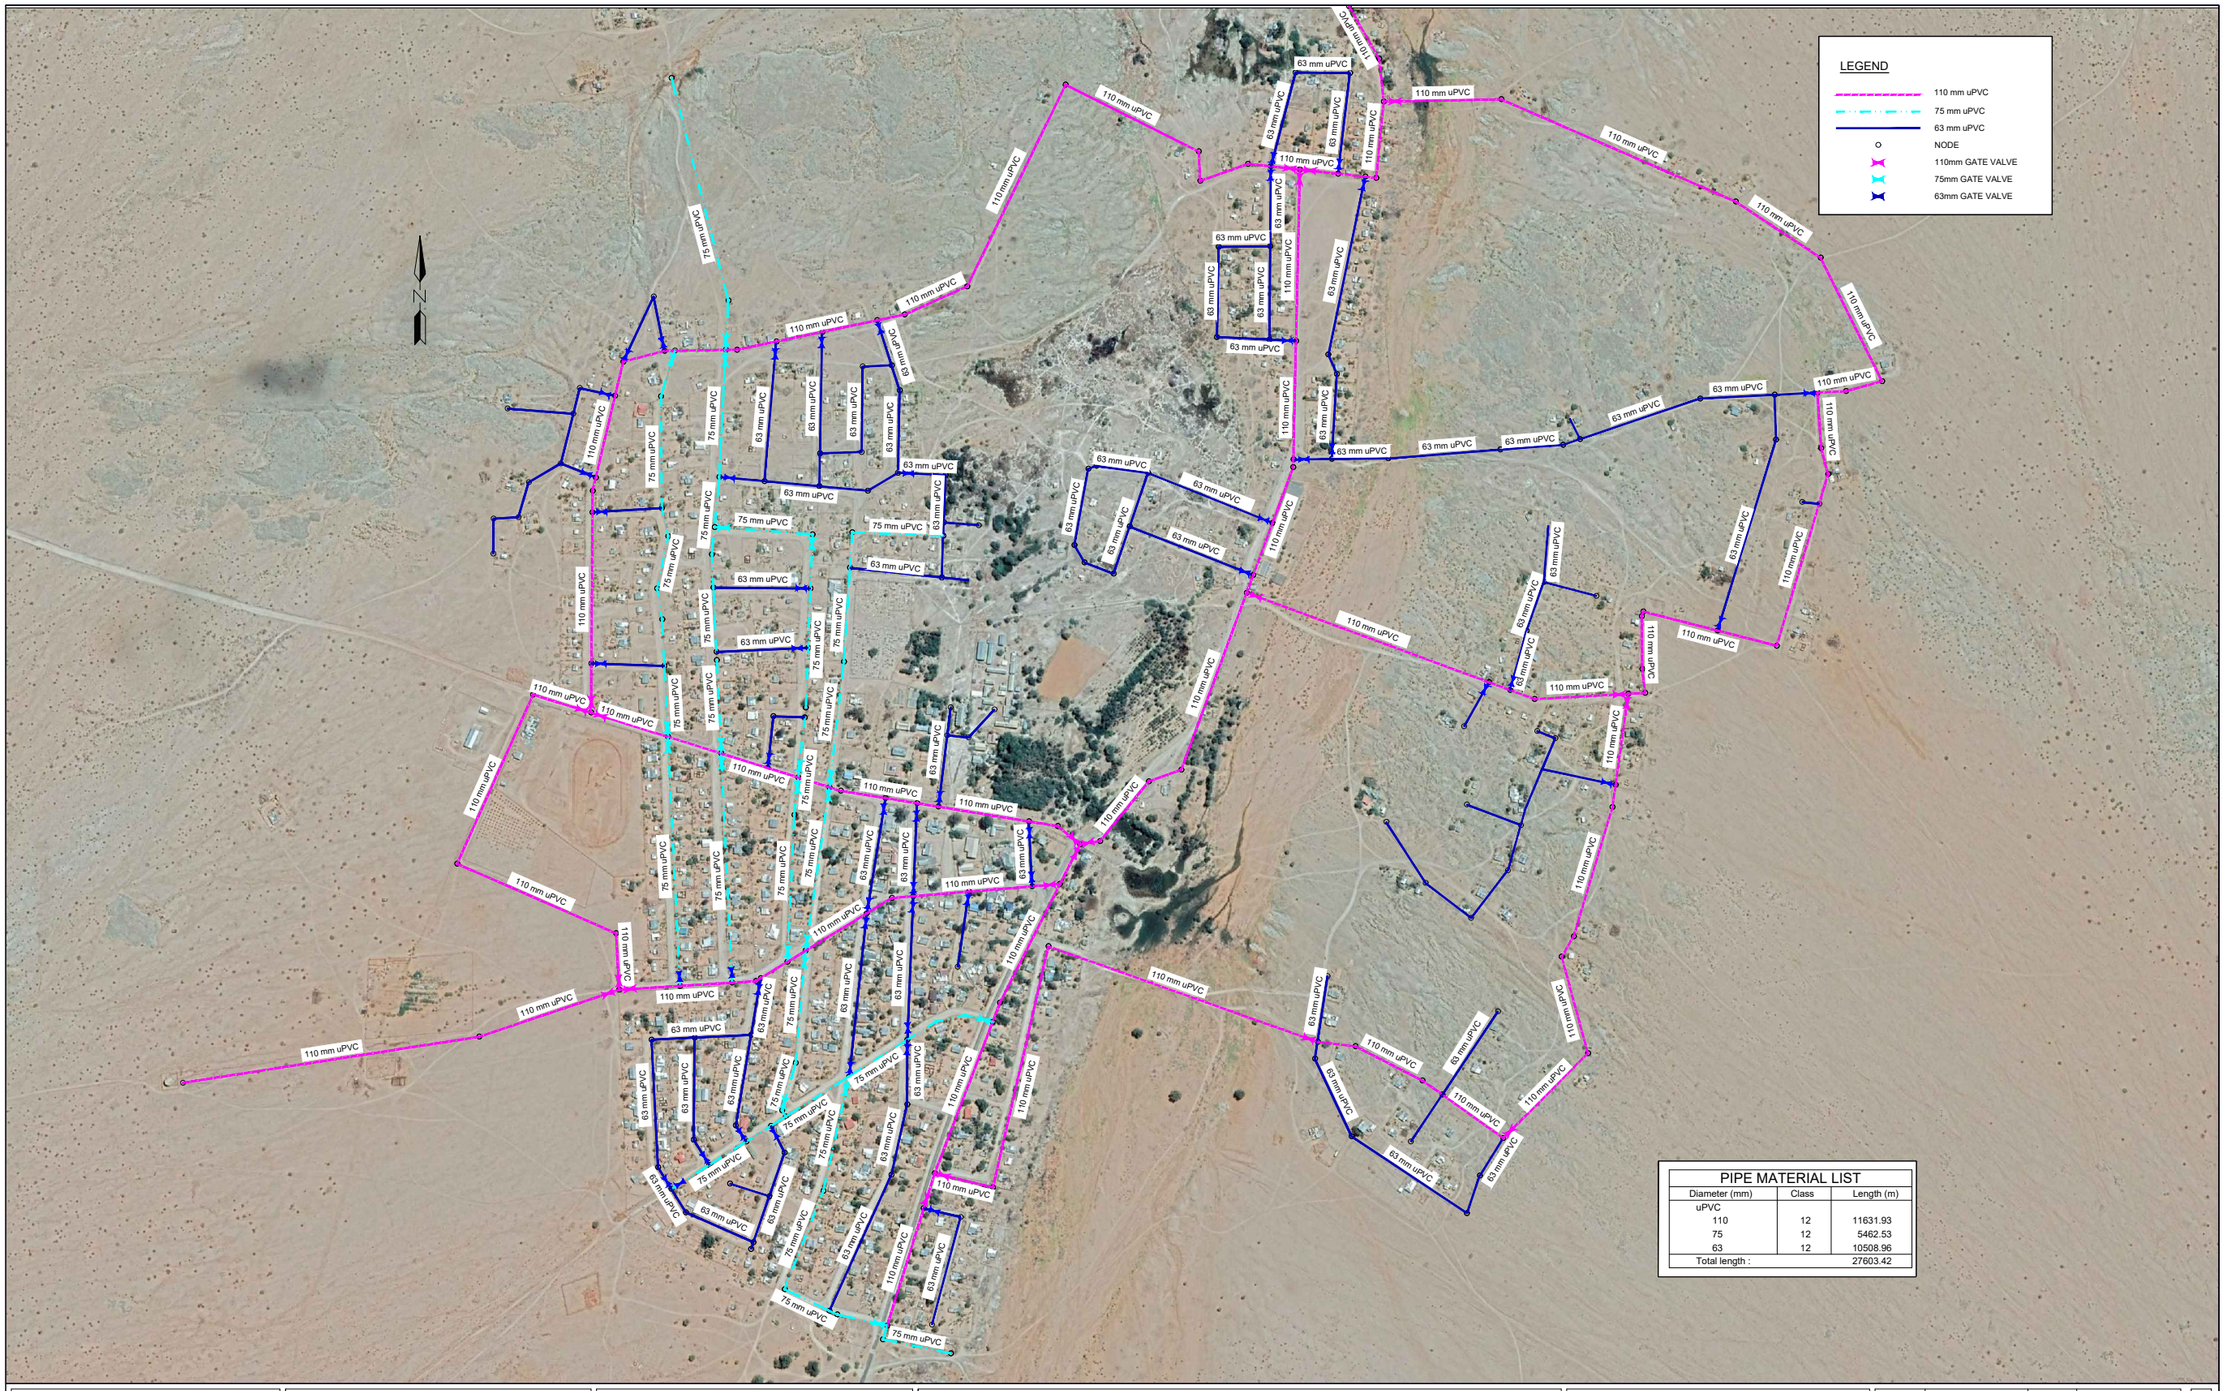

PIPE MATERIAL LIST		
Diameter (mm)	Class	Length (m)
uPVC		
110	12	11631.93
75	12	5462.53
63	12	10508.96
Total length :		27603.42

VERSION/AMENDMENTS			
No.	DATE	DESCRIPTION	AUTHORISED BY

CLIENT:

KHAI MA LOCAL MUNICIPALITY
PO BOX 108
PROFADDER
8890
Tel: 054 933 1000
Fax: 054 933 0252

CONSULTANT:

PROJECT NAME:

CONSTRUCTION OF BULK WATER INFRASTRUCTURE, RETICULATION NETWORK & PRE-PAID WATER METERS IN THE KHÂI MA LOCAL MUNICIPALITY - PELLA

DRAWING TITLE:

WATER LAYOUT

0 50 100
100mm ON ORIGINAL DRAWING

SCALE ON ORIGINAL DRAWING: AS SHOWN
LO-SYSTEM: WGS 84

APPROVED:
CLIENT OR ASSIGNEE:_____ DATE:_____
CLIENT DRAWING No.:
CLIENT REF No.:

SURVEYED		DESIGNED	P.GUMEDZE
DRAWN	P.GUMEDZE	CHECKED	M. MALUNGANA

DATE: NOVEMBER 2019

ENGINEER:_____ DATE:_____
DRAWING No.: 0000-CIV-LAY-001
VERSION:

DWG NO.