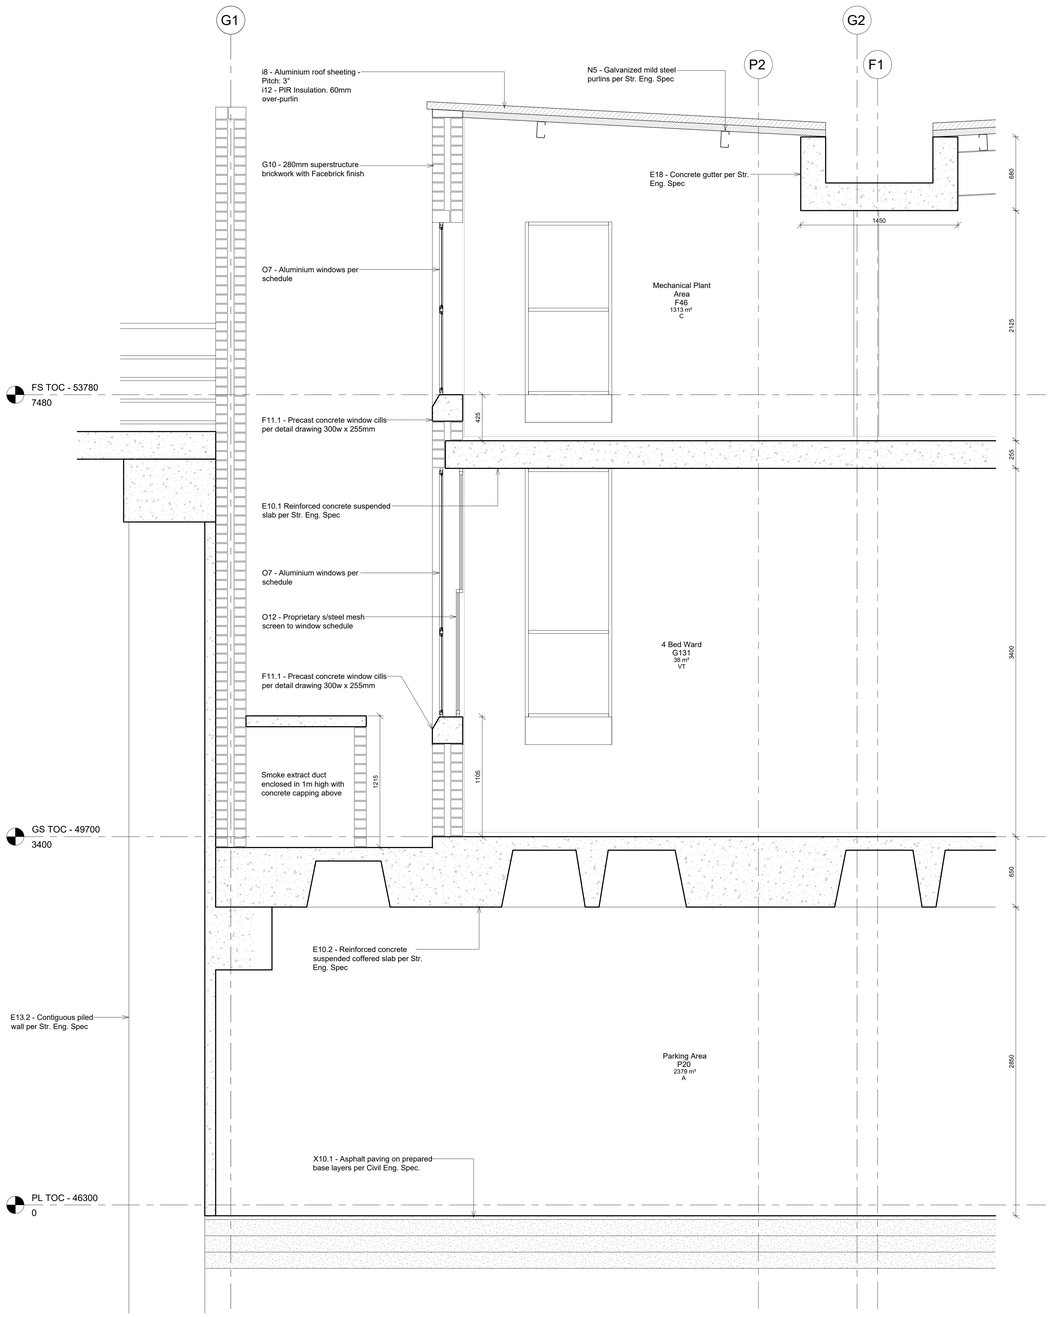

DETAIL SECTION 7
SCALE 1:20

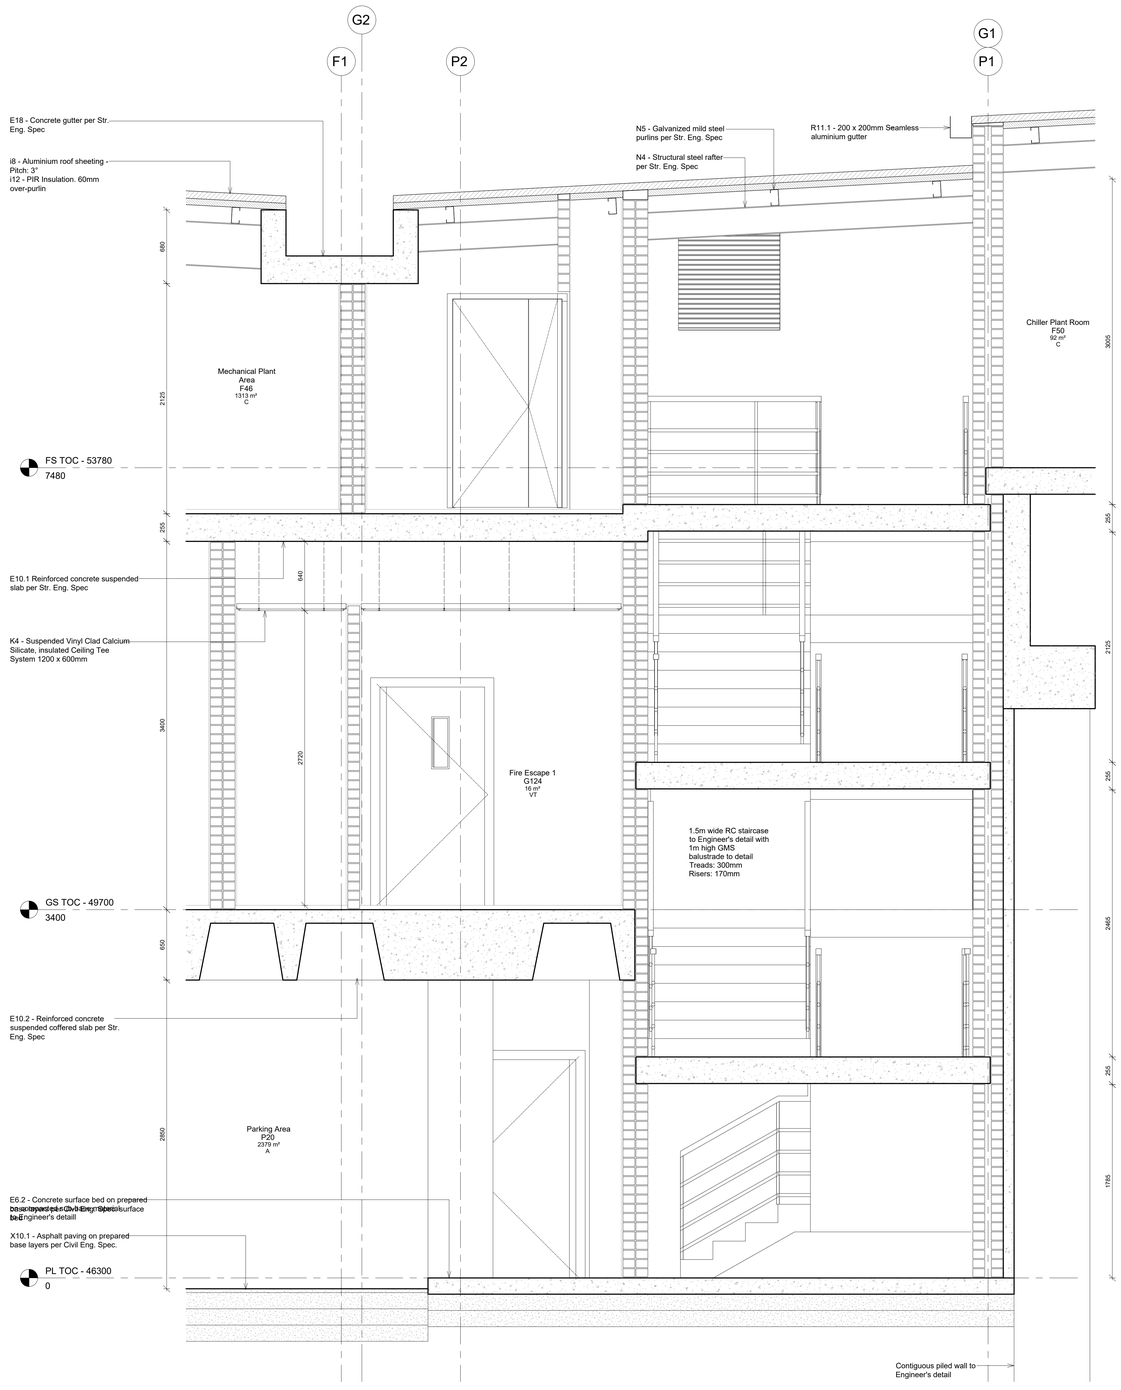

DETAIL SECTION 8
SCALE 1:20

REVISIONS

No.	Description	Date	By

THIS DRAWING IS TO BE READ IN CONJUNCTION WITH SPECIFICATION DOCUMENT 1518-500

HEALTH DEPARTMENT SIGNATURES

DEPUTY DIRECTOR GENERAL

HEAD OFFICE PROGRAMME / SERVICE

DISTRICT MANAGER

CEO / MANAGER OF THE FACILITY

DOH PROJECT MANAGER

IMPLEMENTING AGENT PROJECT MANAGER

PROFESSIONAL SERVICE PROVIDER

NAME MR. S.M. GOVENDER

SIGNATURE

DATE 2024.03.20

ARCHITECT:

ARTEK 4 ARCHITECTS (KZN) CC
Durban: 46 Lena Ahrens Road, Glenwood, Durban 4000
tel: 031 201 0445 fax: 031 201 6609 email: admindbn@artek4.co.za
Port Shepstone: 19 Tradewinds, Marine Drive, Shelly Beach
tel: 039 682 2447 fax: 039 682 2446 email: adminps@artek4.co.za

health
Department:
Health
PROVINCE OF KWAZULU-NATAL

KWAZULU-NATAL PROVINCE
PUBLIC WORKS
REPUBLIC OF SOUTH AFRICA

SOUTHERN REGION

Project

WIMS NO. 044044: SOUTHERN REGION: PORT SHEPSTONE: DEPARTMENT OF HEALTH: PORT SHEPSTONE: PORT SHEPSTONE HOSPITAL: NEW PSYCHIATRIC WARD

Drawing Description

DETAIL SECTIONS 7 & 8

Scale	Drawn	Date
1:20	WP	15/07/2024

Consultant Project No.	Drawing No.	Rev
1518	111	-

DOW Drawing number

WIMS no. 044044

Stamped by Plans Approval Commitee