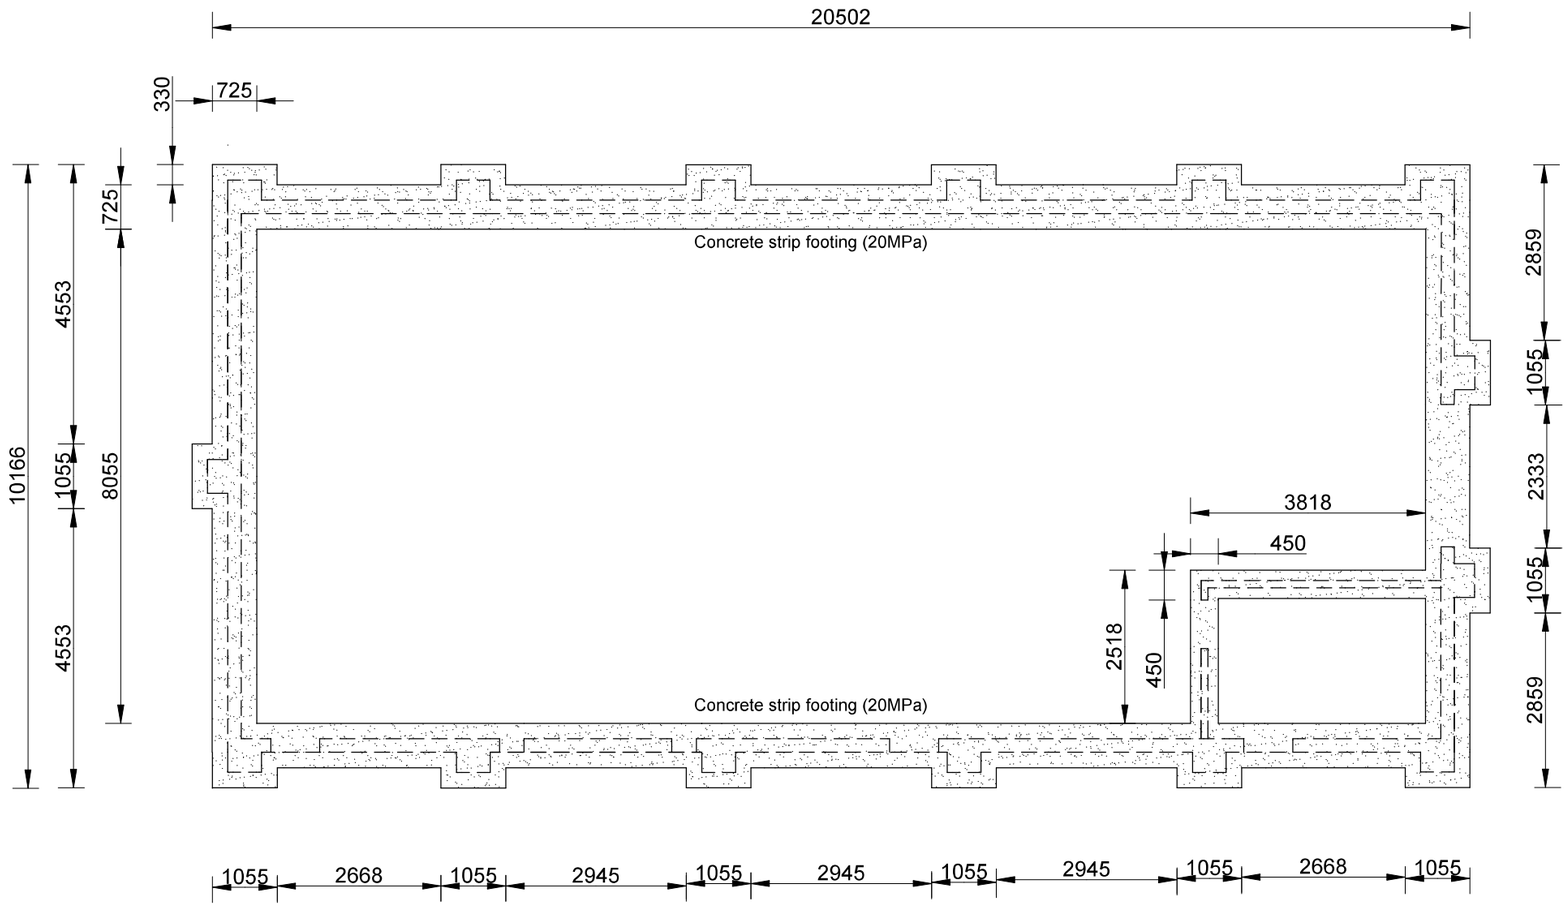

FOUNDATION PLAN

SCALE 1:100 ON A3

NO.	SPECIAL NOTES:					
		JPJ KOCH (CHIEF ENGINEER) APRIL 2022 (DATE APPROVED)	**DEPARTMENT OF RURAL DEVELOPMENT AND AGRARIAN REFORM** **PROVINCE OF THE EASTERN CAPE** ENGINEERING SERVICES PRIVATE BAG X015 DOHNE ADI STUTTERHEIM 4930	**SHEARING SHED**	SCALE NTS	INDEX NO. SCMM-02/24/03
				FOUNDATION LAYOUT	A3 ORIGINAL	PLAN NO. SHEET 3 OF 12