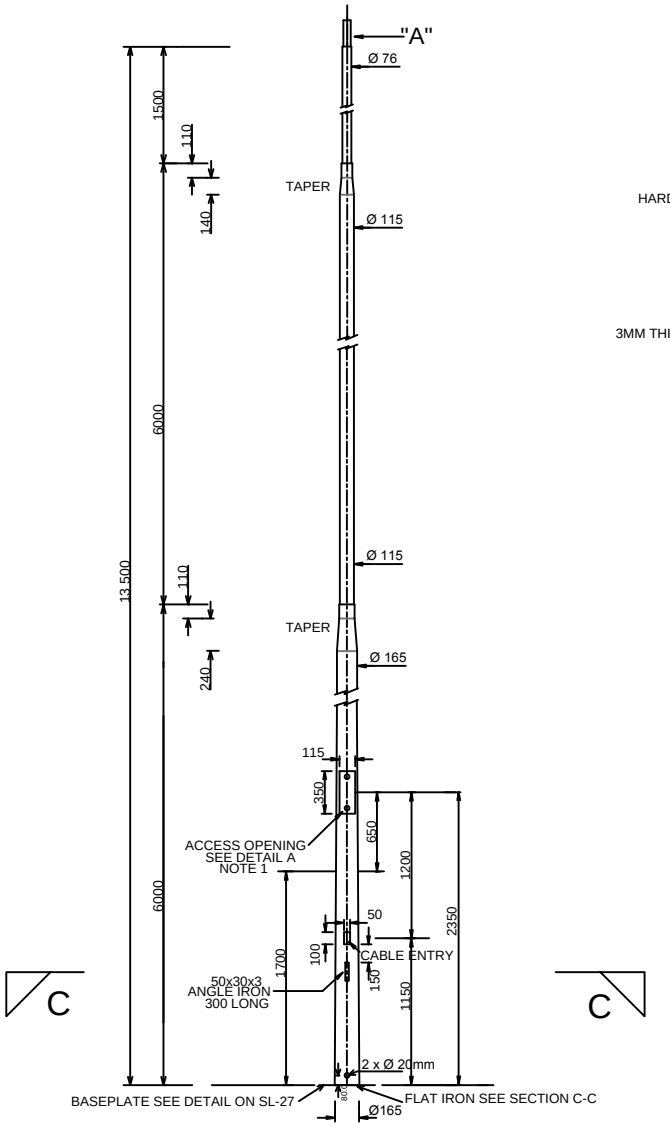

STREETLIGHT POLE
SCALE 1 : 20

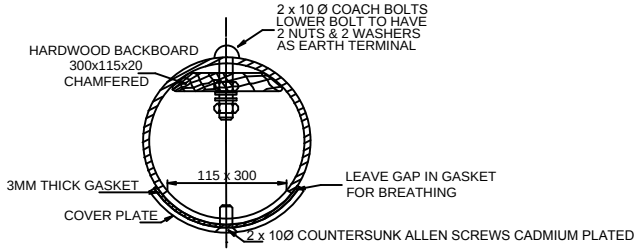

ACCESS OPENING
DETAIL A
(N.T.S.)

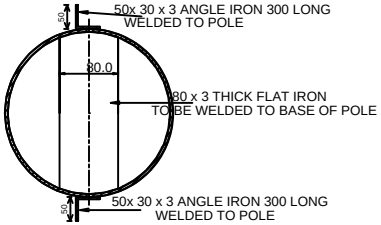

SECTION C - C
N.T.S.

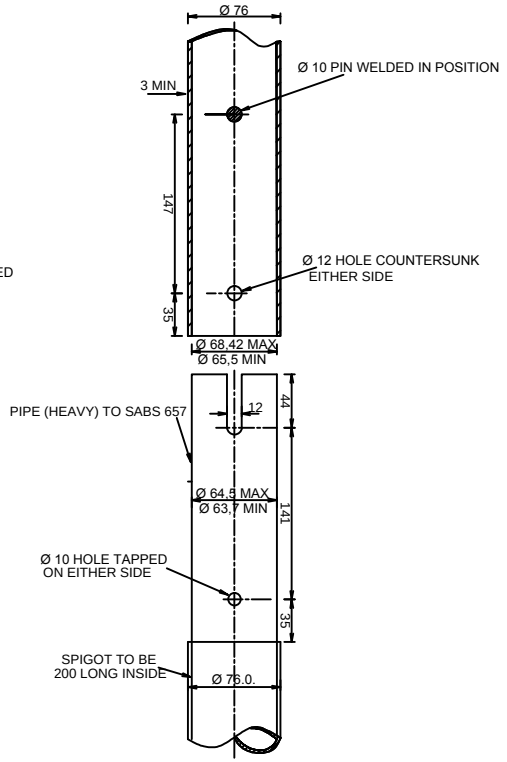

DETAIL OF OUTREACH
FIXING AT "A"
SCALE 1 : 2

NOTE:
POLE TUBE THICKNESS TO BE DETERMINED BY STRUCTURAL ENGINEER AS PER LATEST REVISIONS OF THE C.O.C.T. SPECIFICATIONS

NO	AMENDMENTS	DATE
1	DRAWING AMENDED	24-02-2006
2	DRAWING AMENDED	18-04-2006
3	DRAWING AMENDED	21-10-2016

CITY OF CAPE TOWN
ELECTRICITY

DRAWN:	DESIGN:	CHECKED:
MC V/D MERWE		
ENGINEER:	DATE: 19-01-2006	SCALE: 1:20

13,5m STREETLIGHT POLE (LIGHT DUTY)

DRAWING NO: SL-33