




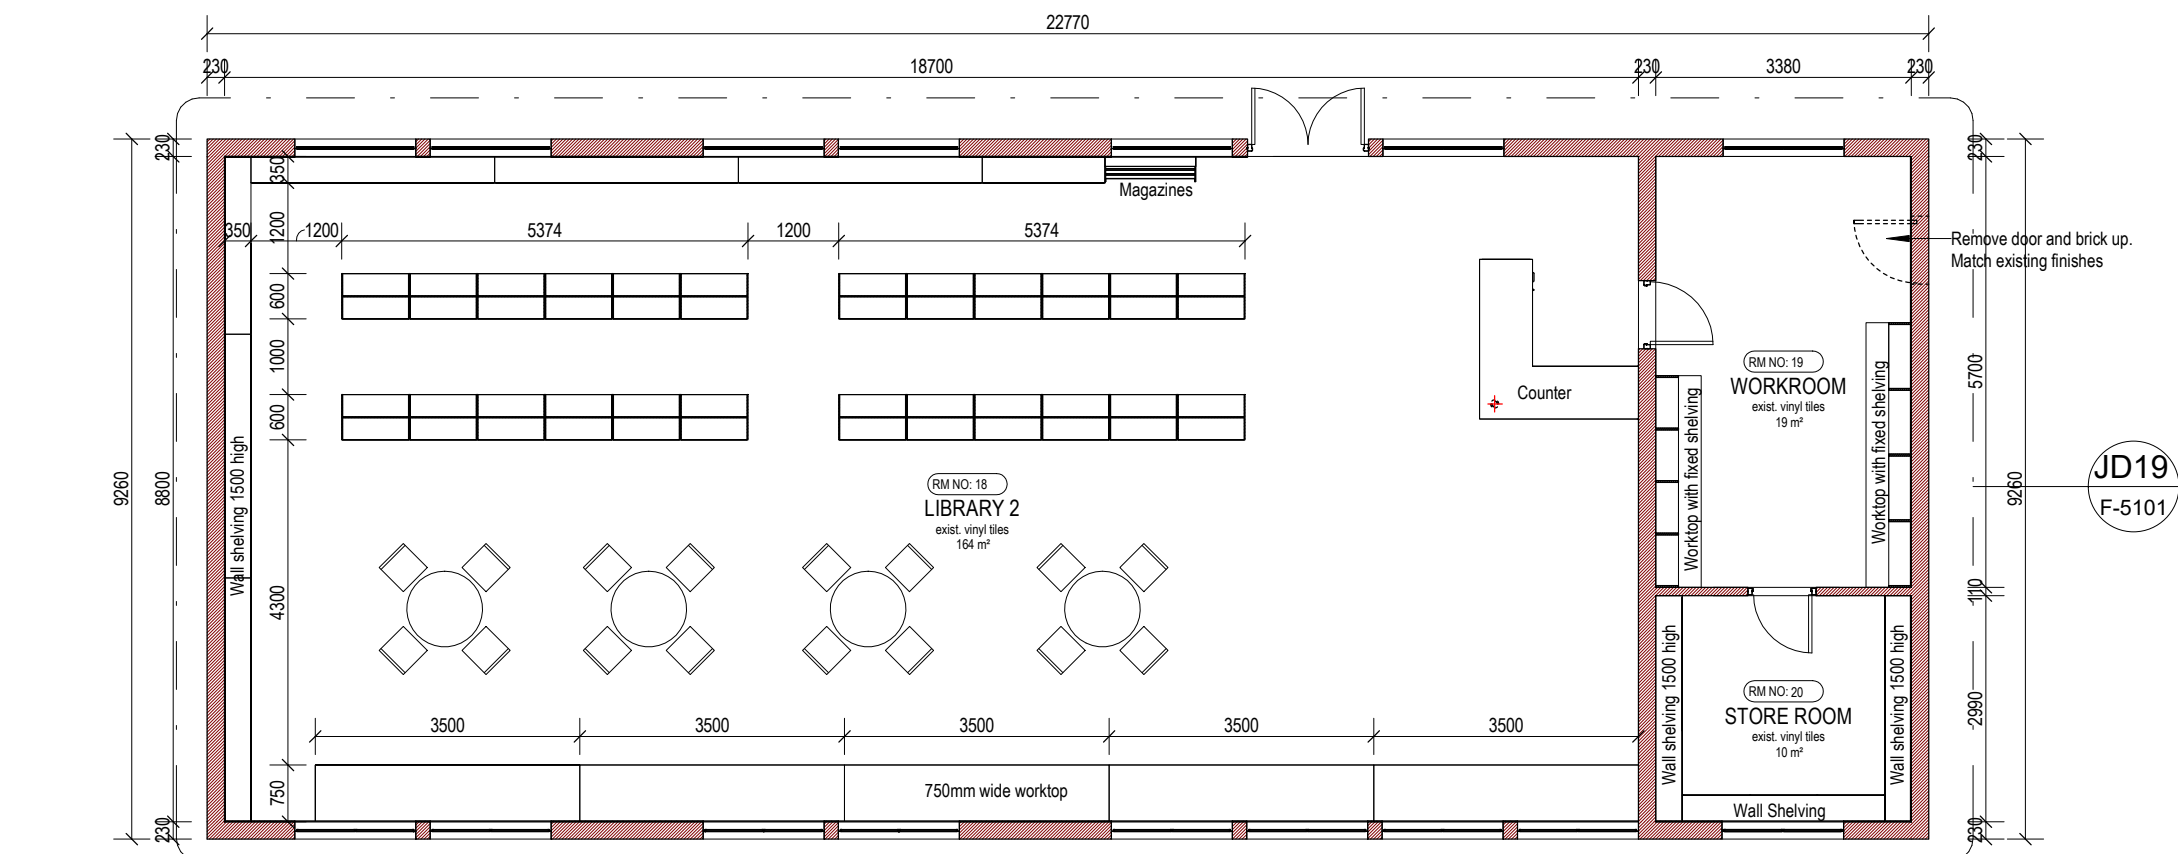

BLOCK F - FIRST FLOOR
Scale: 1 : 100

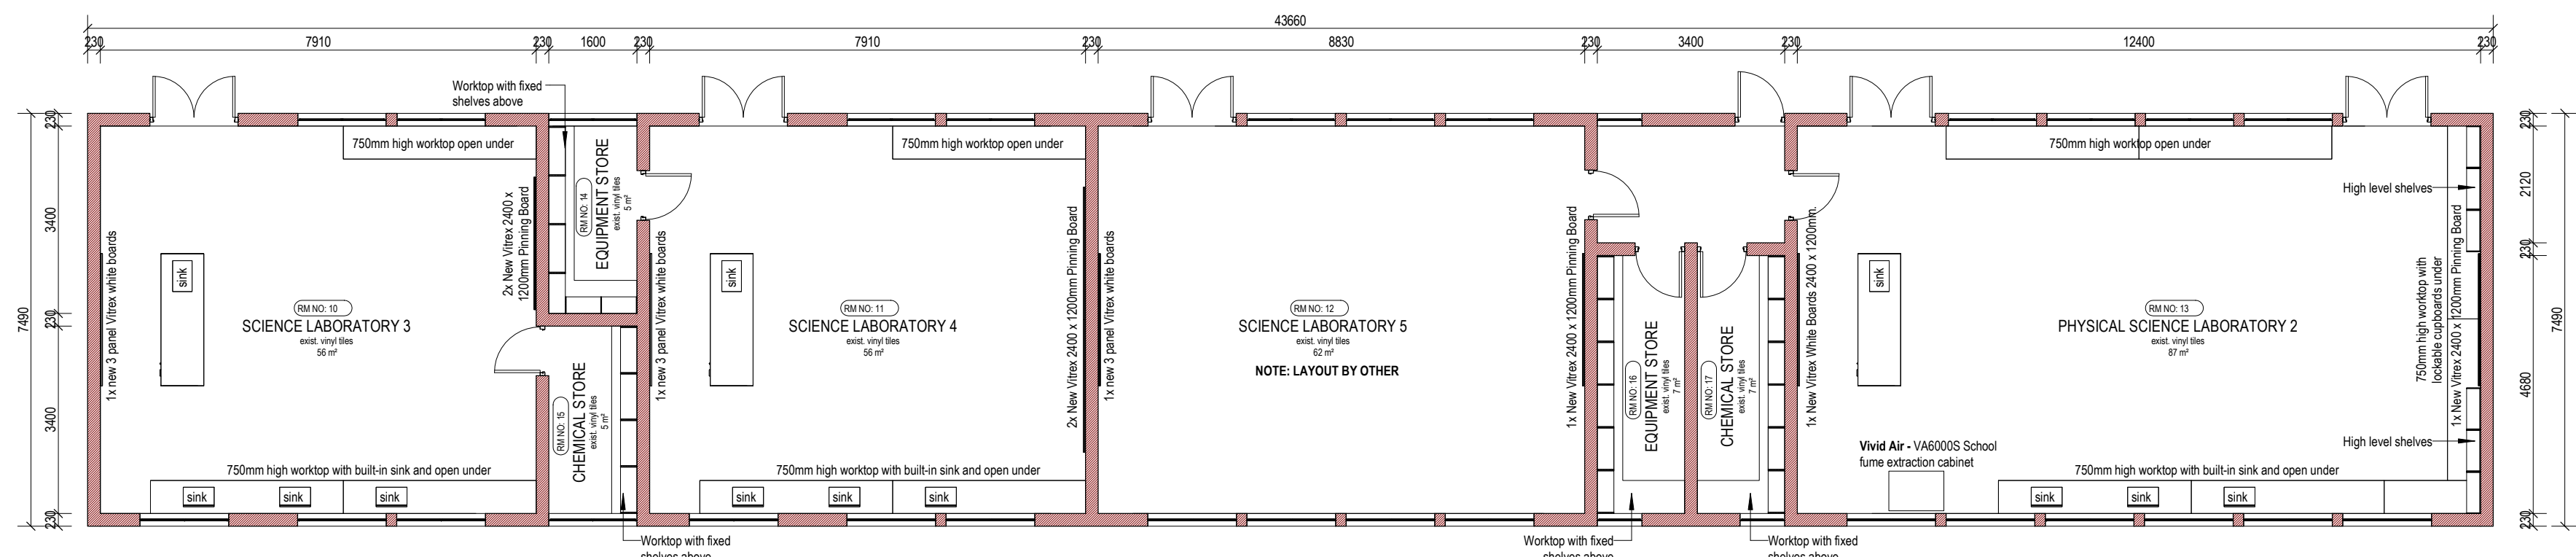

BLOCK G - FIRST FLOOR
Scale: 1 : 100

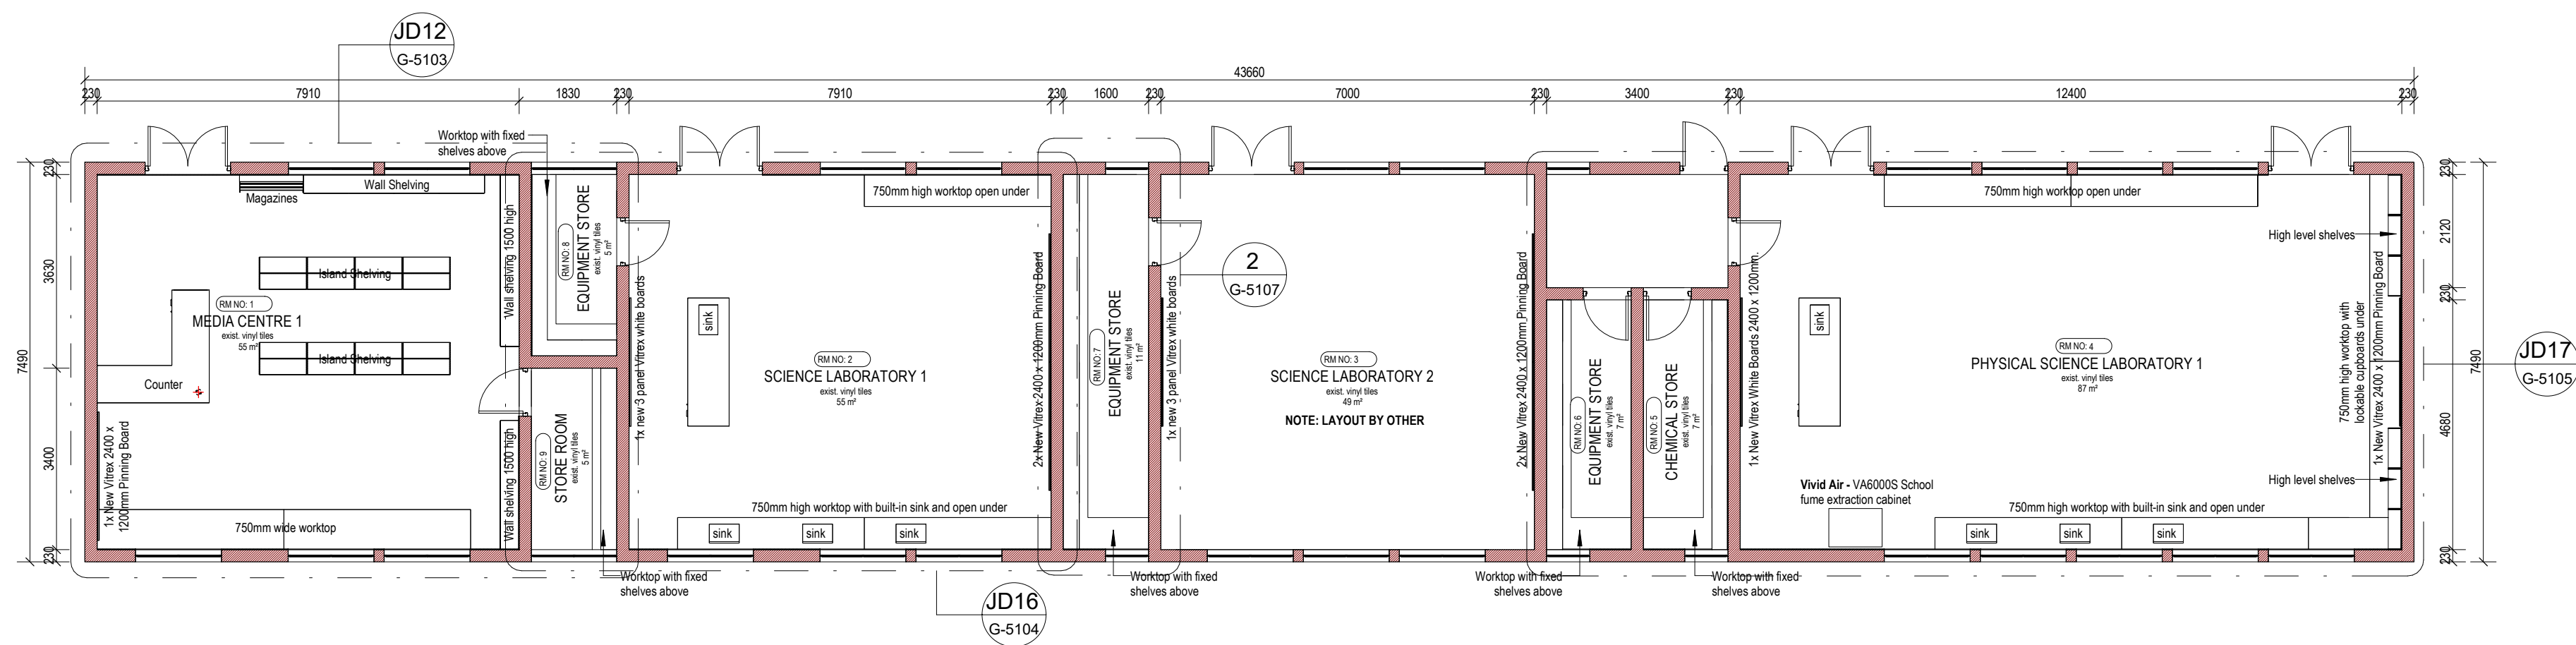

BLOCK G - GROUND FLOOR
Scale: 1 : 100

- General Notes:**
- Copyright of this drawing and drawing content shall lodge with Time Space Architects (Pty) Ltd and may not be copied or reproduced without the written authority of the Architect.
 - Work shall only be carried out from figured dimensions on drawings, do not scale it is the express responsibility of the contractor or sub-contractor to check all information on this drawing and to report in writing any discrepancies, contradictions or queries to Time Space Architects (Pty) Ltd prior to commencement of work.
 - Time Space Architects (Pty) Ltd accepts no responsibility for any errors resulting from mis-interpretations of drawings.
 - All works to be carried out in strict accordance with the National Building and/or Local Authority regulations and by-laws.
 - All dimensions, unless mentioned expressly otherwise, are given in millimetres.
 - All Structural, Civil, Mechanical and Electrical works are to be referred to Engineers drawings, details and specifications as may be the case.

Revision Schedule			
No.	Date	Description	Rev. By:

Client Department Signatures:
Facility Stamp:

DoE User Client:



Checked by Consultant:
Name: **Nongqiso Nonxuba Pr.Arch 20942**

Signature: _____ Date: **14/11/2025**

Project:
PROPOSED REPAIRS and REFURBISHMENT of SEATIDES COMBINED SECONDARY for MESSRS. COEGA DEVELOPMENT CORPORATION on behalf of DEPARTMENT of EDUCATION: KWA-ZULU NATAL being ERF 4792, 51 DOLPHIN AVENUE, TONGAAT, KWA-ZULU NATAL

Drawing Description:
BLOCK F AND G FLOOR LAYOUTS

Project Status:
INFORMATION

Scale: 1 : 100	Date: 05/27/25	Drawn By: RS	Checked By: GG
-------------------	-------------------	-----------------	-------------------

Consultant Drawing Number: TSA-0025-5100	Revision:
---	-----------