




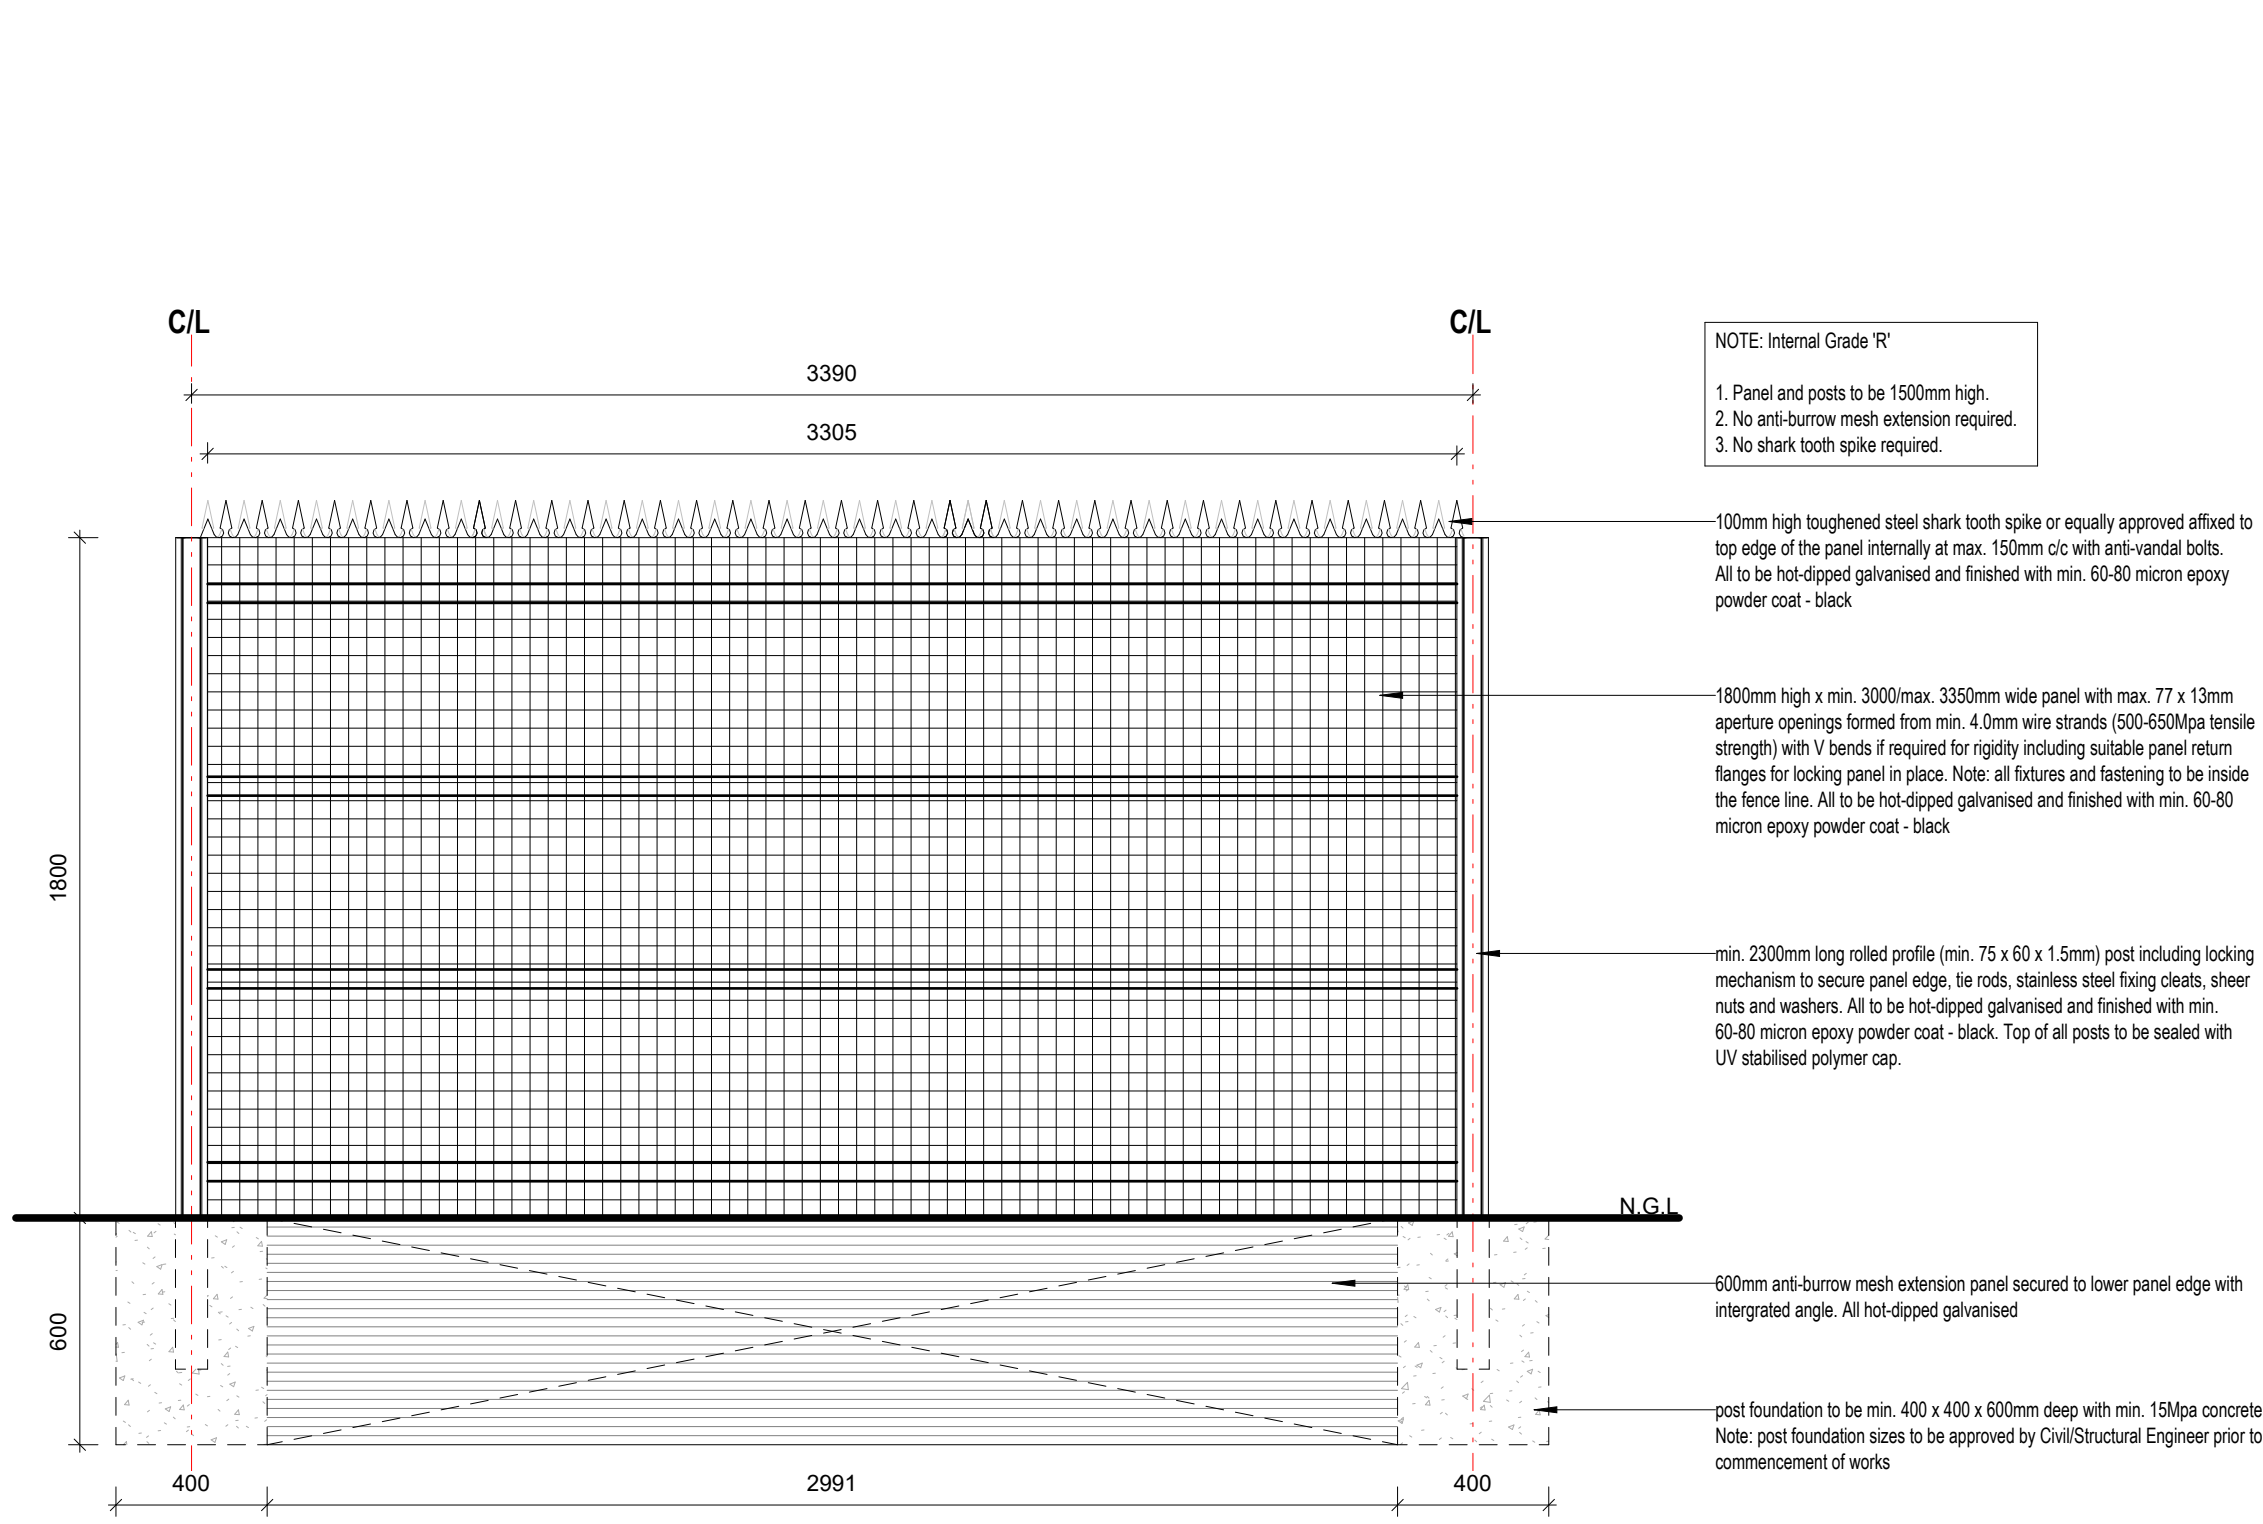


ELEVATION - TYPICAL FENCE PANEL
Scale: 1 : 20

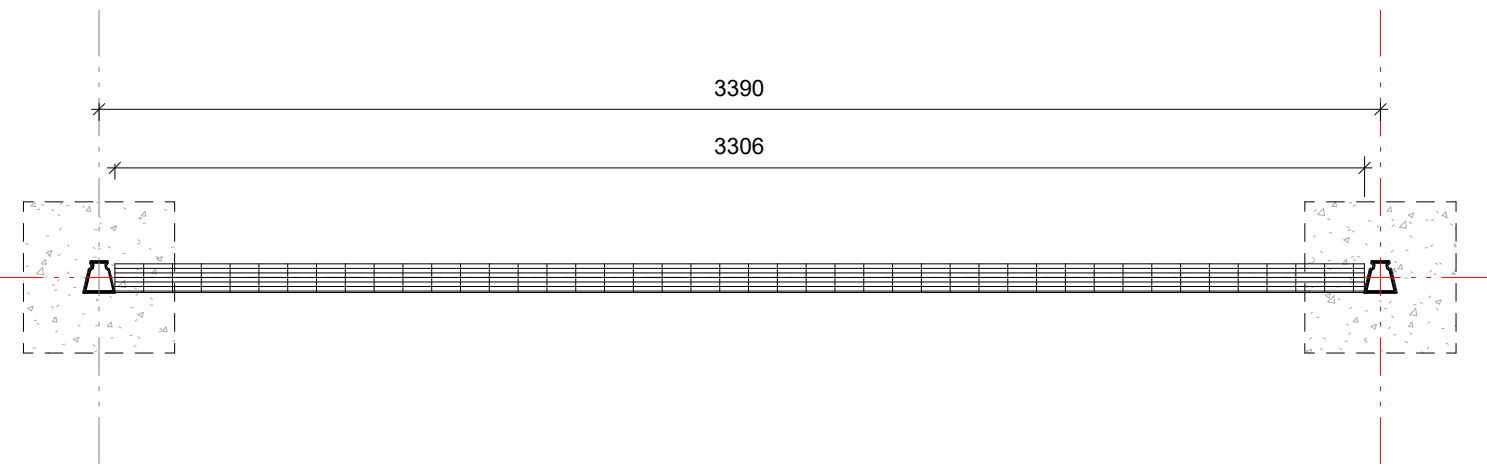


PLAN - TYPICAL FENCE PANEL
Scale: 1 : 20

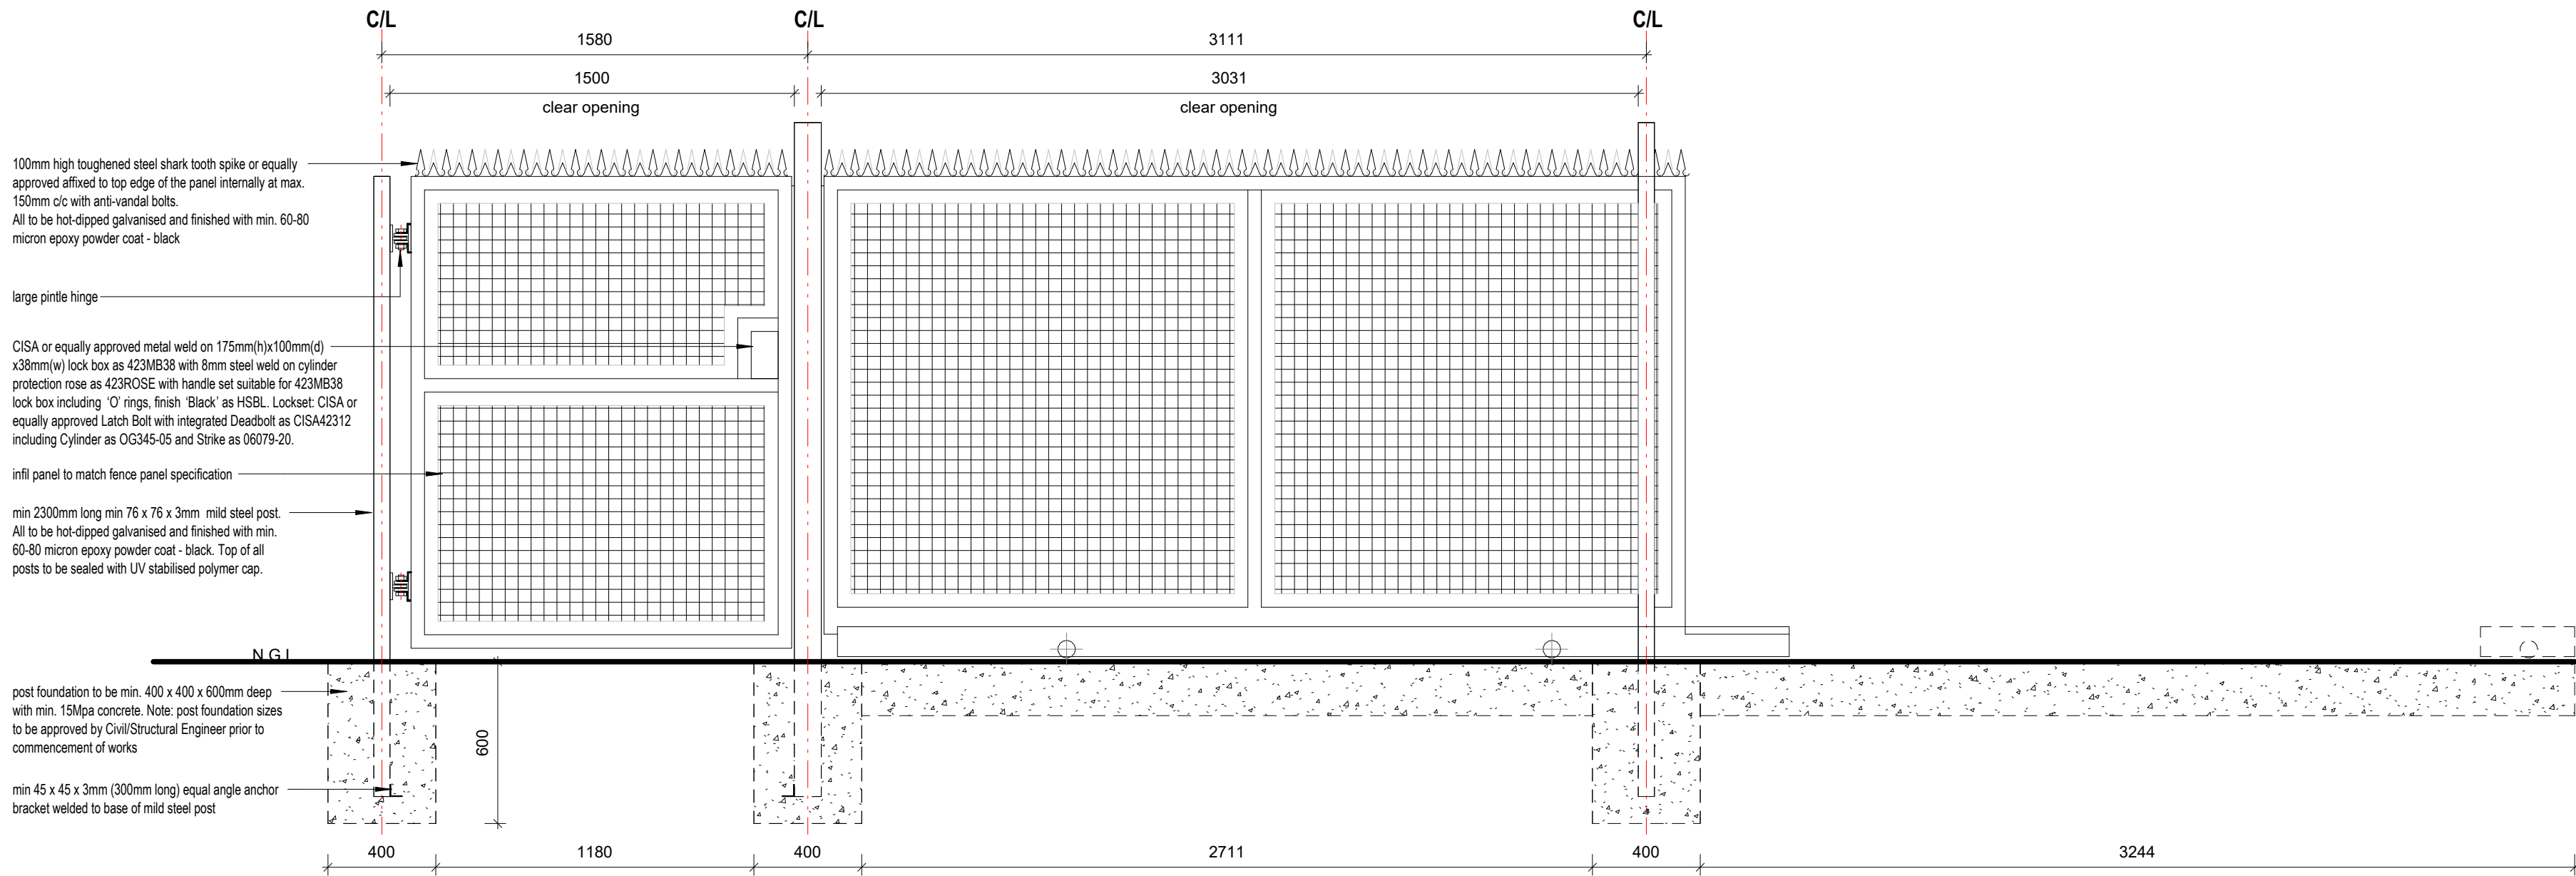


ELEVATION - SLIDING AND PEDESTRIAN GATE
Scale: 1 : 20

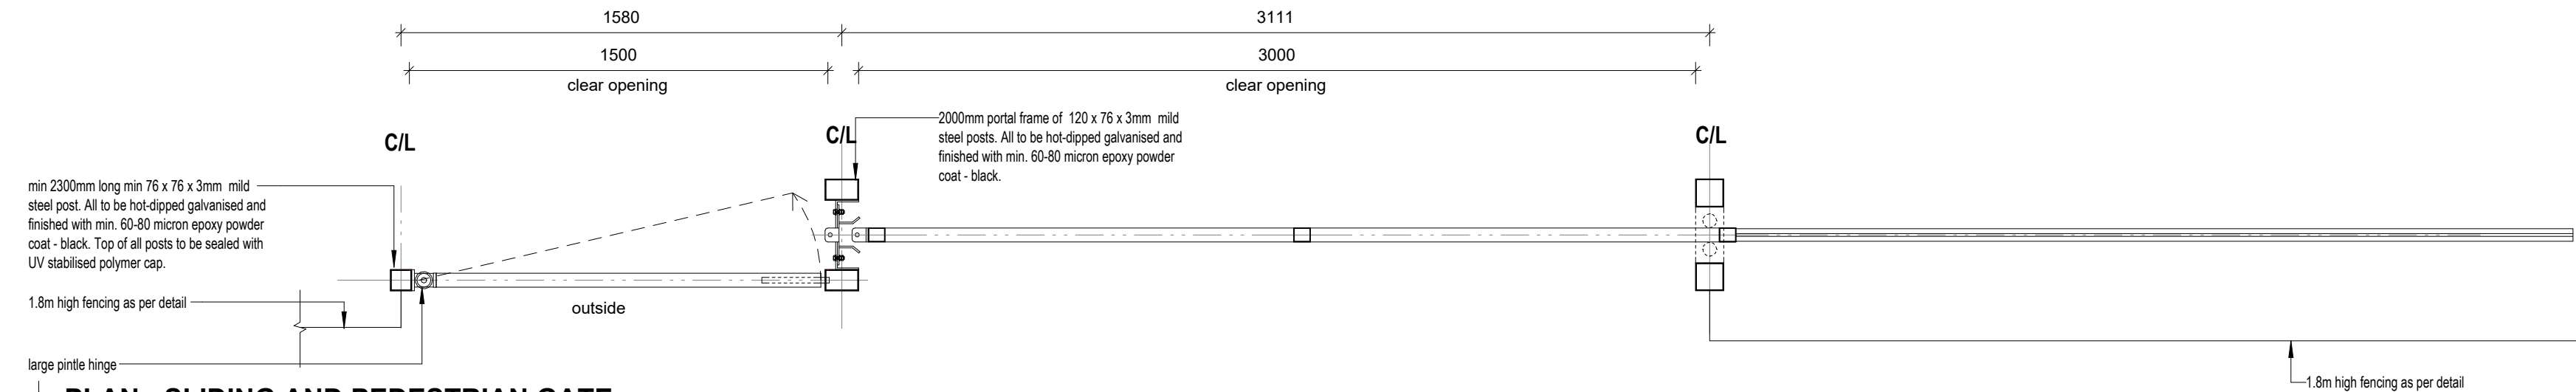


PLAN - SLIDING AND PEDESTRIAN GATE
Scale: 1 : 20

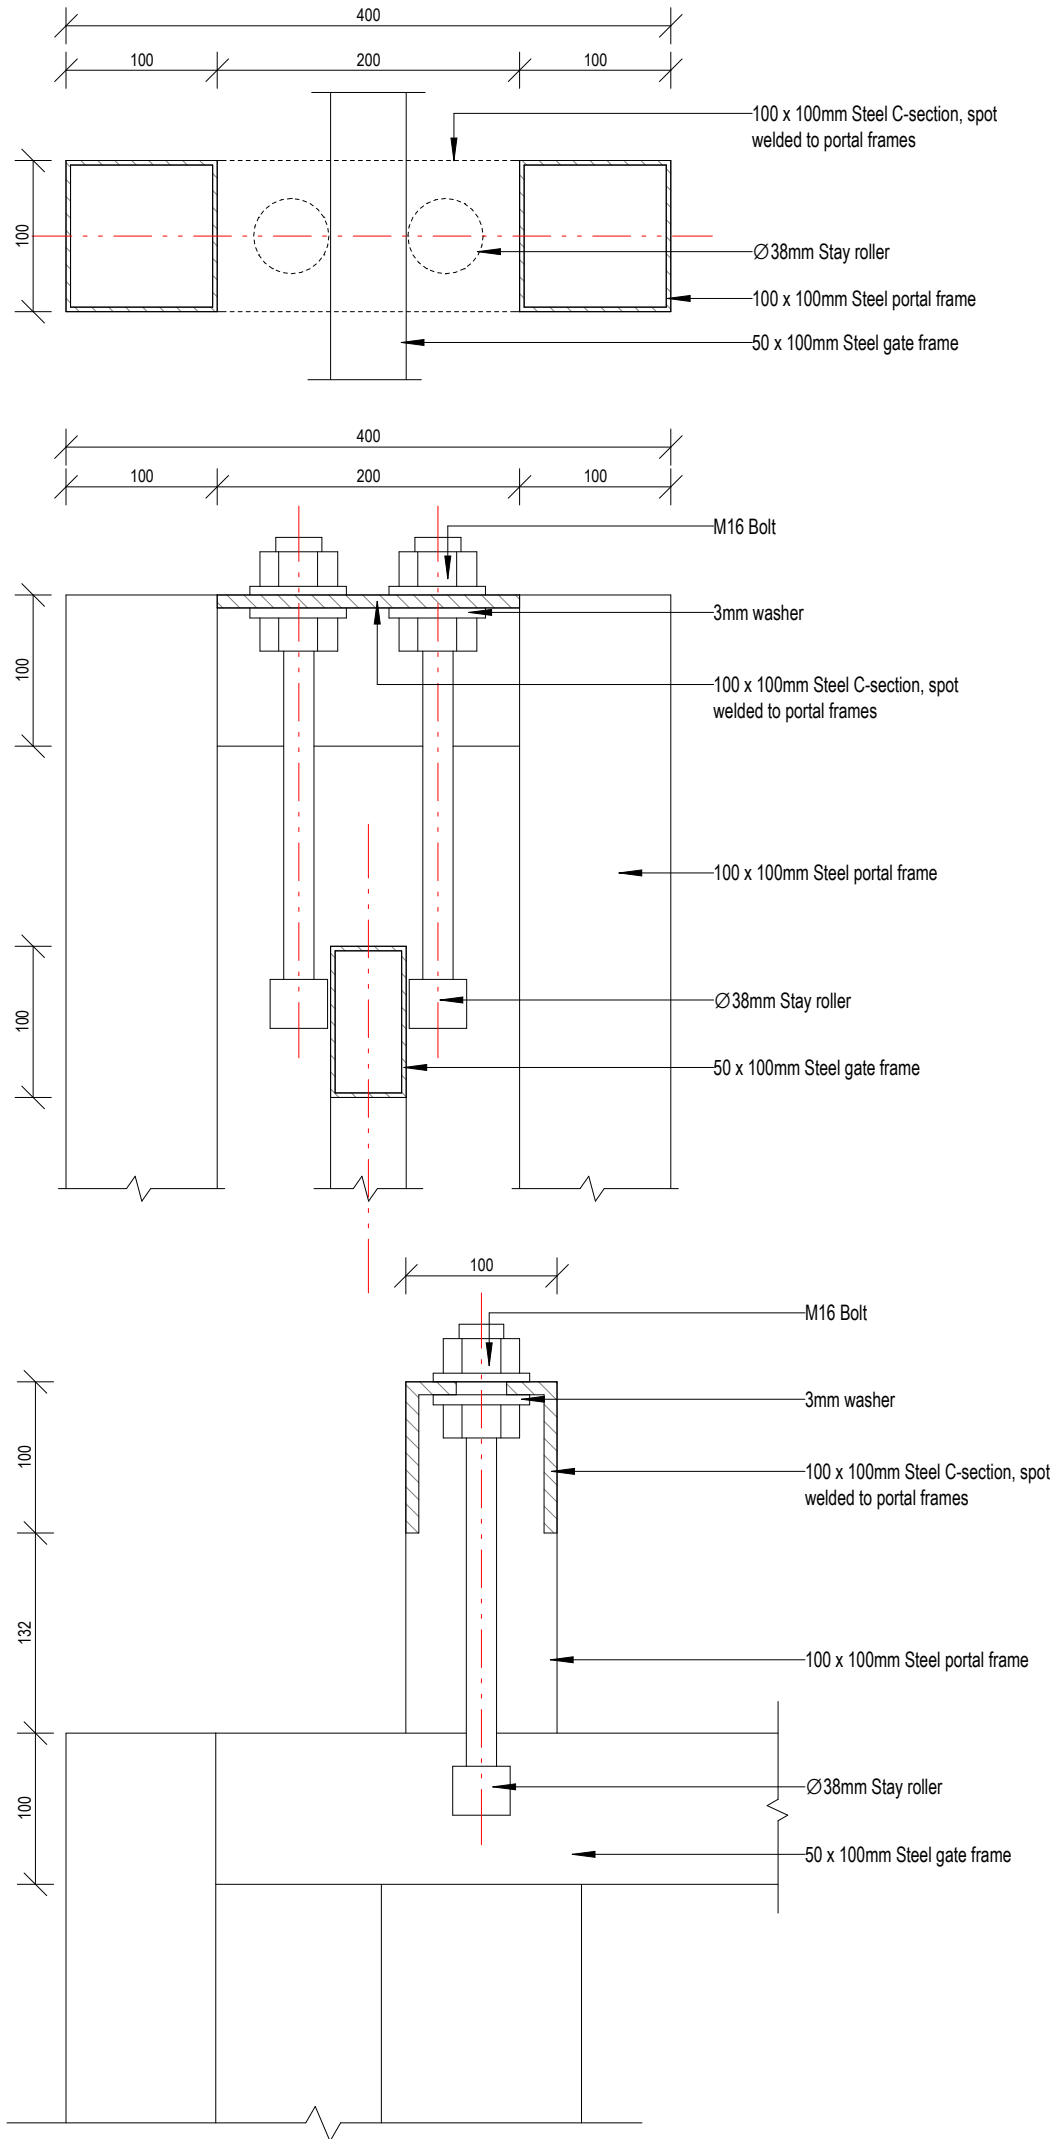


PORTAL DETAIL
Scale: 1 : 5

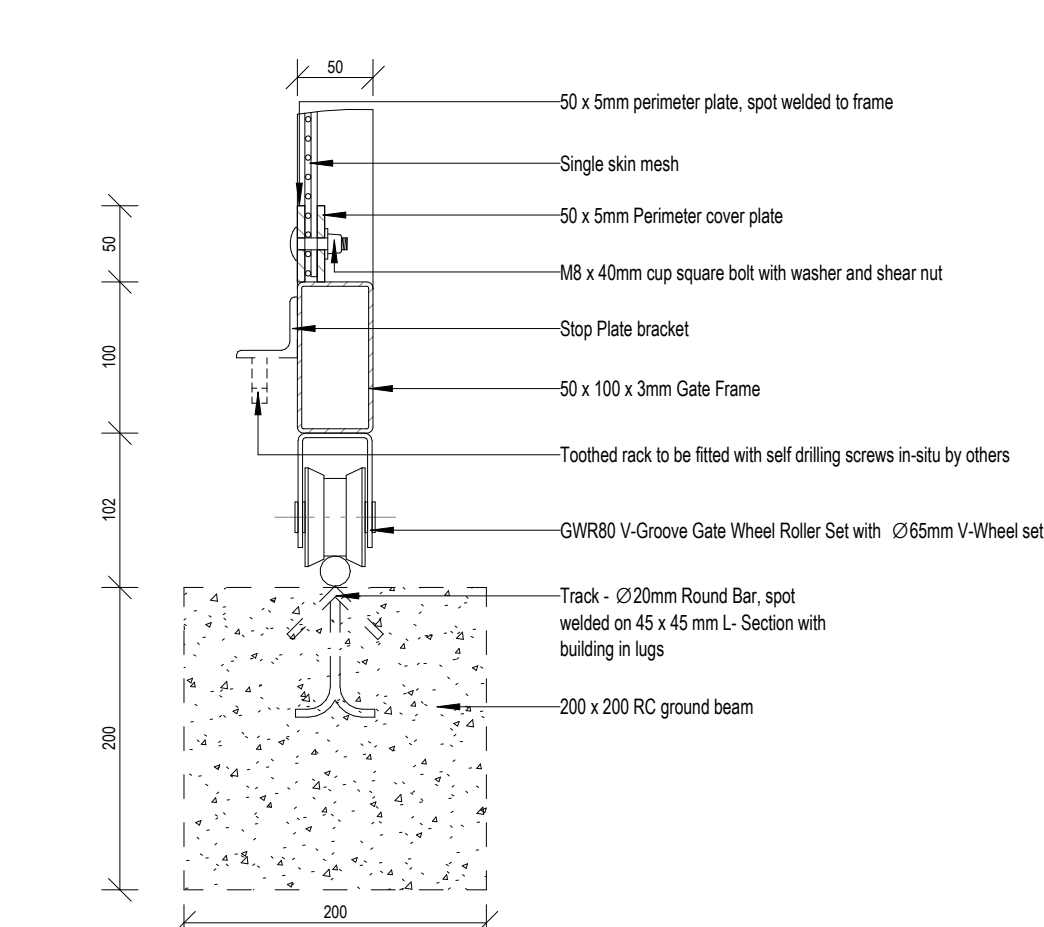

GATE WHEEL DETAIL
Scale: 1 : 5

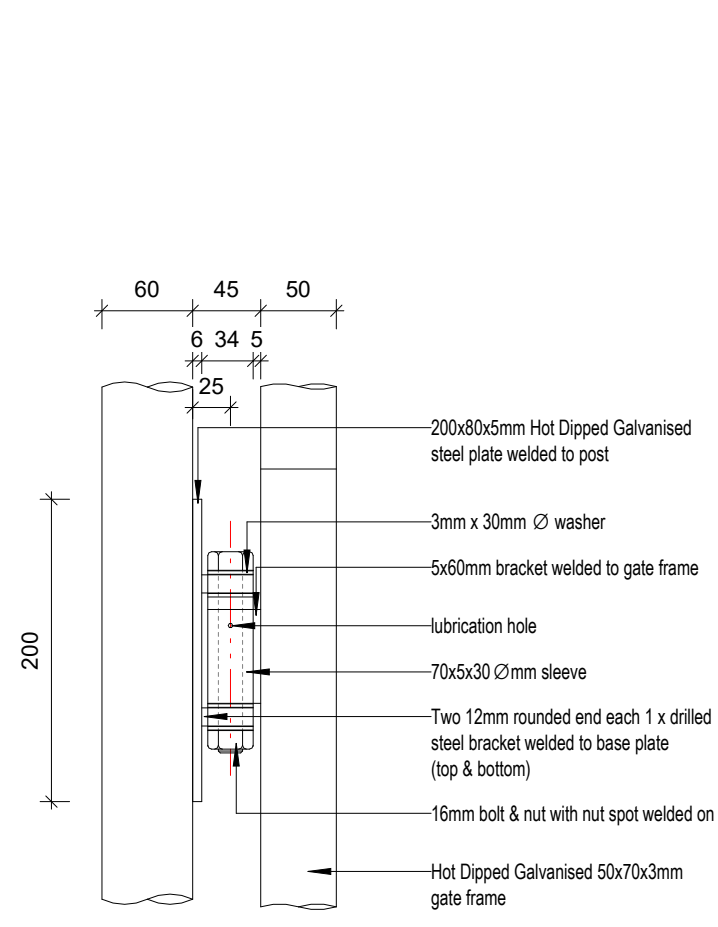

HINGE DETAIL
Scale: 1 : 5

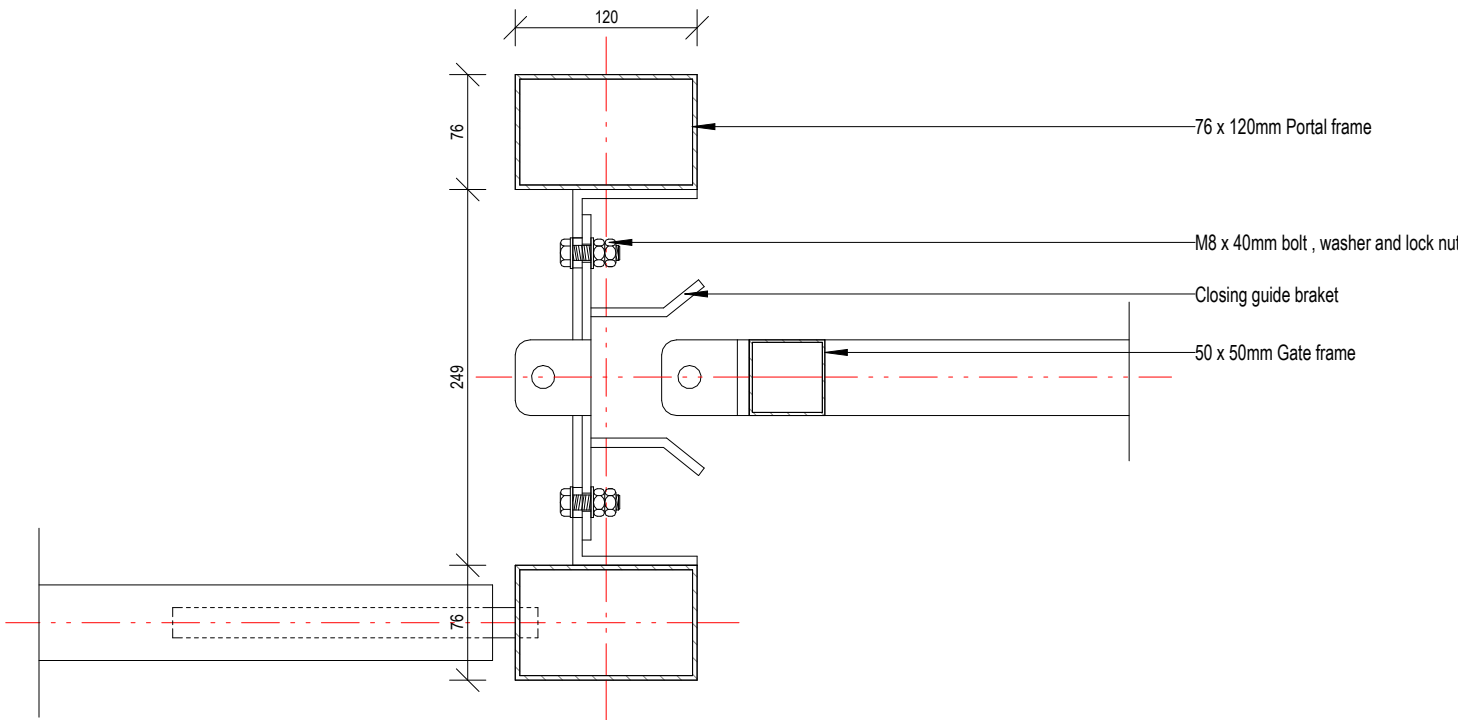

LOCKING DETAIL
Scale: 1 : 5

General Notes:

- Copyright of this drawing and drawing content shall lodge with Time Space Architects (Pty) Ltd and may not be copied or reproduced without the written authority of the Architect.
- Work shall only be carried out from figured dimensions on drawings, do not scale.
- It is the express responsibility of the contractor or sub-contractor to check all information on this drawing and to report in writing any discrepancies, contradictions or queries to Time Space Architects (Pty) Ltd prior to commencement of work.
- Time Space Architects (Pty) Ltd accepts no responsibility for any errors resulting from mis-interpretations of drawings.
- All works to be carried out in strict accordance with the National Building and/or Local Authority regulations and by-laws.
- All dimensions, unless mentioned expressly otherwise, are given in millimetres.
- All Structural, Civil, Mechanical and Electrical works are to be referred to Engineers drawings, details and specifications as may be the case.

Revision Schedule

No.	Date	Description	Rev. By:
-----	------	-------------	----------

Client Department Signatures:

Facility Stamp:

DoE User Client:

END USER CLIENT:

education

Department:
Education
PROVINCE OF KWAZULU-NATAL

IMPLEMENTING AGENT:

COEGA
DEVELOPMENT CORPORATION

TIME SPACE
ARCHITECTS

KwaZulu Natal Province - Eastern Cape Province
Address: 59 Midwood Drive, Umhlanga Rocks, Durban, 4300
T: +27 31 051 1000 F: +27 31 243 2354 E: +27 72 473 2288 W: nongqiglo@timespace.co.za
registration number : 2008/096072/23, vat number: 4361 262 099

Checked by Consultant:
Name: **Nongqiglo Nonxuba Pr.Arch 20942**

Signature Date

Project:
PROPOSED REPAIRS and REFURBISHMENT
of SEATIDES COMBINED SECONDARY for being Ptn. 23 (OF 18) of FARM ZWARTKOP NO. 4669, on behalf of DEPARTMENT of EDUCATION: KWA-ZULU NATAL being ERF 4792, 51 DOLPHIN AVENUE, TONGAAT, KWA-ZULU NATAL

Drawing Description:
TYPICAL GATE AND FENCE DETAILS

Project Status:

TENDER

Scale:	Date:	Drawn By:	Checked By:
As indicated	2025/11/03	R.S.	G.G.

Consultant Drawing Number: **TSA-0025-A-6003**

Revision: