




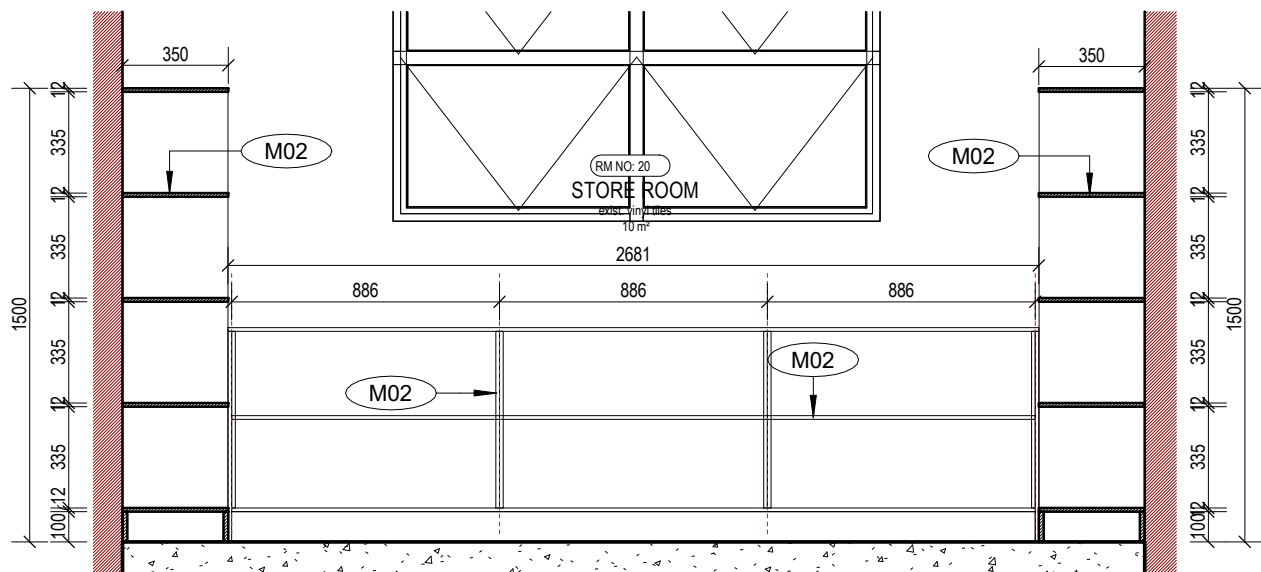


JD19 - ELEVATION 11
Scale: 1 : 25

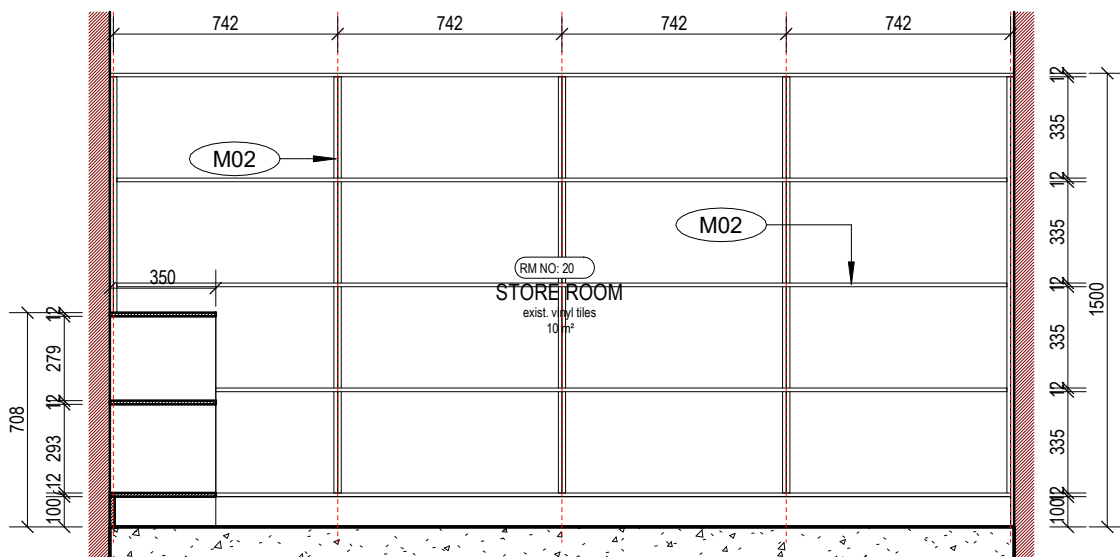


JD19 - ELEVATION 10
Scale: 1 : 25

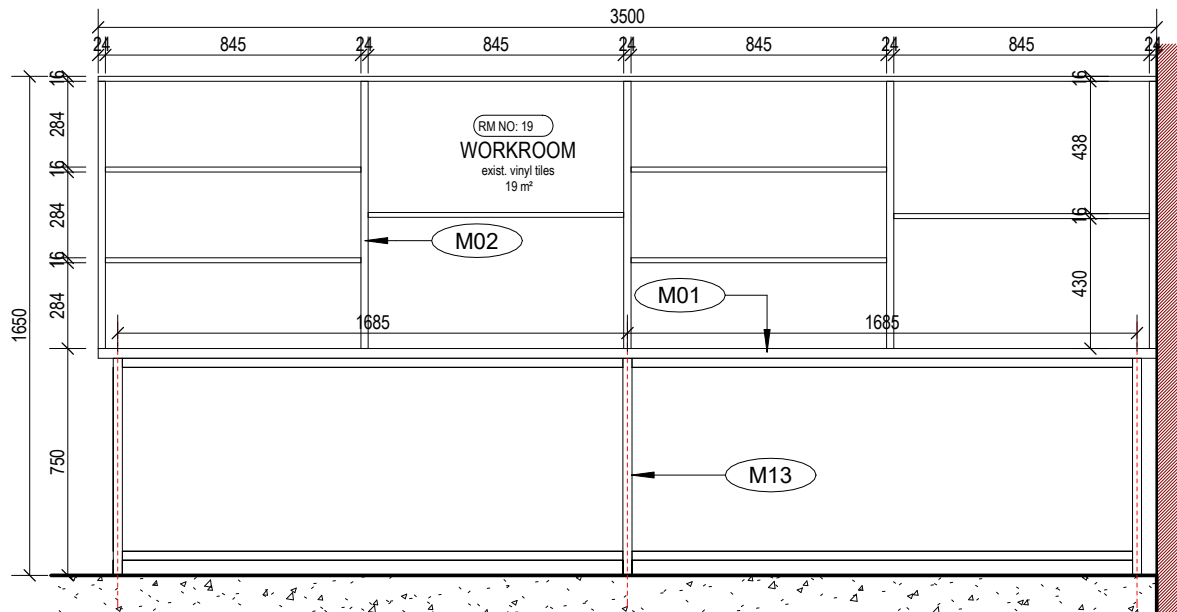

JD19 - ELEVATION 7
Scale: 1 : 25

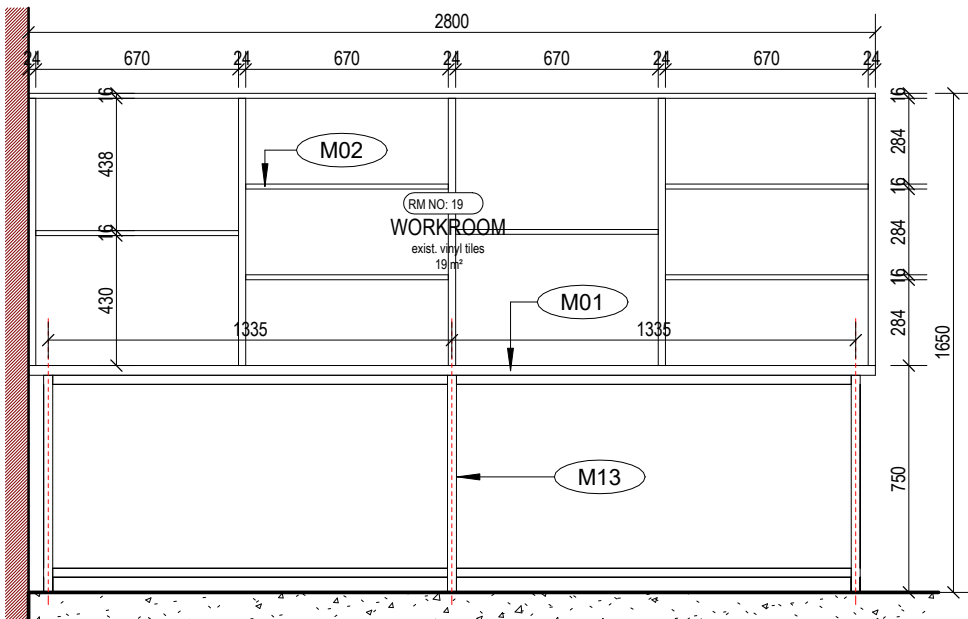

JD19 - ELEVATION 8
Scale: 1 : 25

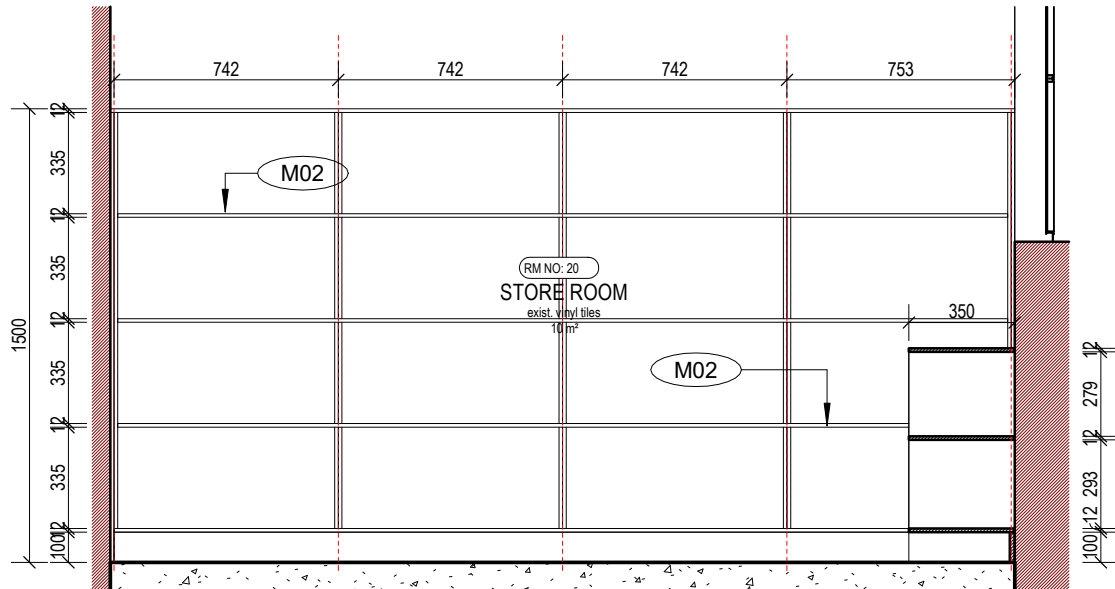

JD19 - ELEVATION 9
Scale: 1 : 25

M. JOINERY:

(Note: To be read in conjunction with Architects Joinery Schedules)

M01- Counter Tops:

32mm Formica Lifeseal post formed worktop colour: Torra with Square line profile on 1 long edge, consisting of a high-pressure laminate bonded to a particleboard substrate with brown melamine backer on one side. Min. 2mm ABS Impact Edging to all seen sides as National Edging or equally approved.

M02- Carcass and Shelves:

16mm BisonBord® MR (E1) Moisture Resistant or equally approved. Min. 2mm ABS Impact Edging to all seen sides as National Edging or equally approved.

M03- Doors and all Seen Sides:

16mm BisonBord® E1 colour: Iceberg White with Min. 2mm ABS Impact Edging to all seen sides as National Edging or equally approved.

M04- Kickplate:

As per Carcass.

M05- Adjustable Feet:

100 to 150mm Height Adjustable Levelling Legs with Dual Clips for Kickplate with min. 250kg Load capacity per leg to all floor standing units as Roco or equally approved.

M06- Handles:

135x25x12mm Flat Square Satin Chrome Handle as Roco or equally approved

M07- Drawer Sliders:

'Zeta' Anyway Slow-motion Mechanism and Drawer Runner Bracket as FGV or equally approved.

M08- Hinges:

'Integra' Click Hinge with damper as FGV or equally approved with matching mounting plates for 4mm Screw Fixing.

M09- Wallbands:

1830mm SANS approved heavy duty powder coated double slotted wall band fixed to wall as per Architects drawings and manufacturers specifications

M10- Wallband Brackets:

350mm SANS approved heavy duty powder coated shelf bracket fixed to be slotted into double slotted wall band as per Architects drawings and manufacturers specifications

M11- Timber Shelving:

350 x 22mm Laminated SA pine shelving screw fixed to Wallband Bracket with min. 3 of 3.5 x 15mm brass head screw

M12- Wire Covers:

64mm Wire Management cover in Black as Roco (RM27BLK) or equally approved

M13- Frame:

30 x 30mm hot dipped galvanised mild steel frame (as per sections) support painted 'Black' and fixed to r.c. slab with 3 x 10mm expansion bolts

General Notes:

- Copyright of this drawing and drawing content shall lodge with Time Space Architects (Pty) Ltd and may not be copied or reproduced without the written authority of the Architect.
- Work shall only be carried out from figured dimensions on drawings, do not scale it is the express responsibility of the contractor or sub-contractor to check all information on this drawing and to report in writing any discrepancies, contradictions or queries to Time Space Architects (Pty) Ltd prior to commencement of work.
- Time Space Architects (Pty) Ltd accepts no responsibility for any errors resulting from mis-interpretations of drawings.
- All works to be carried out in strict accordance with the National Building and/or Local Authority regulations and by-laws.
- All dimensions, unless mentioned expressly otherwise, are given in millimetres.
- All Structural, Civil, Mechanical and Electrical works are to be referred to Engineers drawings, details and specifications as may be the case.

Revision Schedule

No.	Date	Description	Rev. By:
-----	------	-------------	----------

Client Department Signatures:

Facility Stamp:

DoE User Client:

END USER CLIENT:



IMPLEMENTING AGENT:



Checked by Consultant:

Name: Nongqiso Nonxuba Pr.Arch 20942

Signature: _____ Date: 14/11/2025

Project:
PROPOSED REPAIRS and REFURBISHMENT
of SEATIDES COMBINED SECONDARY for
MESSRS. COEGA DEVELOPMENT
CORPORATION on behalf of
DEPARTMENT of EDUCATION: KWA-ZULU
NATAL being
ERF 4792, 51 DOLPHIN AVENUE, TONGAAT,
KWA-ZULU NATAL

Drawing Description:

BLOCK F - MEDIA CENTRE 2 JOINERY
SHEET 02 OF 02

Project Status:

INFORMATION

Scale:	Date:	Drawn By:	Checked By:
As indicated	05/27/25	RS	GG

Consultant Drawing Number:

TSA-0025-F-5102

Revision:

2025/09/18 14:03:18