


JD17 - ELEVATION 1
Scale: 1 : 25

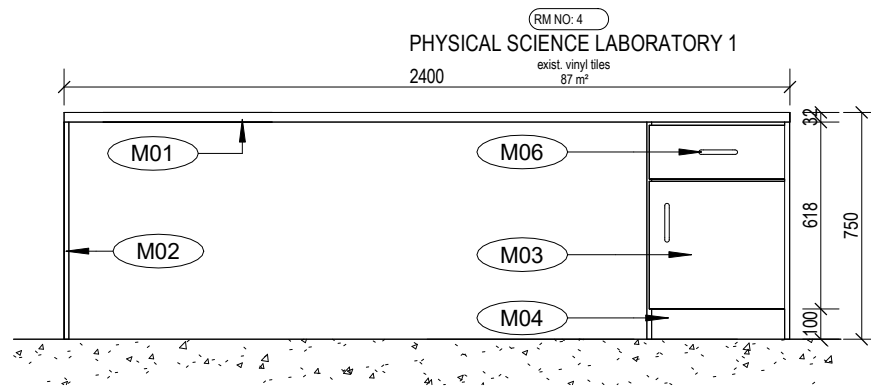

JD17 - ELEVATION 4
Scale: 1 : 25

M. JOINERY:

(Note: To be read in conjunction with Architects Joinery Schedules)

M01- Counter Tops:

32mm Formica Lifesafe, post formed worktop colour: Torra with Square line profile on 1 long edge, consisting of a high-pressure laminate bonded to a particleboard substrate with brown melamine backer on one side. Min. 2mm ABS Impact Edging to all seen sides as National Edging or equally approved.

M02- Carcass and Shelves:

16mm BisonBord® MR (E1) Moisture Resistant or equally approved. Min. 2mm ABS Impact Edging to all seen sides as National Edging or equally approved.

M03- Doors and all Seen Sides:

16mm BisonBord® E1 colour: Iceberg White with Min. 2mm ABS Impact Edging to all seen sides as National Edging or equally approved.

M04- Kickplate:

As per Carcass.

M05- Adjustable Feet:

100 to 150mm Height Adjustable Levelling Legs with Dual Clips for Kickplate with min. 250kg Load capacity per leg for all floor standing units as Roco or equally approved.

M06- Handles:

135x25x12mm Flat Square Satin Chrome Handle as Roco or equally approved

M07- Drawer Sliders:

"Zeta" Anyway Slow-motion Mechanism and Drawer Runner Bracket as FGV or equally approved.

M08- Hinges:

"Integra" Click Hinge with damper as FGV or equally approved with matching mounting plates for 4mm Screw Fixing.

M09- Wallbands:

1830mm SANS approved heavy duty powder coated double slotted wall band fixed to wall as per Architects drawings and manufacturers specifications

M10- Wallband Brackets:

350mm SANS approved heavy duty powder coated shelf bracket fixed to be slotted into double slotted wall band as per Architects drawings and manufacturers specifications

M11- Timber Shelving:


350 x 22mm Laminated SA pine shelving screw fixed to Wallband Bracket with min. 3 of 3.5 x 15mm brass head screw

M12- Wire Covers:


64mm Wire Management cover in Black as Roco (RM27BLK) or equally approved

M13- Frame:


30 x 30mm hot dipped galvanised mild steel frame (as per sections) support painted 'Black' and fixed to r.c slab with 3 x 10mm expansion bolts

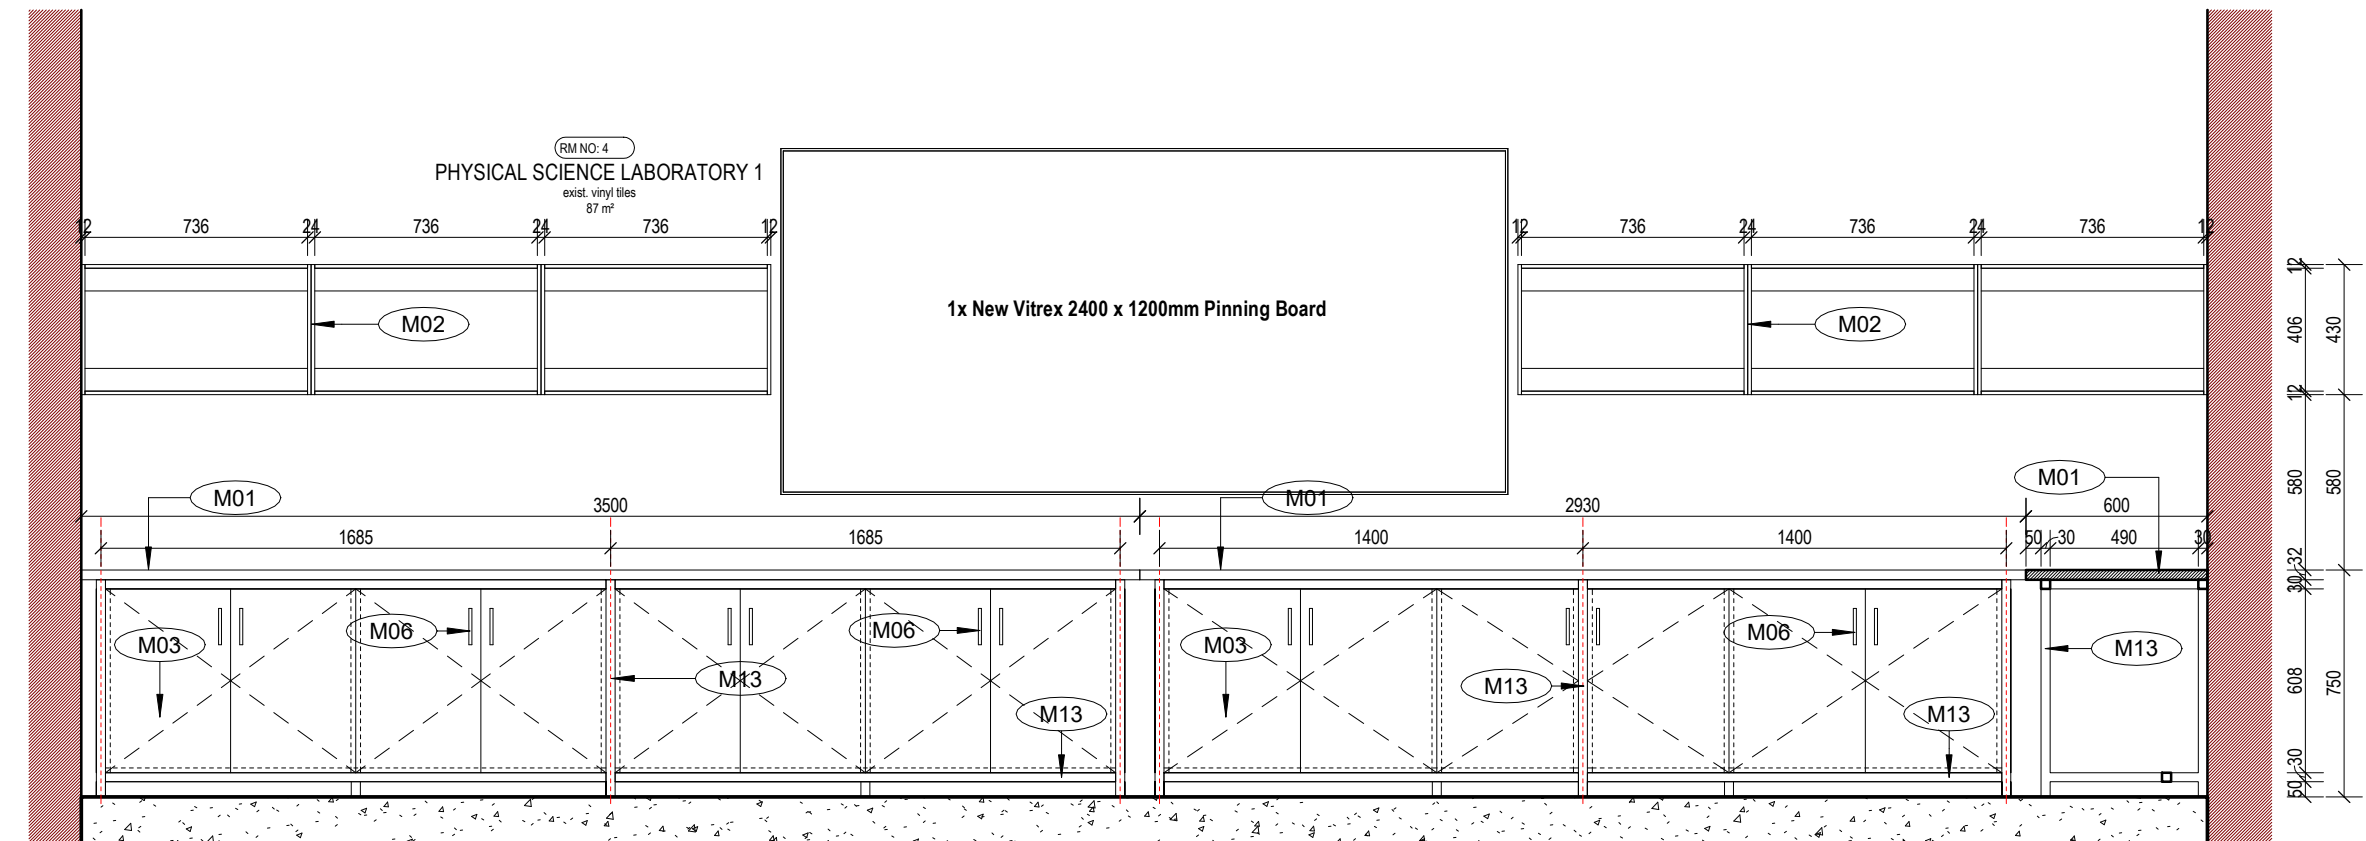

JD17 - ELEVATION 2
Scale: 1 : 25

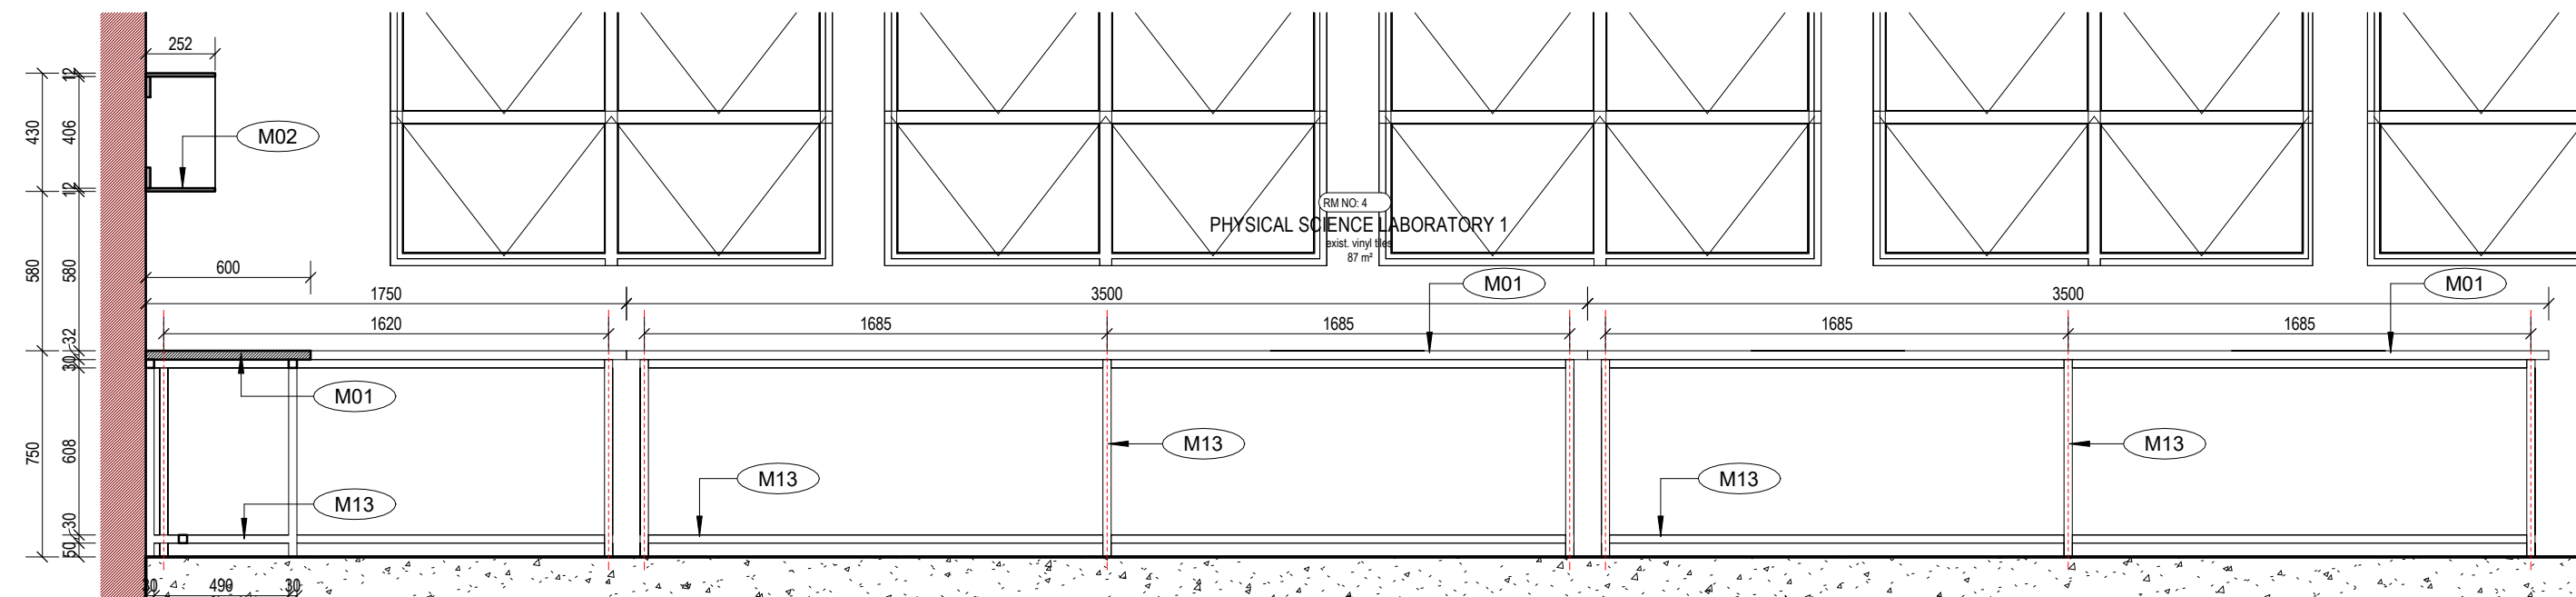

JD17 - ELEVATION 3
Scale: 1 : 25

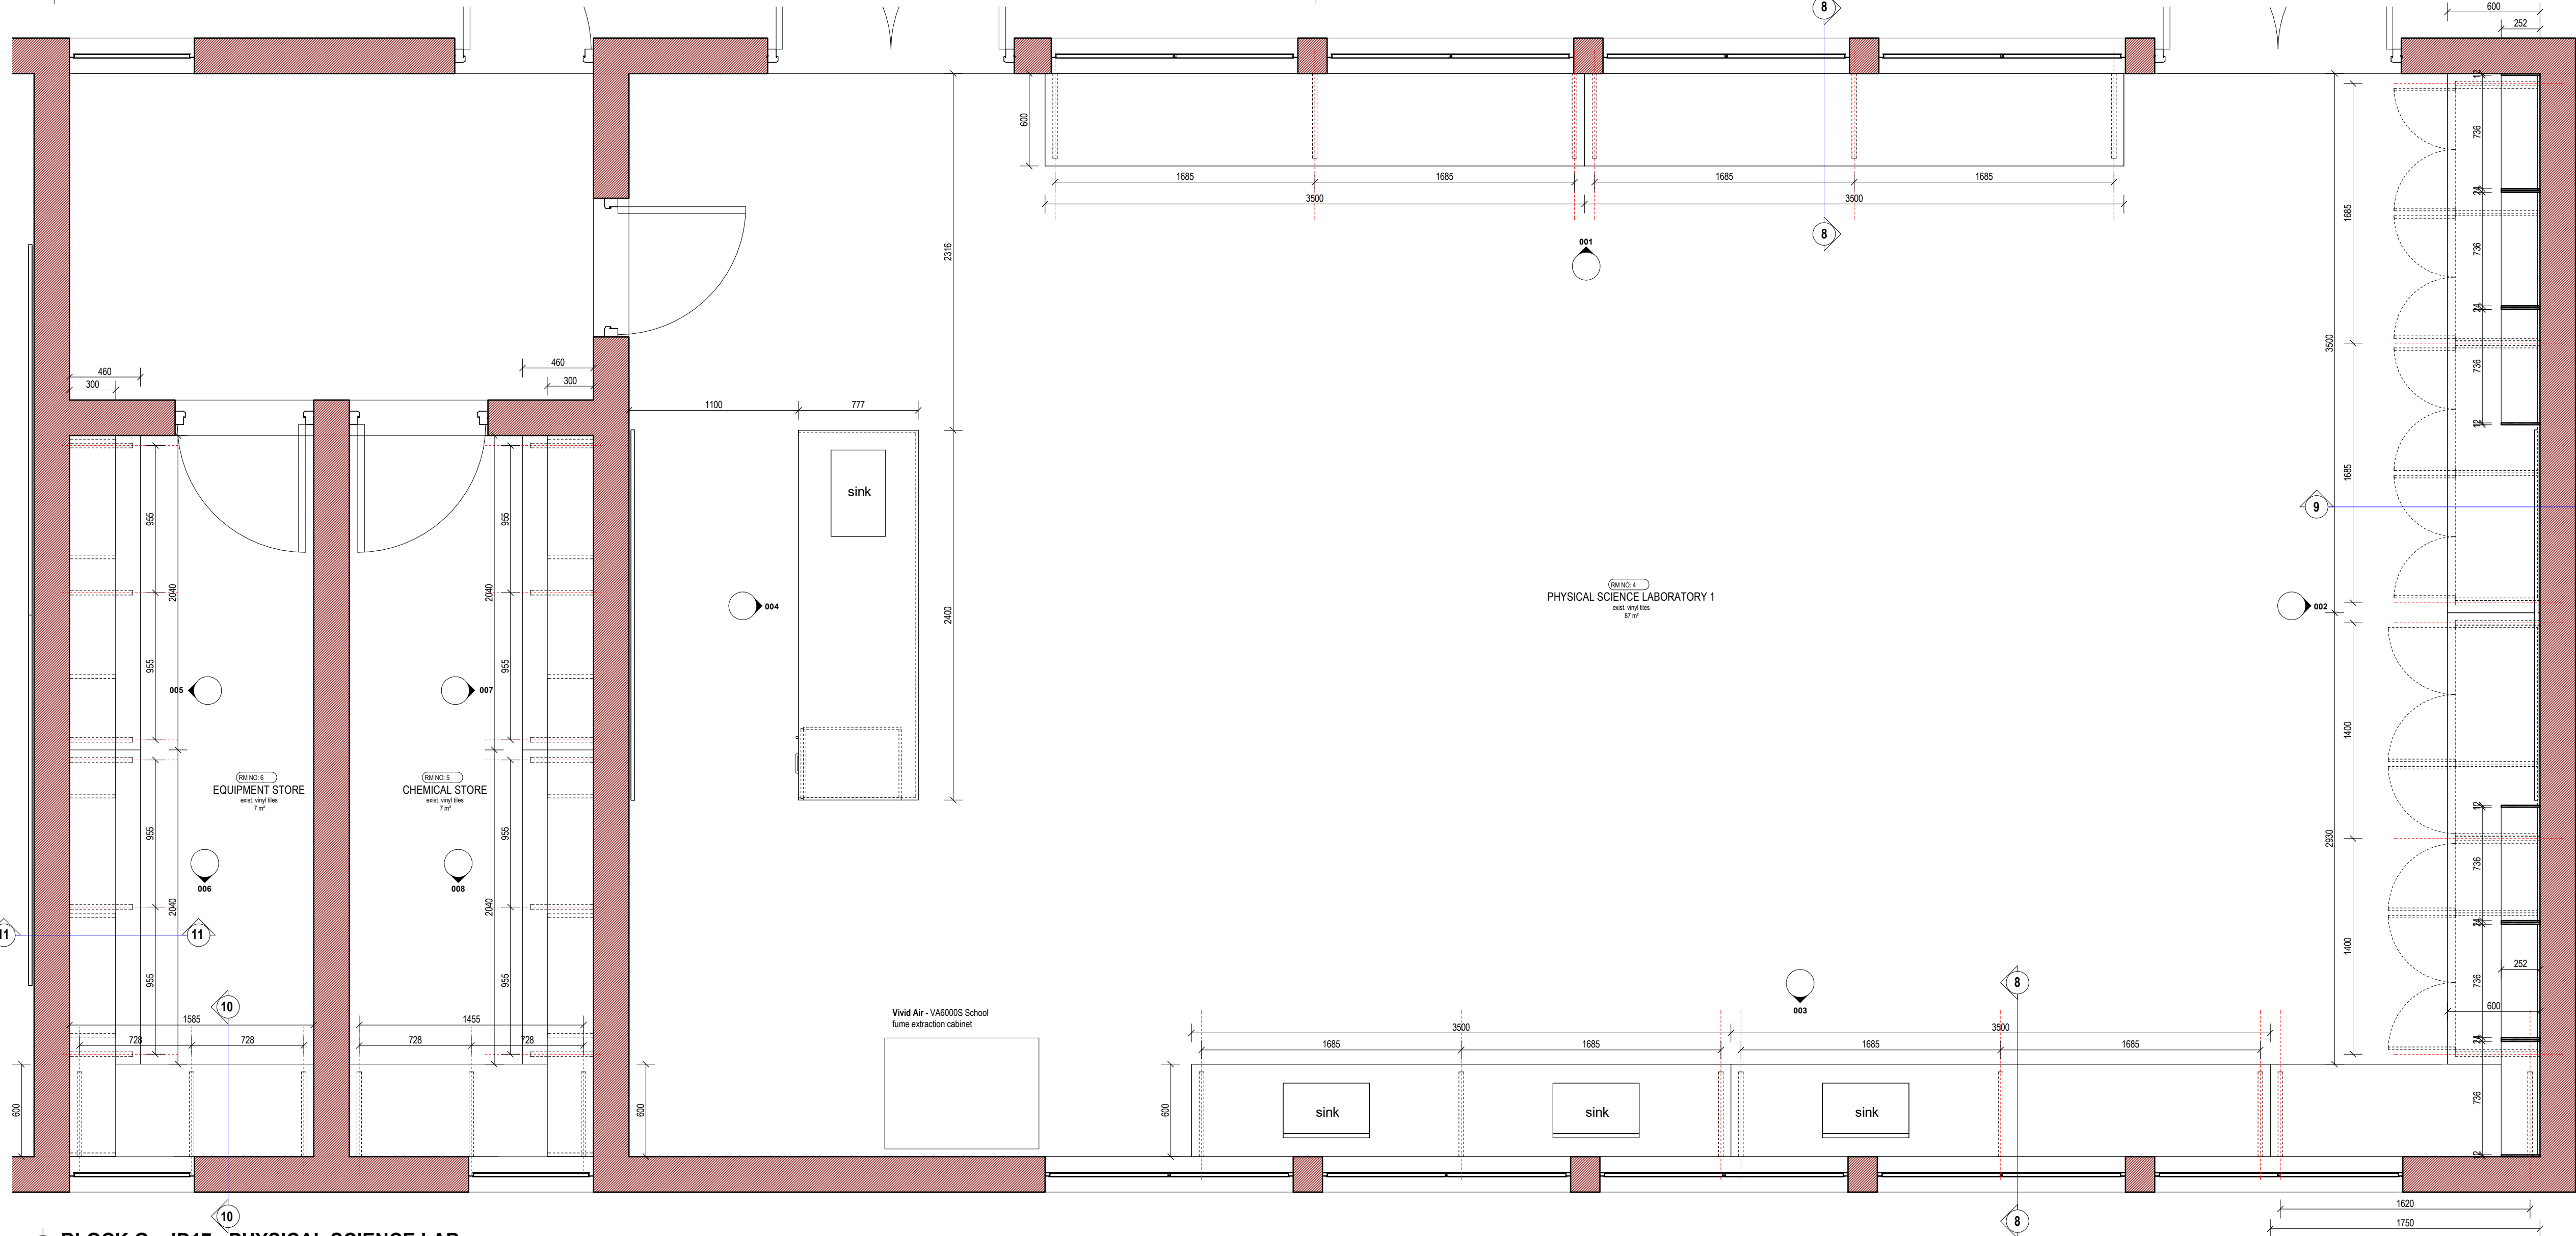

BLOCK G - JD17 - PHYSICAL SCIENCE LAB
Scale: 1 : 25

DETAIL NO. 1
JD-17 JOINERY DETAILS - PHYSICAL SCIENCE LAB (ROOM no.4 & 13)

SCALE:

1:25

General Notes:

1. Copyright of this drawing and drawing content shall lodge with Time Space Architects (Pty) Ltd and may not be copied or reproduced without the written authority of the Architect.
2. Work shall only be carried out from figured dimensions on drawings, do not scale. It is the express responsibility of the contractor or sub-contractor to check all information on this drawing and to report in writing any discrepancies, contradictions or queries to Time Space Architects (Pty) Ltd prior to commencement of work.
3. Time Space Architects (Pty) Ltd accepts no responsibility for any errors resulting from mis-interpretations of drawings.
4. All works to be carried out in strict accordance with the National Building and/or Local Authority regulations and by-laws.
5. All dimensions, unless mentioned expressly otherwise, are given in millimetres.
6. All Structural, Civil, Mechanical and Electrical works are to be referred to Engineers drawings, details and specifications as may be the case.
- 7.

Revision Schedule

No.	Date	Description	Rev. By:
-----	------	-------------	----------

Client Department Signatures:

Facility Stamp:

DoE User Client:

END USER CLIENT:



IMPLEMENTING AGENT:



Checked by Consultant:

Name: **Nongqiso Nonxuba Pr.Arch 20942**

Signature: _____ Date: **14/11/2025**

Project: **PROPOSED REPAIRS and REFURBISHMENT of SEATIDES COMBINED SECONDARY for MESSRS. COEGA DEVELOPMENT CORPORATION on behalf of DEPARTMENT of EDUCATION: KWA-ZULU NATAL being ERF 4792, 51 DOLPHIN AVENUE, TONGAAT, KWA-ZULU NATAL**

Drawing Description: **BLOCK G - PHYSICAL SCIENCE LAB JOINERY SHEET 01 OF 02**

Project Status:

INFORMATION

Scale:	Date:	Drawn By:	Checked By:
As indicated	05/27/25	RS	GG

Consultant Drawing Number:

TSA-0025-G-5105

Revision:

2025/09/18 14:04:25