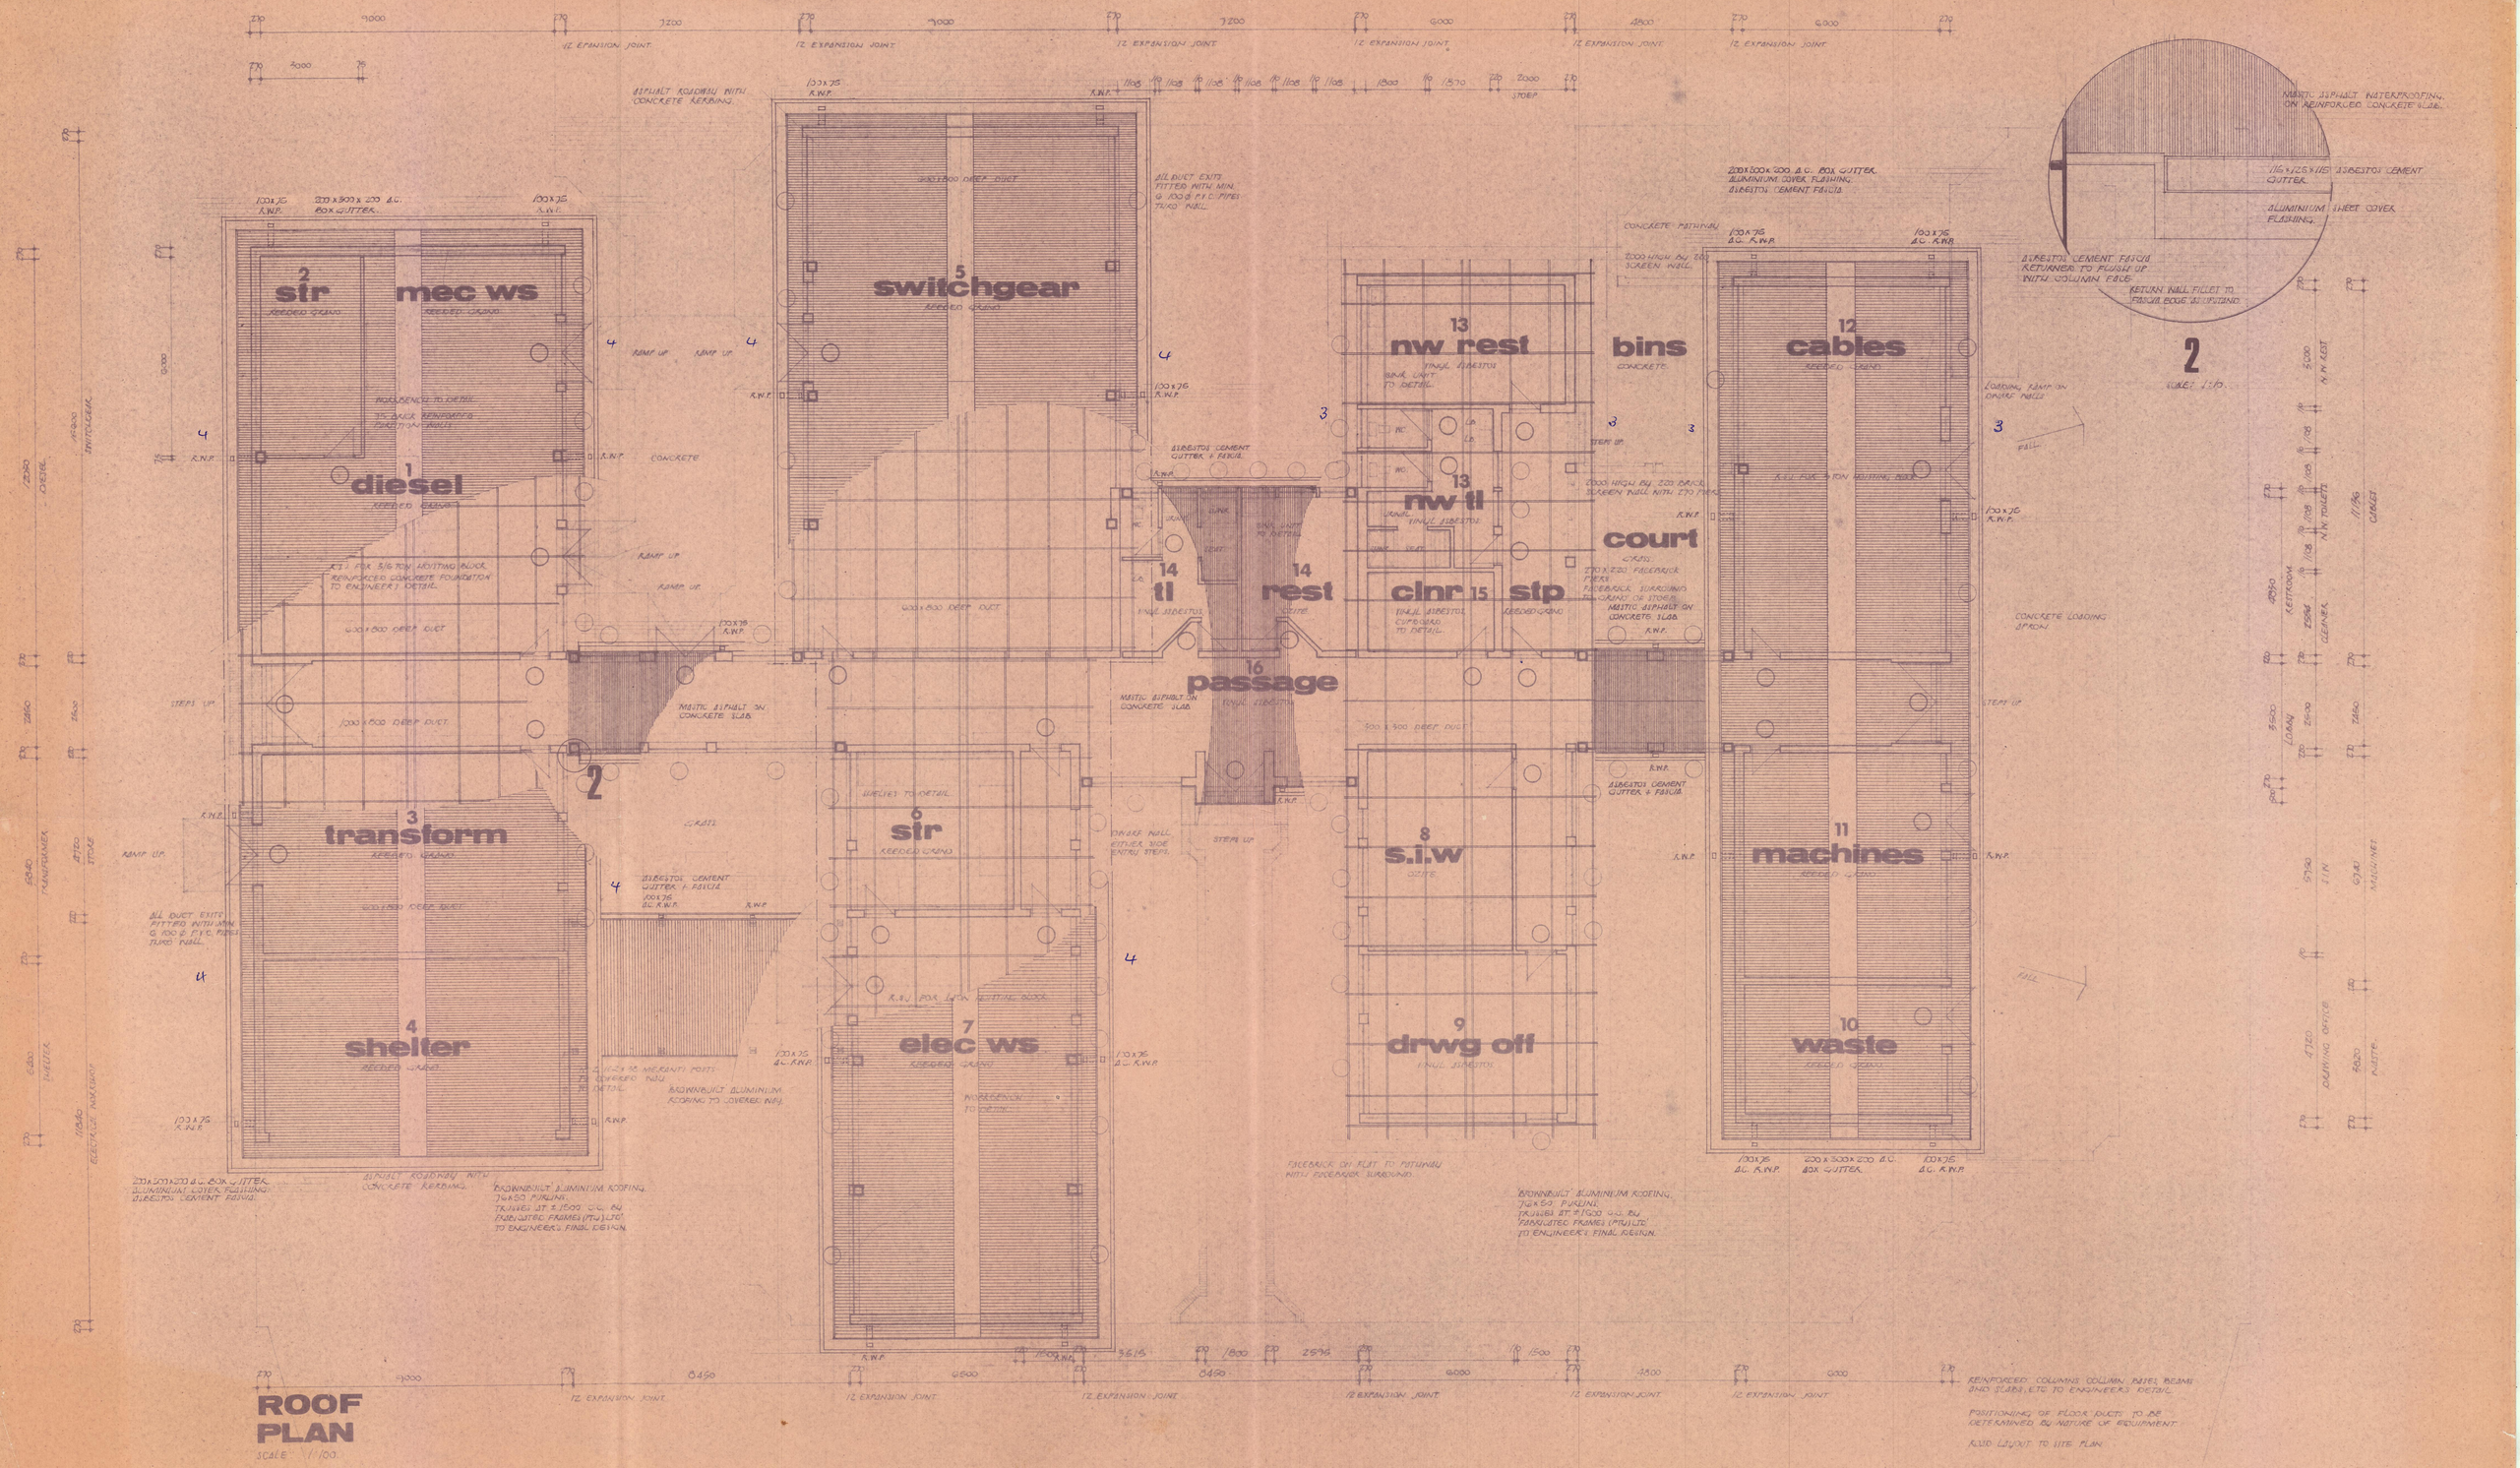

GEORGE SWD AIRPORT

POWER AND LIGHTING

MELVILLE CUTTING
Architect Argitek
p.o. box 598 posbus
phone 9964 foon
GEORGE

116 4