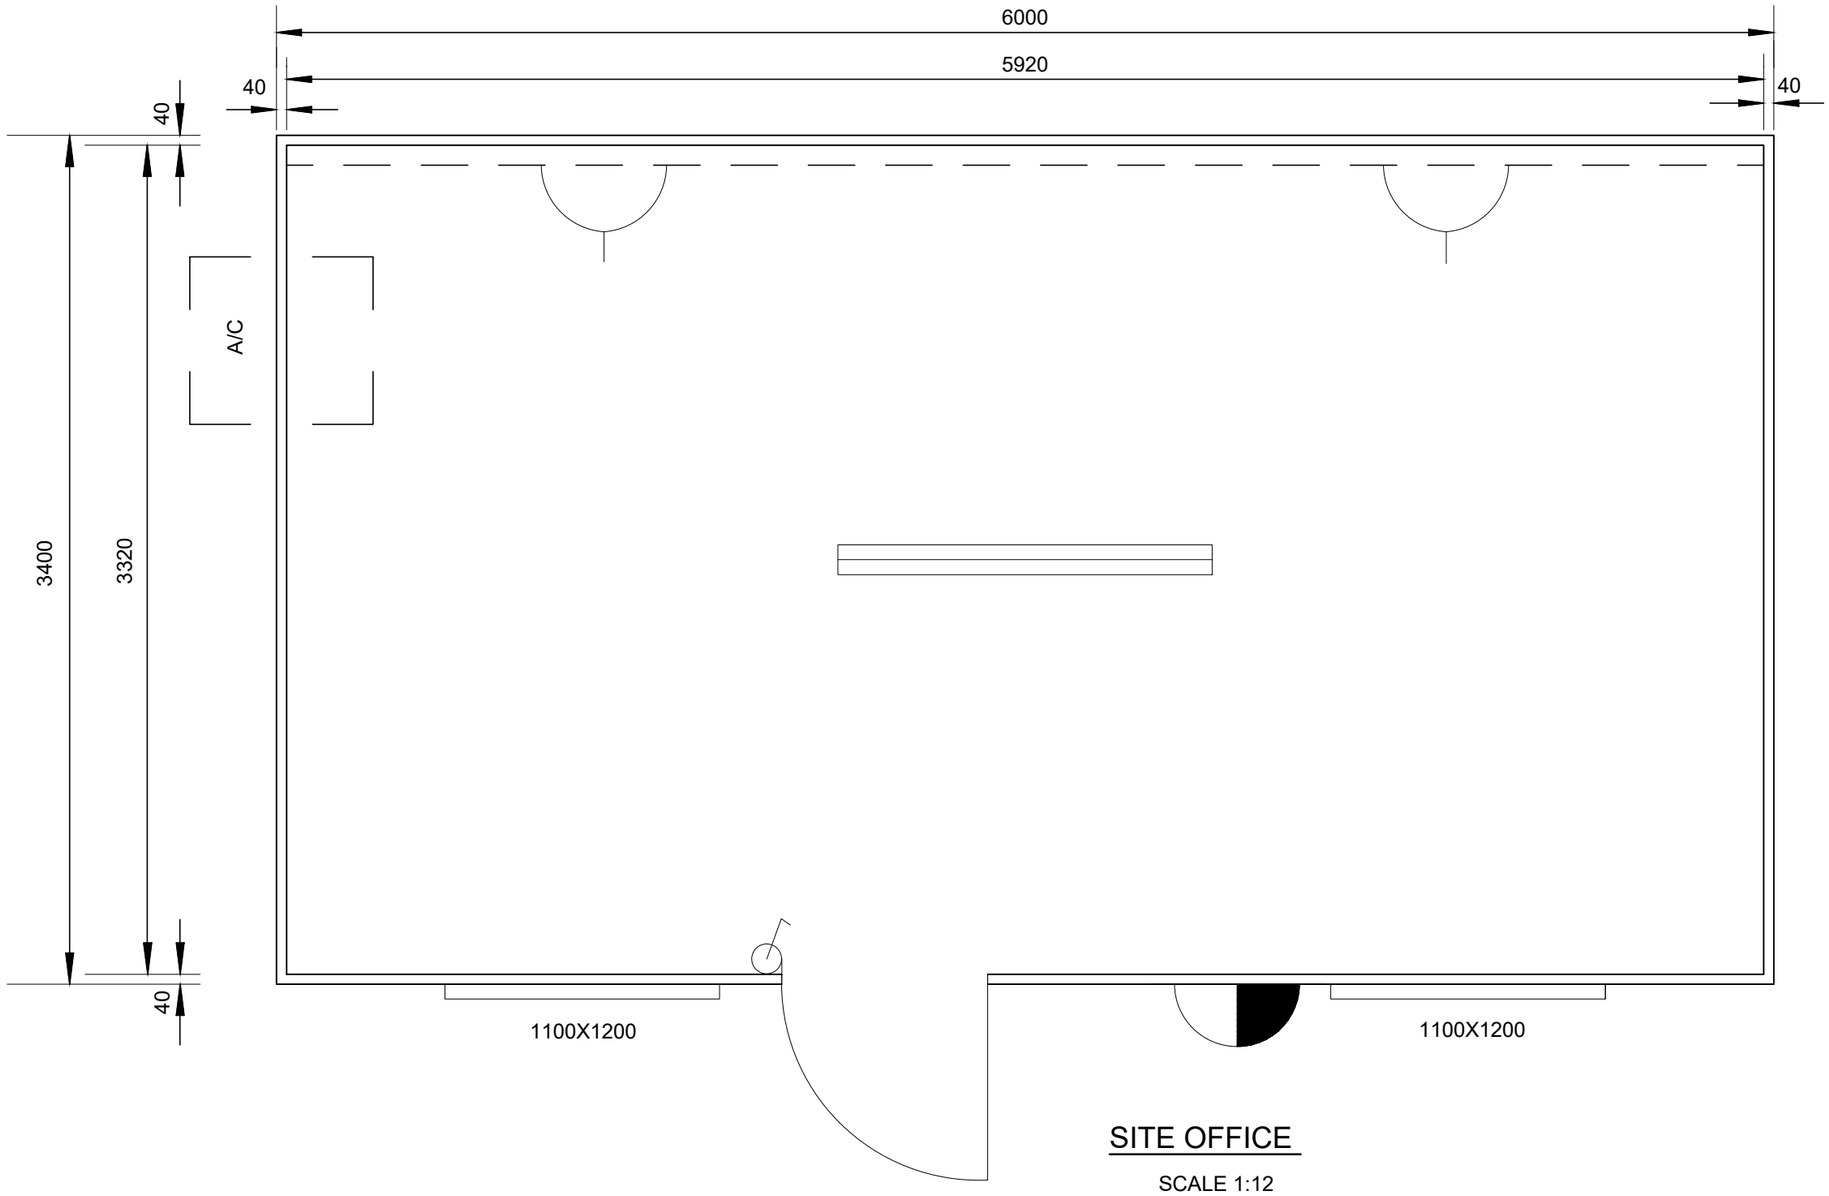

SITE OFFICE

SCALE 1:12

ELECTRICAL LEGEND

- FLUORESCENT LIGHTING
- SECURITY LIGHTING
- PLUG POINT
- SWITCH POINT
- AIR CONDITIONER

NOTES

1) DOORS
INTERIOR WALL PLY C/DECK
EXTERIOR WALL PLY C/DECK

2) ELECTRICITY
D.B220V
NORMAL TRUNKING

3) OTHER
IND. VINYL

4) OFFICE FURNITURE
AS PER THE BID SPECIFICATION

0 50 100mm
ORIGINAL DRAWING

DRAWING STATUS
ISSUED FOR TENDER

ORIGINAL SCALE
AS SHOWN ON A1

No.	REFERENCE DRAWINGS

	REVISIONS	DATE	CHKD	APPRV
0	ISSUED FOR TENDER	02/23	GM	SM

ONLY REVISIONS MARKED THUS △ ARE VALID

DESIGNED	B. MLALAZI
CHECKED	G. MLAMBO
DRAWN	B. MLALAZI
CHECKED	G. MLAMBO
PROJ. ENG.	G. MLAMBO (PR ENG REG. No. 20190797)

ZIYANDA consulting
TEL: (033) 346 0589
FAX: (033) 346 0692
E-mail: ziyanda@ziyandaconsulting.co.za
PO BOX 809
HILTON
PIETERMARITZBURG
3245

APPROVED : _____
S. MGUTSHINI
(PR ENG REG. No. 20040208)

CLIENT:
APPROVED : _____

IMPLEMENTING AGENT:
APPROVED : _____

PROJECT/DRAWING TITLE
MHLATHUZE WATER

WATER INTERVENTIONS FOR HOT SPOT AREAS
UMHLABUYALINGANA MUNICIPALITY

CONSTRUCTION OF 50-150KL PREFABRICATED ELEVATED STEEL RESERVOIRS, BULK AND RETICULATION PIPELINES AND BOREHOLE DRILLING IN WARDS 2, 5 AND 6 UNDER THE UMHLABUYALINGANA MUNICIPALITY
SITE OFFICE PLAN

ALT. DWG. No.	CONTRACT No. MW/BBB
SHT. No. OF	PROJECT No. J154
DRAWING No. J154 - D02	REVISION 0