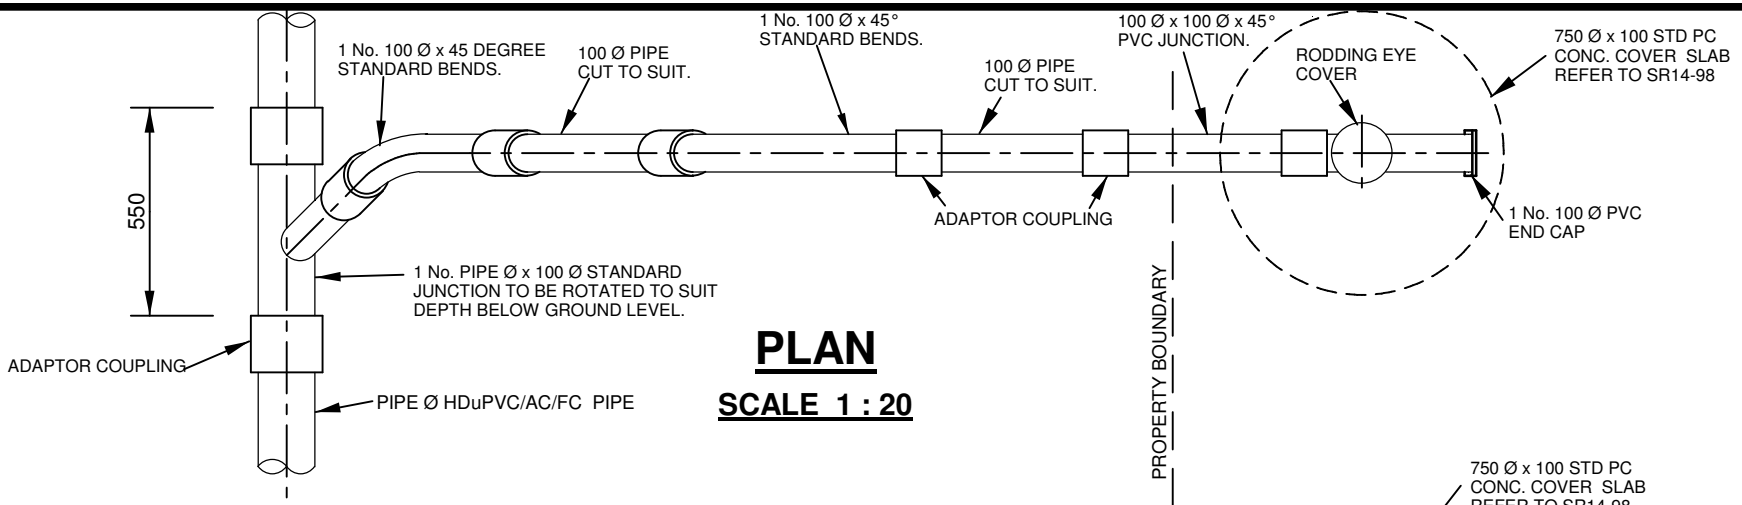

PLAN

SCALE 1 : 20

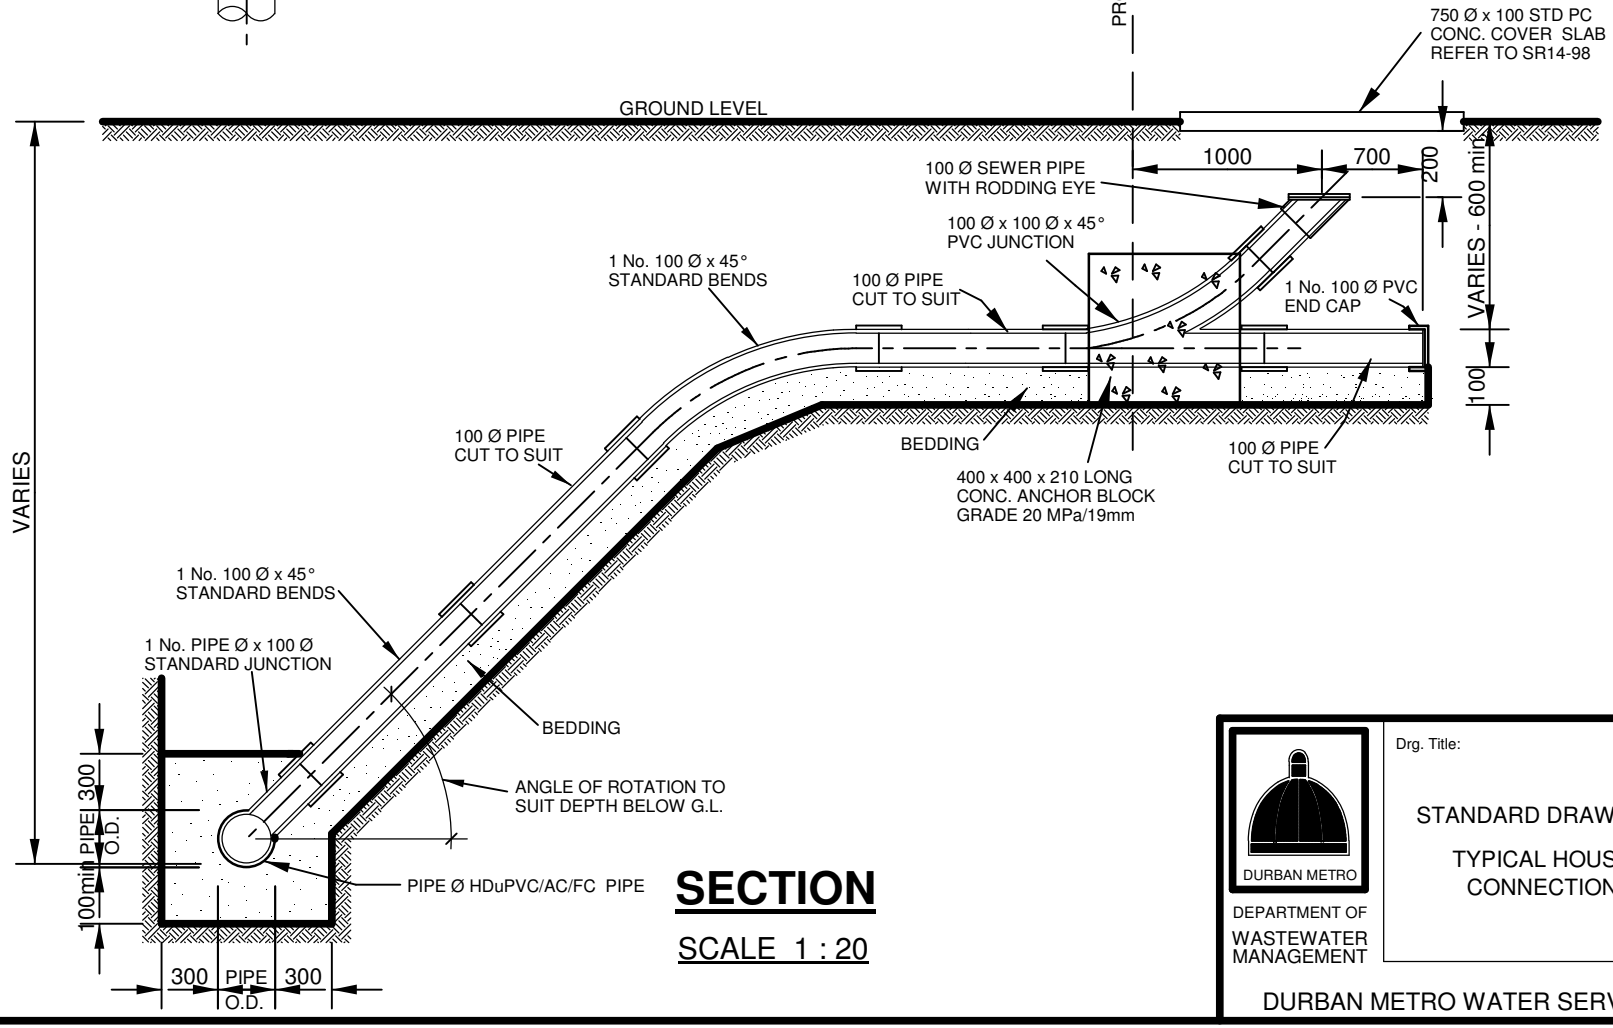

SECTION

SCALE 1 : 20

DURBAN METRO

DEPARTMENT OF WASTEWATER MANAGEMENT

Drg. Title:

STANDARD DRAWING :

TYPICAL HOUSE CONNECTION

Scales : AS SHOWN	
Drawn : K.S. Naidoo	Date : 01.12.99
Designed :	Date : 01.12.99
Checked:	
Manager:	
Director Waste Water Management	

DURBAN METRO WATER SERVICES

Drg. No.	Sheet	Rev.
SR 20/99		

c:\standards\sr20-99.drg