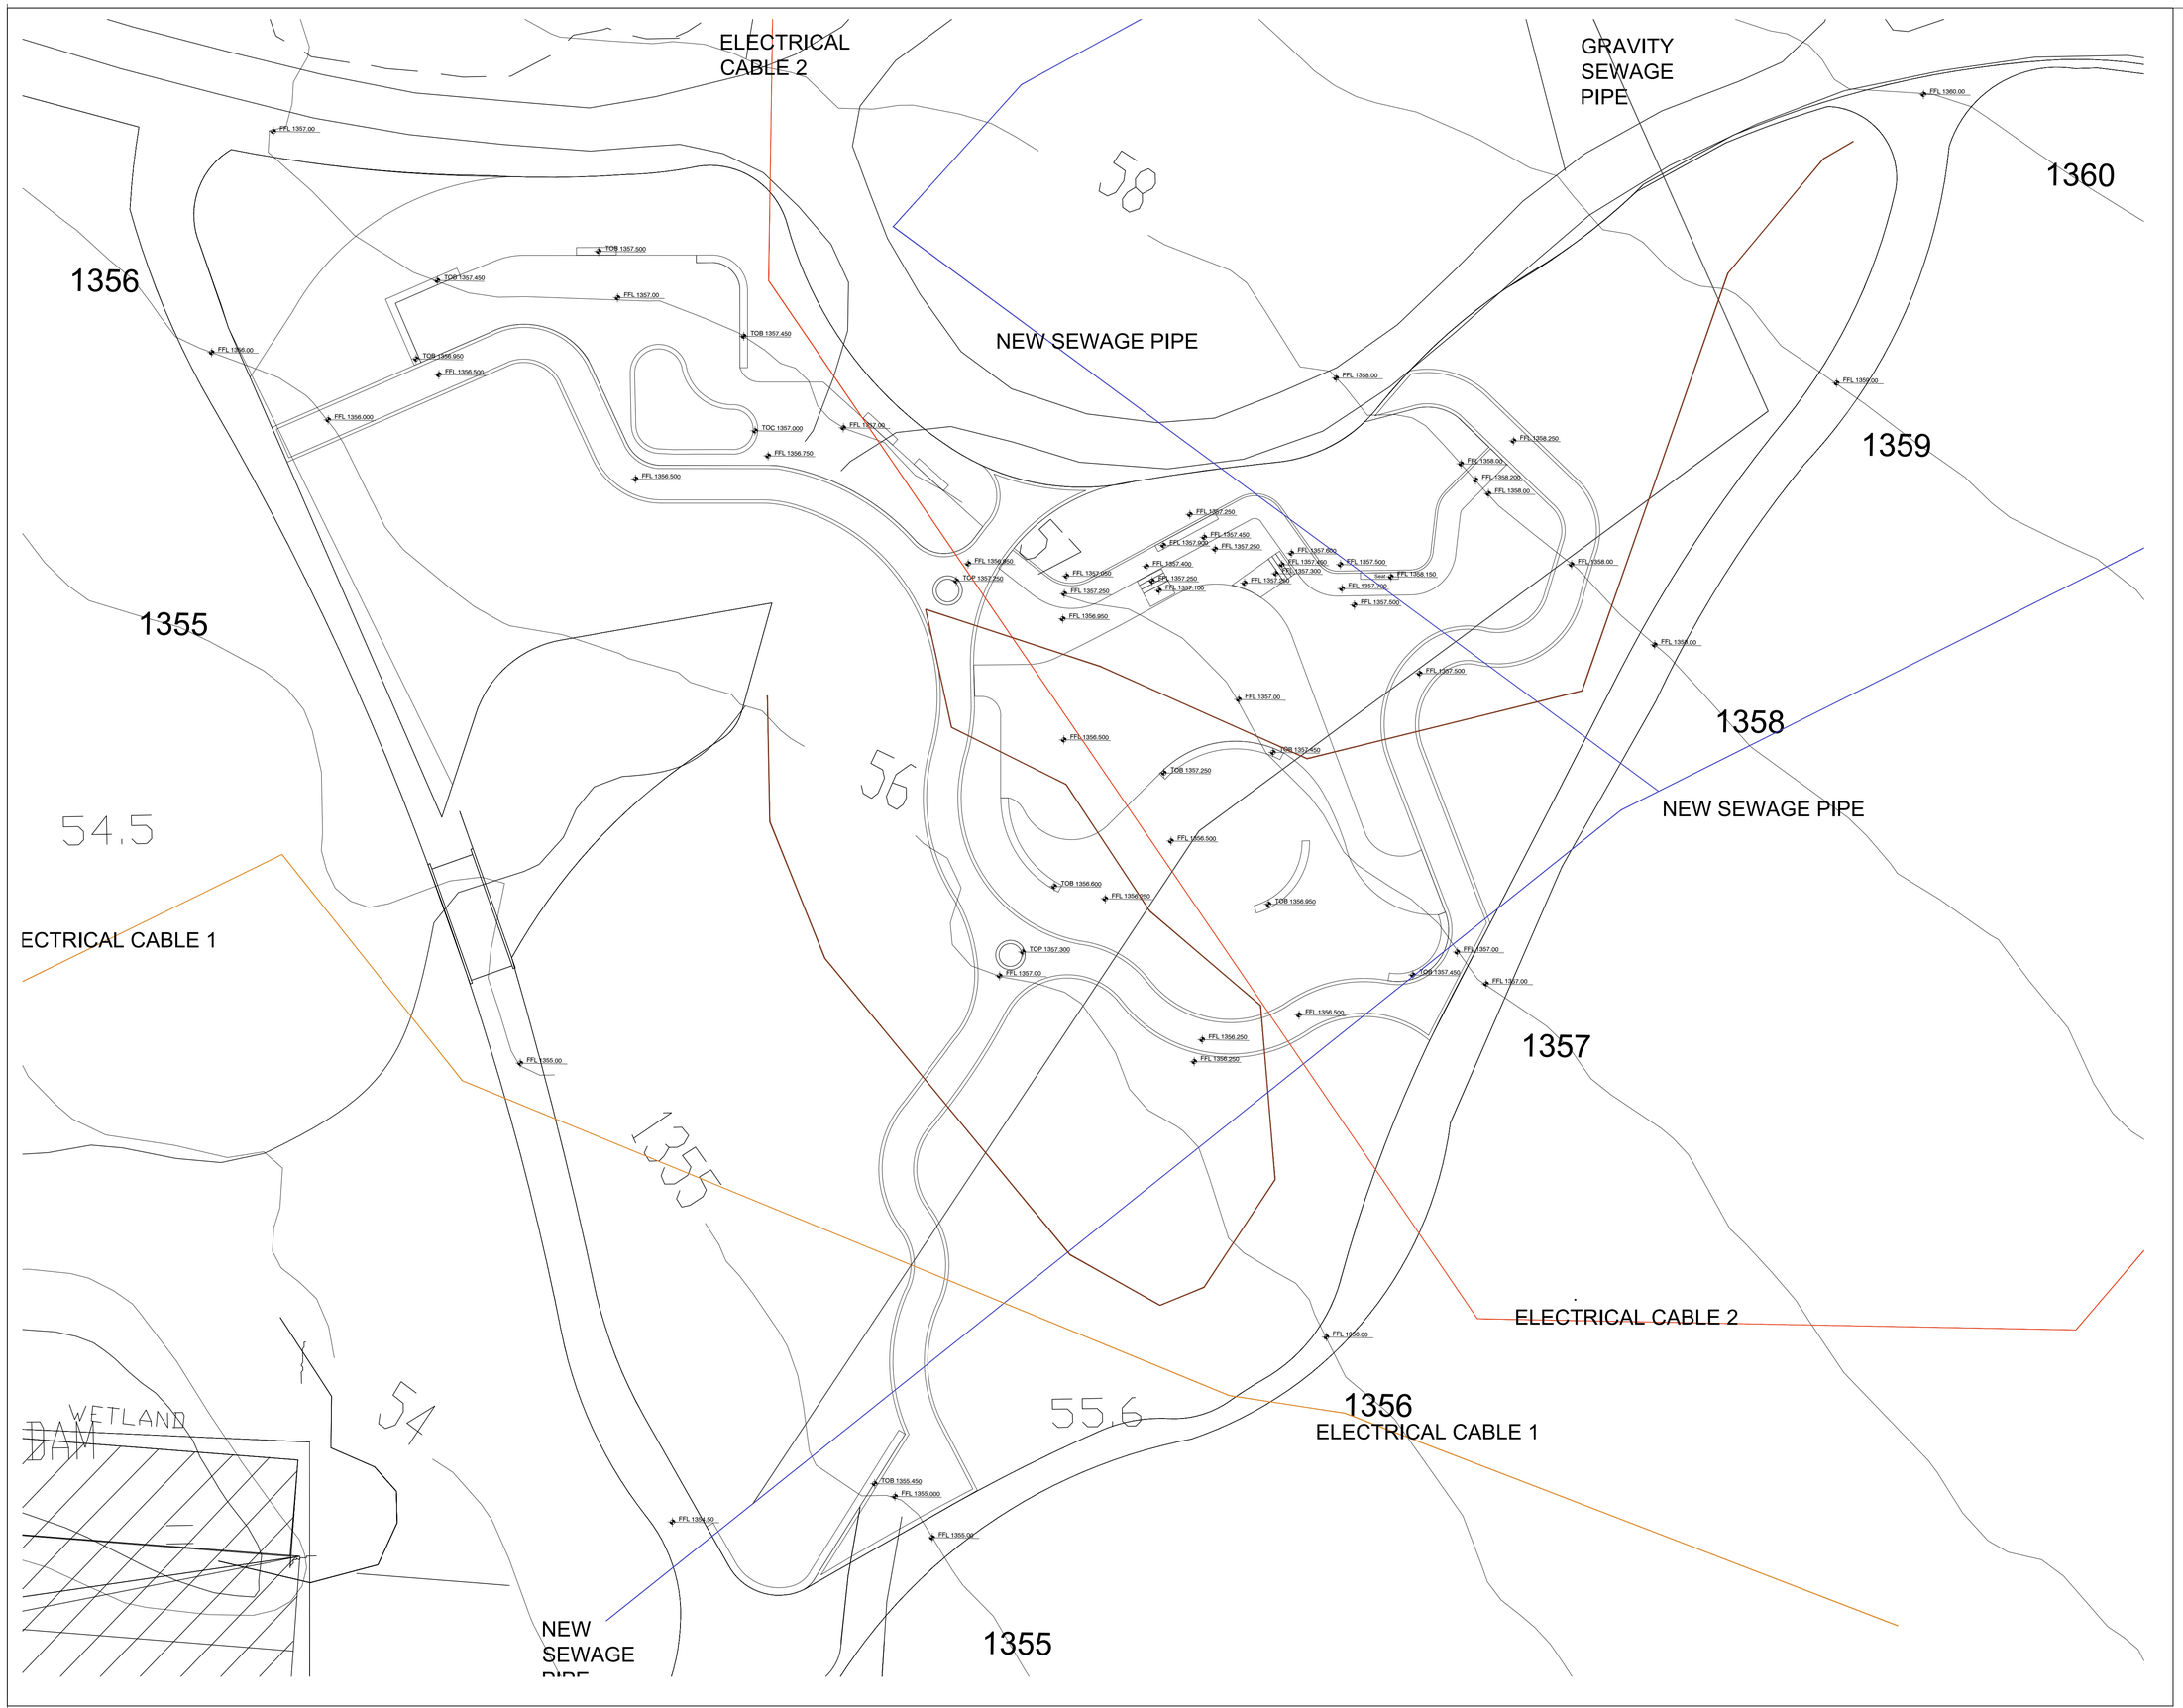

General Notes

1. This drawing is to be read in conjunction with engineers drawings.
2. Any discrepancies to be reported to the architects prior to work commencing.
3. This drawing to be read in conjunction with all consultants drawings and details
4. This drawing must not be scaled

Revisions

	date	description
00	31/05/2023	TENDER

Consultant

Contract Number:

info@kwpcreate.com
www.kwpcreate.com
t: 27 (0) 343 9142

kwpCREATE
architects
urban designers
landscape architects
project managers & mentors

KWPCREATE (Pty) Ltd Registration Number 83/06207/07
Pretoria 181 Blackwood Street Arcadia 0083 PO Box 3323 Groenkloof 0027 Tel +2012 1343 9141 Fax +2012 1343 9324
Cape Town 2 Bloemhof Street Woodstock 7915 PO Box 1 Woodstock 7915 Tel +2021 462 4502 Fax +2021 462 4503
Kempton Park 3 Cliff Road Emmarentia 2195 Tel +2011 646 2000 Fax +2011 646 2001
Nelspruit 3 Jakaranda Crescent West Acres PO Box 1878 Nelspruit 1200 Tel +2713 754 1288 Fax +2713 754 1288

Council	Professional Number	Name	Signature
SACLAP	20368	S. Le Grange	

Project

Location:	SANBI Pretoria National Botanical Gardens
Erf/ Farm portion:	
Land Parcel:	

Drawing Title

22.42 SANBI PNBG Children's Edu-tainment Garden

Levels Plan

Consultants In Office Drawing Number:

DRAWN	CHECKED	DATE	SCALE	PAGE SIZE
SLG	ADP	31/05/2023	1:100 @	A1

This drawing to be read in conjunction with drawing no:

Drawing Number

22.42_PNBG_LA_300_00