LEGEND

- COLD WATER
- HOT WATER
- HOT WATER RE-CIRCULATION LOOP
- STOP VALVE
- METER
- DOUBLE CHECK VALVE ASSEMBLY
- FIRE HYDRANT IN CABINET
- FIRE MAIN WATER RISER ø100 PIPE
- P1 – (HOT WATER RETICULATION PUMP)

TYPICAL CONNECTION INTO EVERY UNIT

- HOT WATER UNIT
- COLD WATER UNIT
- HOT WATER VERTICAL PIPE
- COLD WATER VERTICAL PIPE

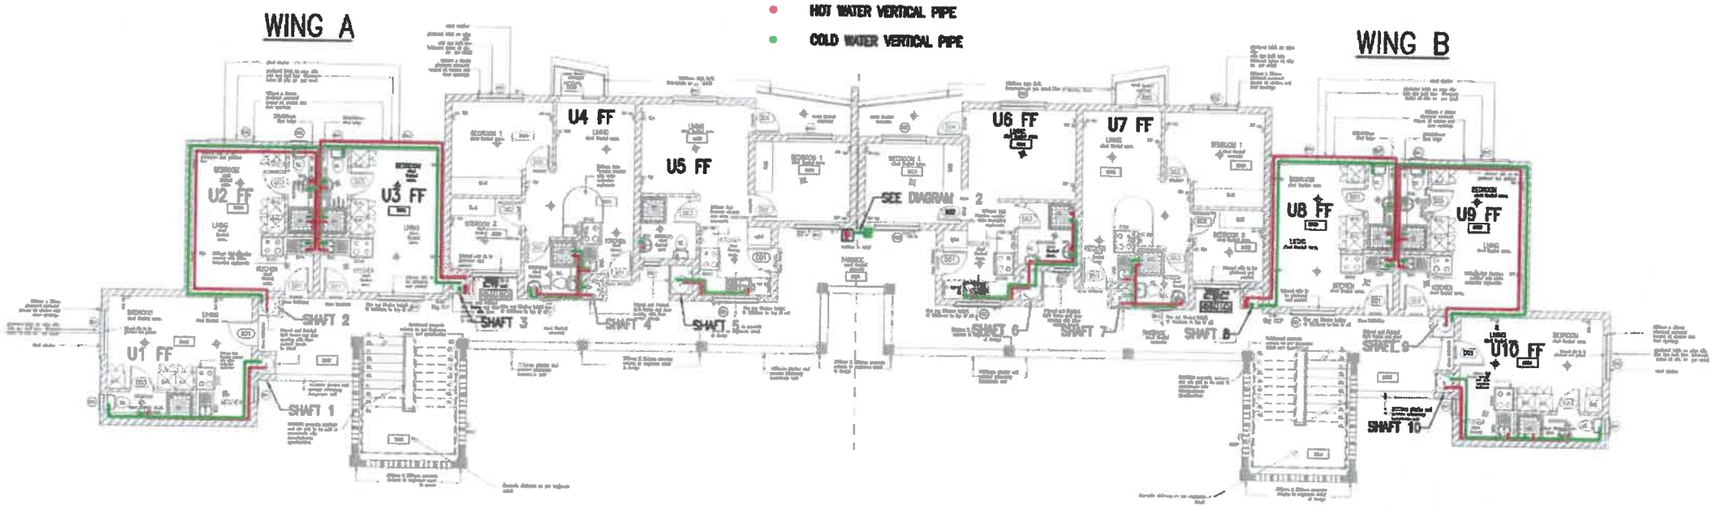

TYPE A: FIRST FLOOR PLAN

SCALE 1:100

DIAGRAM – 2 FOR FIRE HYDRANT

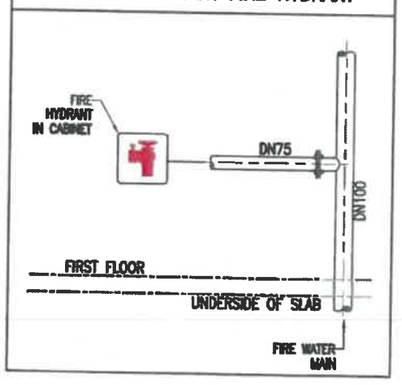

GENERAL NOTES:

Dwg. No.	Description	Date
	Reference Drawings	

Issue	Description	Drn	Chk'd	Rev	Date
A	RE-ISSUED FOR CONSTRUCTION	K.M.	B.M.	B.M.	22-03-2019

Revision History

CLIENT:

FREE STATE PROVINCIAL GOVERNMENT
DEPARTMENT OF HUMAN SETTLEMENT

Physical Address	Postal Address
LEGONG BUILDING 55 CHURCH STREET BLOEMFONTEIN	PO BOX 520 BLOEMFONTEIN 9300

LTE CONSULTING
Civil Engineers

Physical Address	Postal Address
LTE House Building 1 Office Park (Suburban Plaza) 5 Eglin Road Sunning Hill 2157 Tel: +27 (0) 11 801 5300 Fax: +27 (0) 11 801 5775	Postal Suite No. 325 Private Bag X25 Bonaeigh 2157

APPROVED BY: SAHCCLIM

PROF. REGISTRATION: 20100200

DATE: 05-08-2019

Project Name: DARK & SILVER CITY HOUSING DEVELOPMENT (BOTTOM SITE)

Project Number:

Scale:

Drawing Title: HOT AND COLD WATER RETICULATION- TYPE A

APPROVED	S. MOCHE		05-08-2019
ENGINEER	P. NHAGBA		05-08-2019
CHECKED	B. MLONJI		05-08-2019
DRAWN	F. NONGUBA		05-08-2019
Name In Block	Status	Signed	Date

ALL RIGHTS ON THE DRAWING HERE IN ARE THE SOLE LTE CONSULTING, WHICH WORK WITHOUT CONSENT IS NOT MAY BE COPIED, REPRODUCED, COMMUNICATED OR REVEALED ACCESSIBLE TO THIRD PARTIES.

Client Drawing No.

Rev

LTE Drawing No.

E404–Mec–09–2

5