ENROLLMENT 2019 :

YEAR	GRADE 8 - 12		GRADE R		TOTAL LEARNERS
	MALE	FEMALE	MALE	FEMALE	
2019	202	205	0	0	407
2018	224	189	0	0	413
2017	217	181	0	0	398

YEAR	EDUCATORS		SUPPORT STAFF		TOTAL EDUCATORS
	MALE	FEMALE	MALE	FEMALE	
2019	4	10	0	3	17
2018	4	9	0	3	16
2017	4	8	0	3	15

BENCHMARKS

BENCHMARKS - JH MOLOTO SS (COORDINATES LIST WG31)			
NAME	Y	X	Z
BM1	167228.790	2625625.618	1229.679
BM2	167099.399	2625587.157	1225.691
BM3	167079.726	2625718.572	1225.923
BM4	167228.223	2625726.217	1229.785
BM5	167155.205	2625647.933	1227.391

ABLUTIONS

QUANTITIES

COORDINATES OF NEW BUILDING

School Name	Educators Toilets (Waterborne)			Learners Toilets (Enviroloo except where there is existing waterborne)			Grade R Learners Toilets (Waterborne)			Number of Pit toilets to be demolished	Number of Seat to be Refurbished	School Steel Palisade Fence & Gates	Drilling, testing, equipping of new BH	Refurbishement of existing boreholes	Required Storage Tank (KL)	Septic tank new	Existing Septic tank to be Refurbished	Existing Septic tank to be demolished
	Male Ed	Male Urinal	Female Ed Seats	Boys Seats	Boys Urinals	Girls Seats	GR Boys Seats	GR Boys Urinals	GR Girls Seats									
JH Moloto Secondary	0	0	2	0	6	0	0	0	0	0	24	570	0	1	2.5	1	1	1

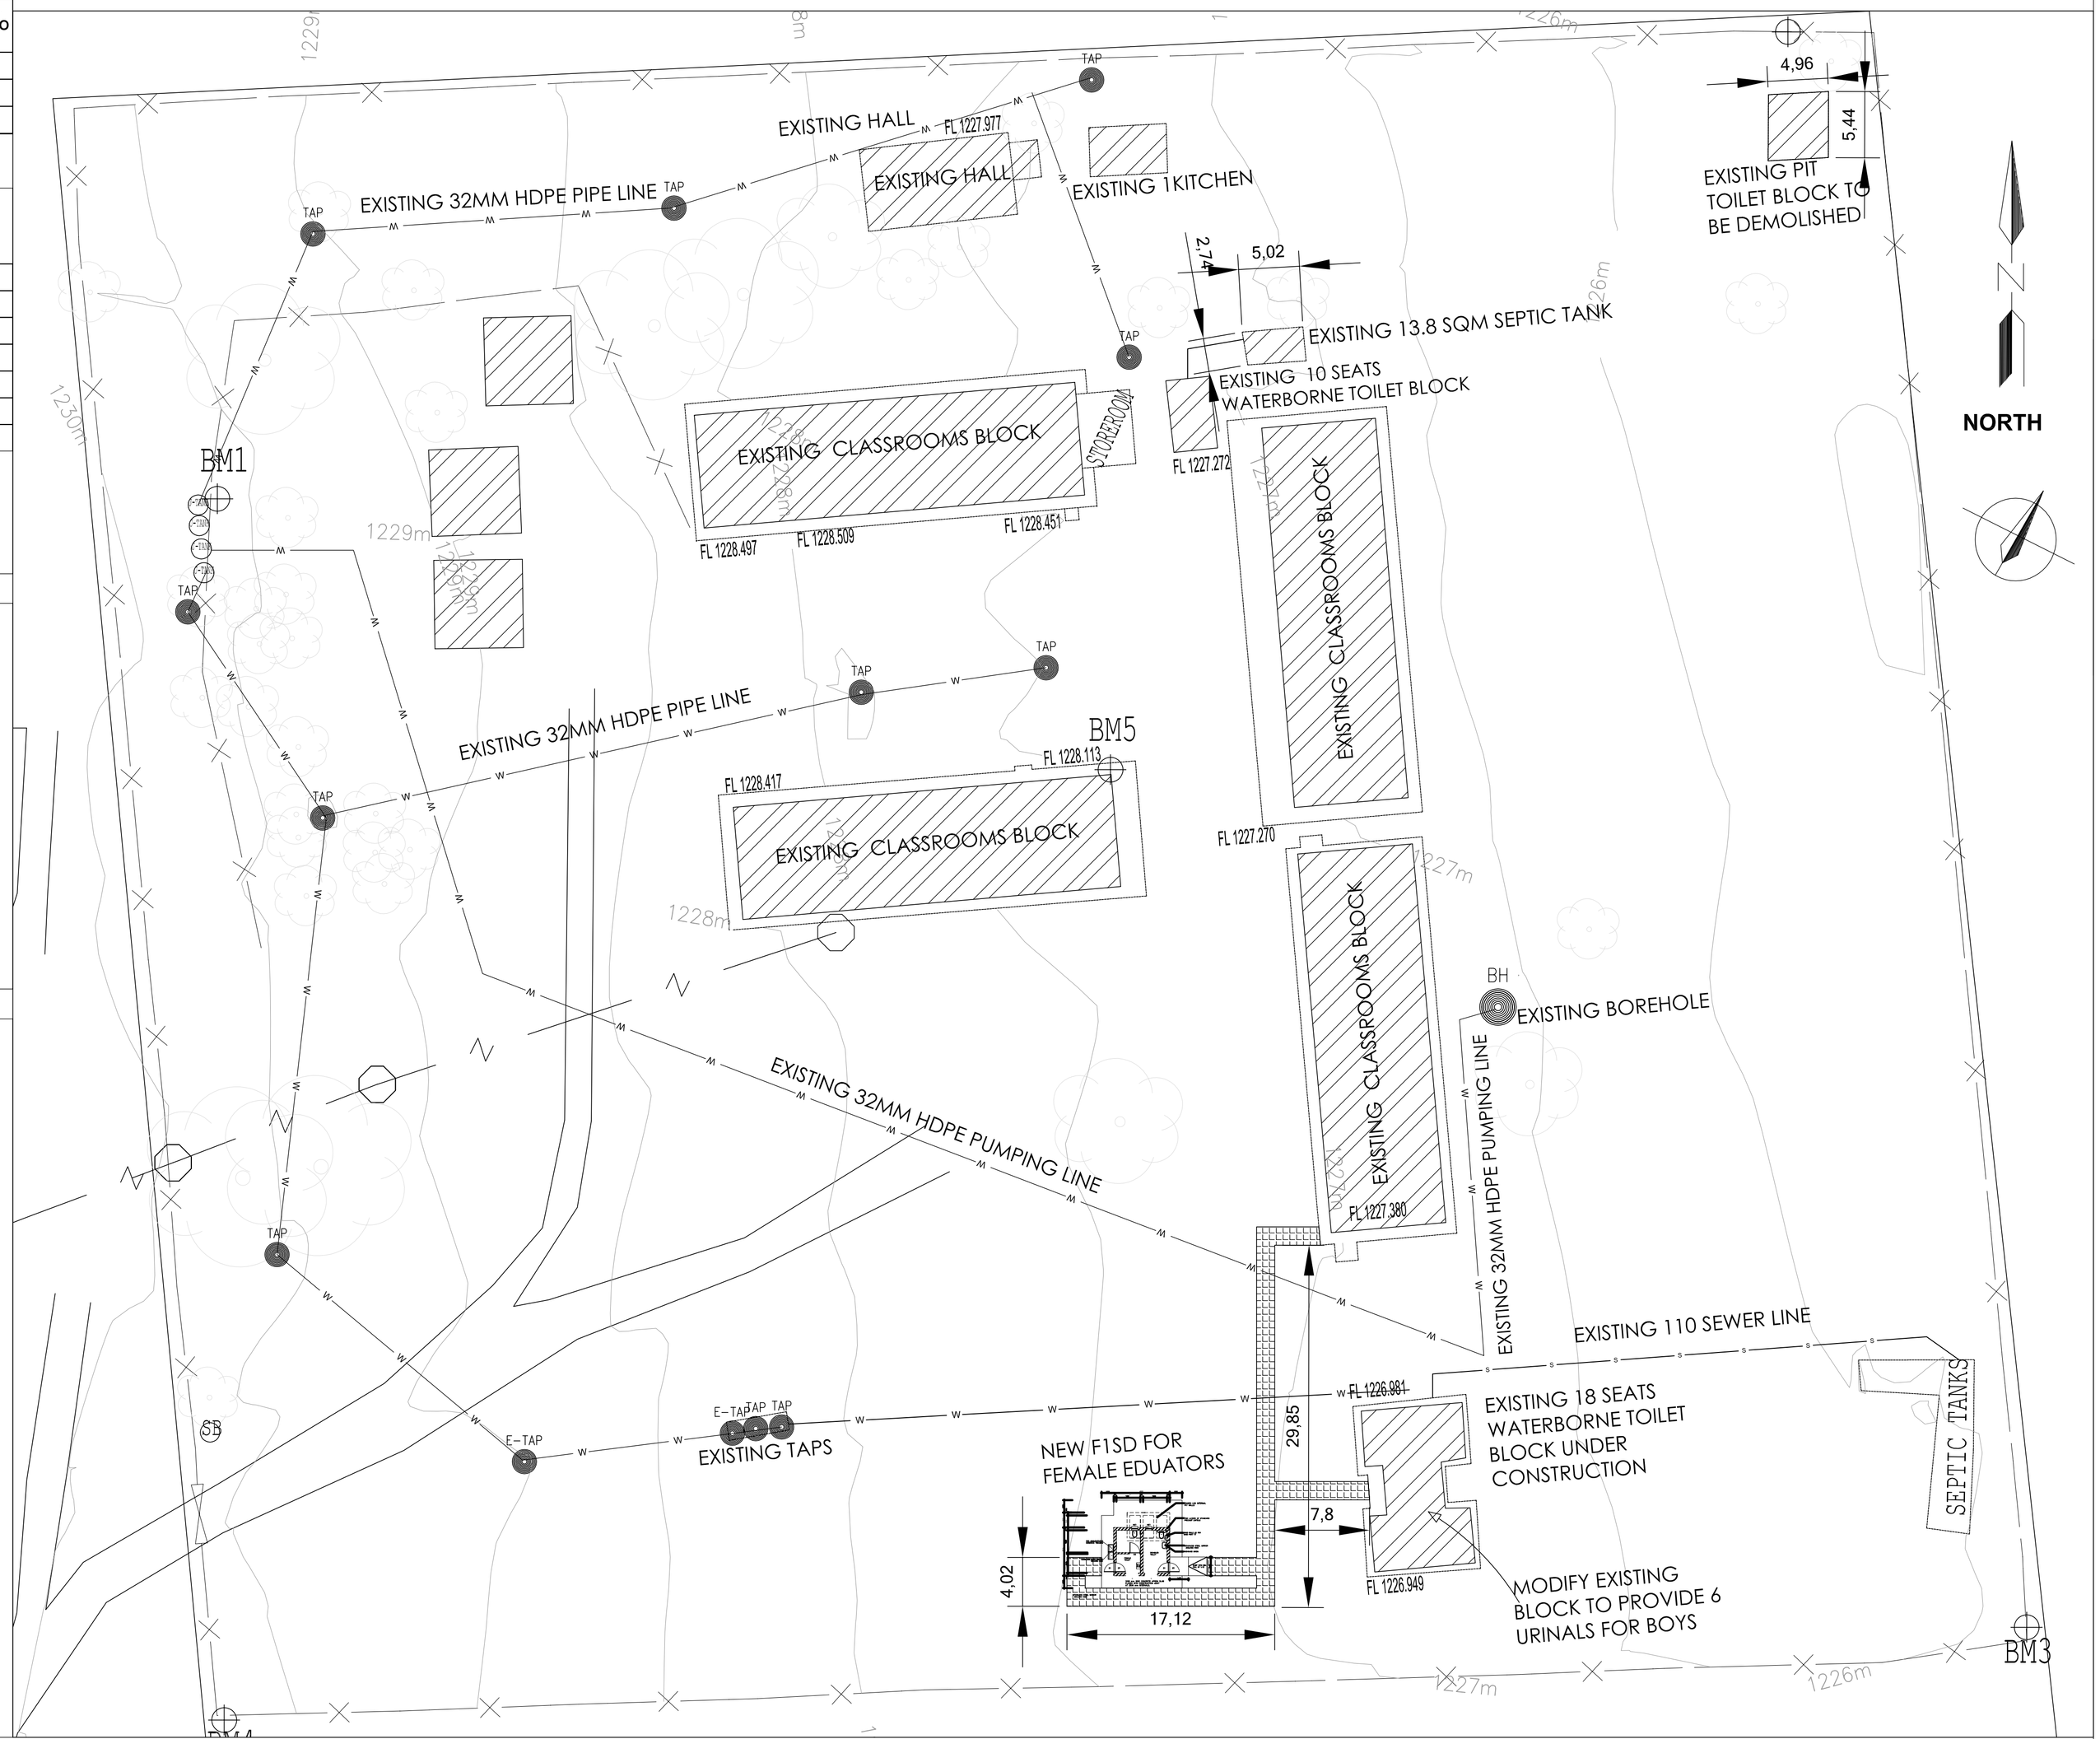

SOIL CONDITIONS	DESIGN IMPLICATIONS

NO.	DATE	REVISION	DRAWN
1.	2019/12/03	0	SM

LEGEND

- Boundary fence
- Gate
- Tree
- NTap New Tap
- Proposed borehole site
- Existing tank
- North direction
- Wind direction
- N Tap New Tap
- ETAP Existing Tap
- Existing Rainwater Harvesting Tank

PRICINPAL AGENT

Nyeleti Engineered to Excel

P.O.BOX 695
25 RHODESDRIFT STR
RHODESDRIFT OFFICE PARK
POLOKWANE
0700

TEL: (015) 297 7207
FAX: (015) 297 8504

IMPLEMENTED BY

THE MVULA TRUST
A leading developmental NGO

25 RHODES DRIFT STREET
BENDOR
POLOKWANE
0700

TEL: (015) 291 2405
FAX: (015) 291 1270

	SIGNATURE	DATE
DESIGNED	•SM	-
DRAWN	•XMLM	-
VERIFIED	•SM	-
VALIDATED	•PDFL	-

SHEET SIZE A1

SCALE 1:500

STATUS LEGEND
I - •INFORMATION
T - •TENDER
C - •CONSTRUCTION
AB•AS BUILT

SPONSOR

I.A.

PROJECT

LPDE 2019/2020 WATER AND SANITATION PROJECT

DISTRICT: CAPRICORN CLUSTER 12

PROVINCE: LIMPOPO

DRAWING TITLE

SITE DEVELOPMENT PLAN (SDP)
JH MOLOTO SECONDARY SCHOOL

EMIS NUMBER	DESCIPLINE	DRAWING NUMBER	STATUS	REVISION
923261416	PUBLIC		T	00