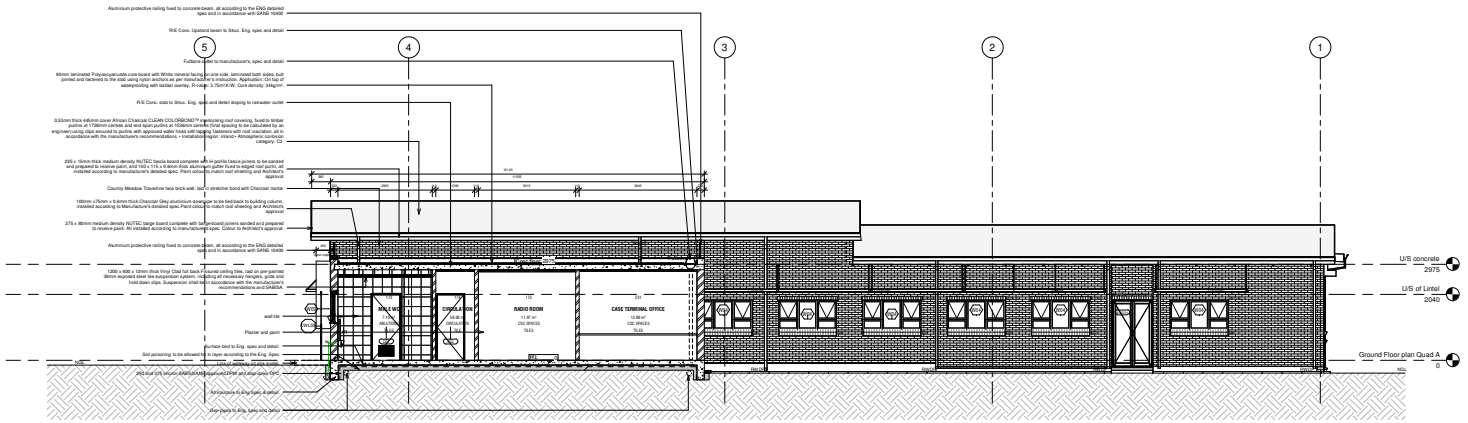

South Eastern sectional elevation
1 : 50

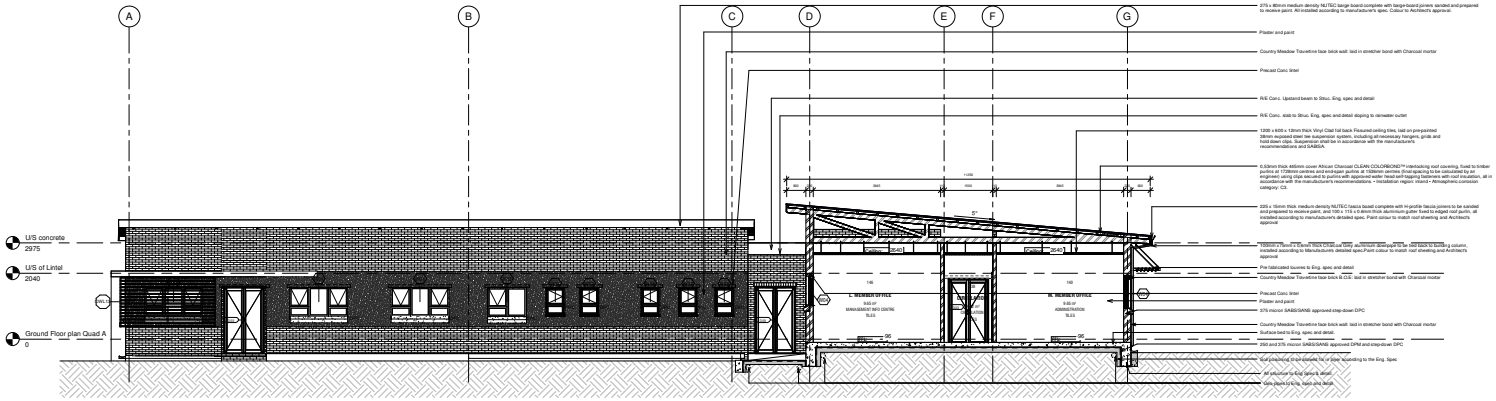

South Western sectional elevation
2 : 50

REV	WORKS DESCRIPTION	DATE
D	STAGE 4.2 SUBMISSION FOR TENDER	2025 09 12
C	STAGE 4.2 SAEPI SUBMISSION COMMENTS AFTER 07/22 ONLINE SME SLANDI MASTING	2025 07 29
B	STAGE 4.2 SUBMISSION COMMENTS	2025 04 02
A	STAGE 4.1 SUBMISSION	2024 08 23

REVISION SCHEDULE

FOR TENDER

A0

CLIENT SERVICE:

BLOCK A 6TH FLOOR, ROOM 645
THE DIVISIONAL COMMISSIONER
SA POLICE SERVICE
215 PROTEA ROAD
SILVERTON
PRETORIA
0184

TEL: +27-12-845-8678

CONSULTANTS:

takgalang CONSULTING

SUITE 1NC, FIRST FLOOR
HELMSLEIG OFFICE PARK
6763
HELMSKRAGER STREET
HELMSLEIG ESTATE
CENTURION

TEL: +27-12-656-9179

COPYRIGHT
THIS DRAWING IS PRIVATE PROPERTY AND MAY NOT BE COPIED OR REPRODUCED IN ANY MANNER WHATSOEVER WITHOUT THE OWNER'S WRITTEN CONSENT.

DESCRIPTION
PROPOSED MARITE SAPS ON REMAINING EXTENT OF PORTION 1 OF THE FARM WATERVAL 275 KU

PROJECT NUMBER	19/1/9/1/72TB(22)	PROJECT NAME	MARITE SAPS
CLIENT NAME	SAPS	DRAWING NAME	STATION BLOCK-SECTIONAL ELEVATION
WORK STAGE	4.2	BUILDING NAME	STATION BLOCK
DRAWING AUTHOR	DW	PROJECT LEADER	KSM

DRAWING NUMBER: A-303
DRAWING SCALE: 1 : 50
DRAWING REVISION: D
DRAWING DATE: 2025 09 12