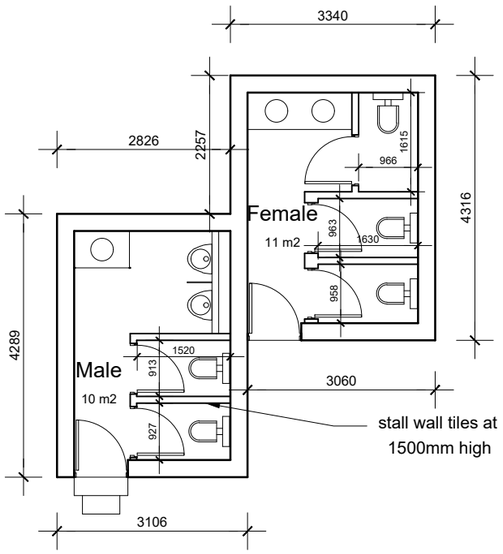

DELL TOILETS
Scale 1:100

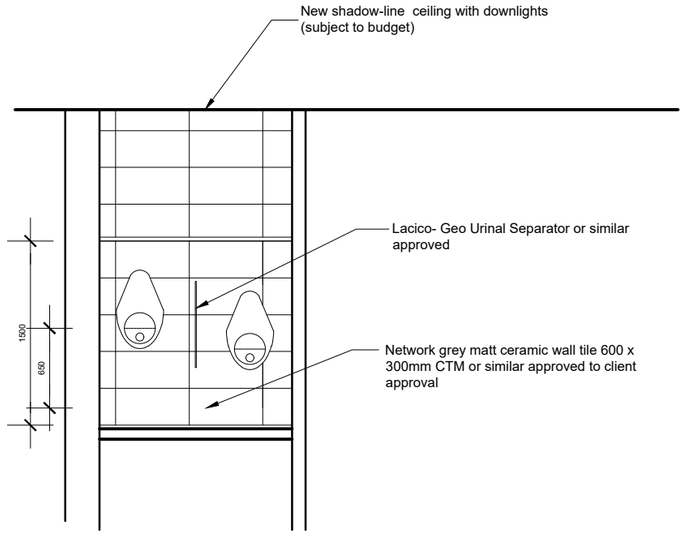

Front elevation of Urinals

Scale 1:50

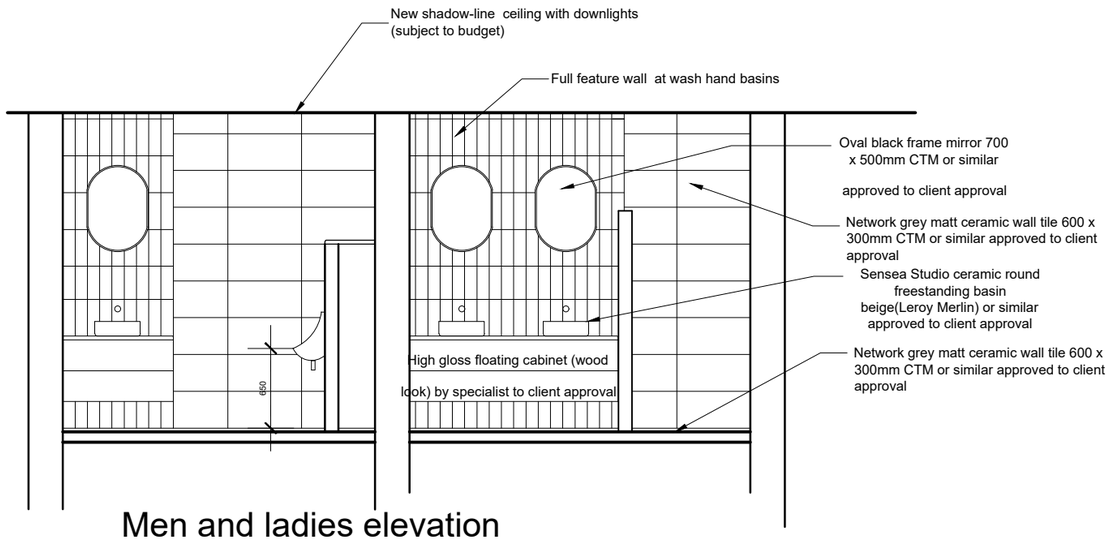

Men and ladies elevation

Scale 1:50

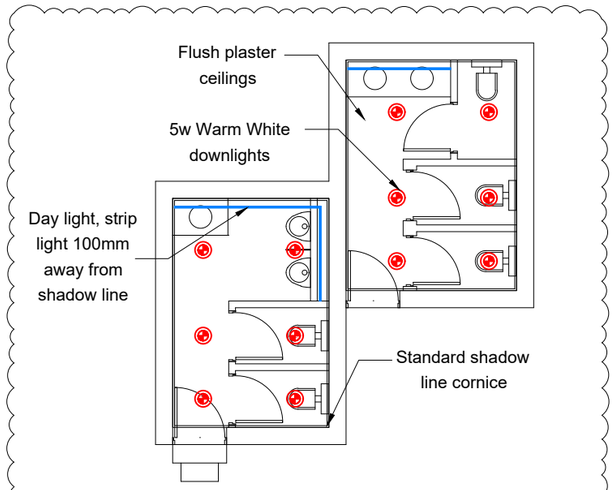

DELL Ceiling & Lights
Scale 1:100

FOR INFORMATION

TECHI Engineers PTY LTD
PLOT 8
DANN ROAD
KEMPTON PARK AH,1619
Cell: +27 83 480 1305
Tell: +27 11 452 5114 :
E-mail: technical@techi.co.za

Drawing No. 2519-A-07

Pr. Arch. Number Approved 20958

Date 2025.10.24

REVISIONS			
REV No.	DESCRIPTION	DATE	APPROVED
A	ISSUED FOR INFORMATION	2025.09.18	
B	CEILING & LIGHTS LAYOUT ADDED	2025.10.24	

REFERENCE DRAWINGS	
DRG No.	DESCRIPTION

CLIENT APPROVAL			
NAME	DESIGNATION	SIGN	DATE

Client: SANBI Biodiversity for Life
South African National Biodiversity Institute

Signature:

Date:

PROJECT DESCRIPTION
UPGRADES TO VARIOUS ABLUTION FACILITIES AT THE KIRSTENBOSCH NATIONAL BOTANICAL GARDEN

TITLE
DELL TOILETS-GROUND FLOOR PLAN & DETAILS

A3

DRAWN:	DATE:	CHECKED:	DATE:	APPROVED:	DATE:	SCALE:	SECTION:	DRG.No:	REV:
A.A	2025.10.24	A.A	2025.10.24	A.A	2025.10.24	AS SHOWN	DELL	2519-A-07	B