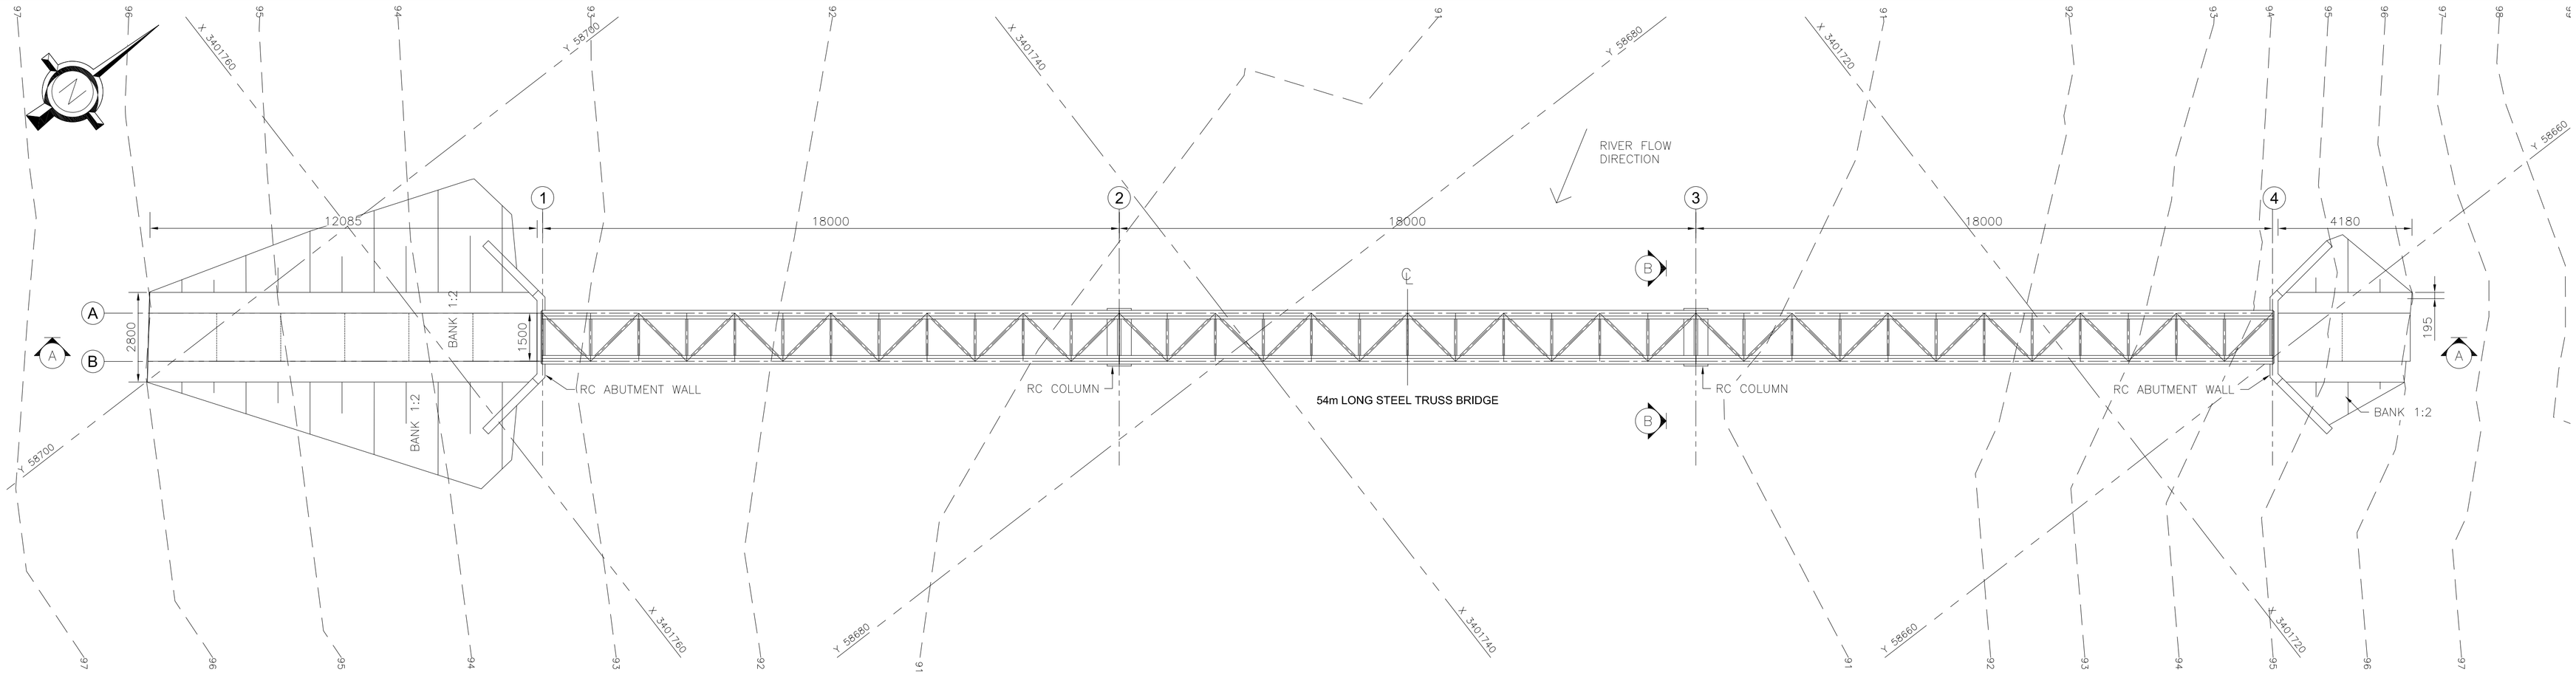

SITE PLAN

SCALE 1:100

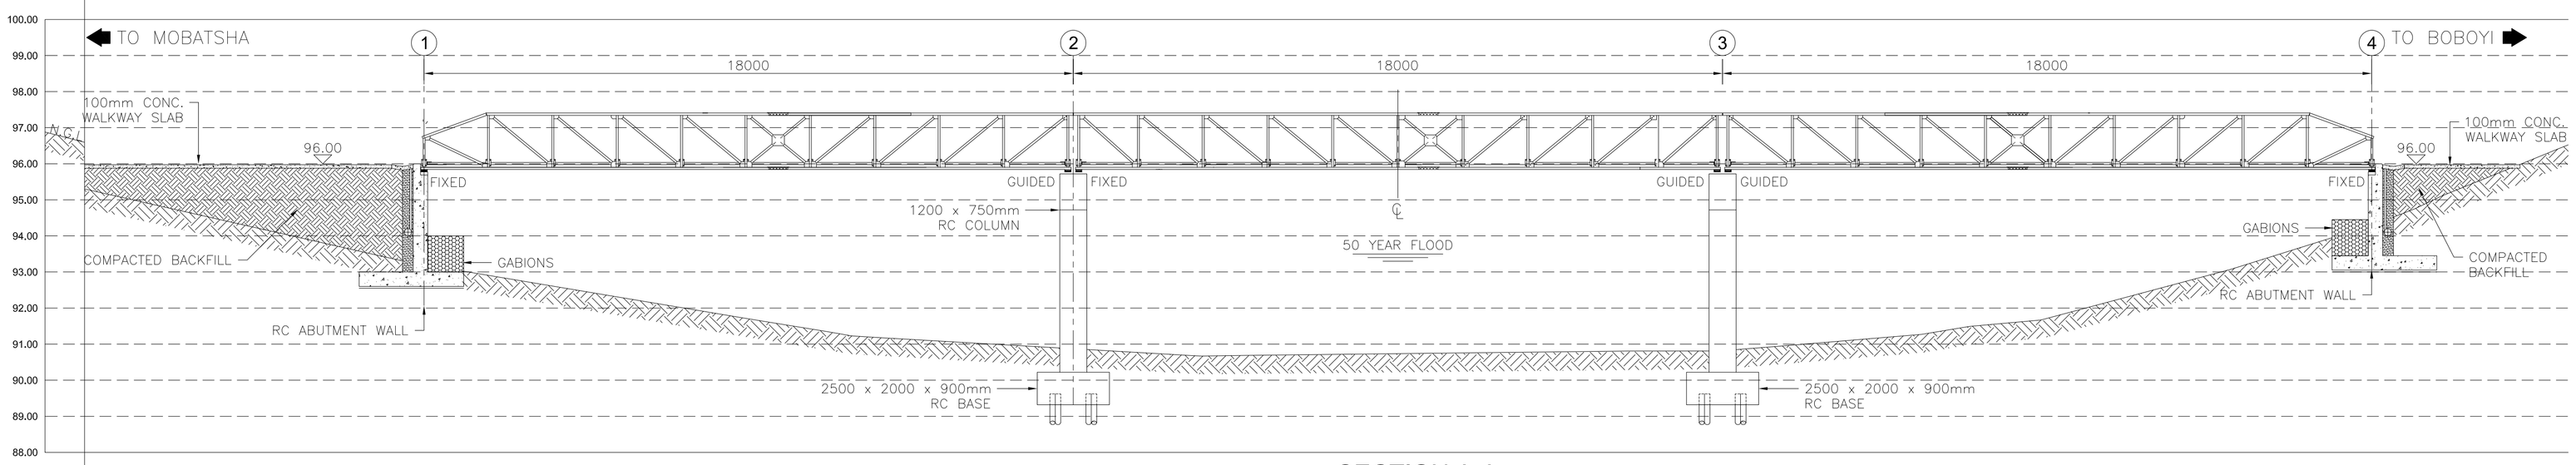

SECTION A-A

SCALE 1:100

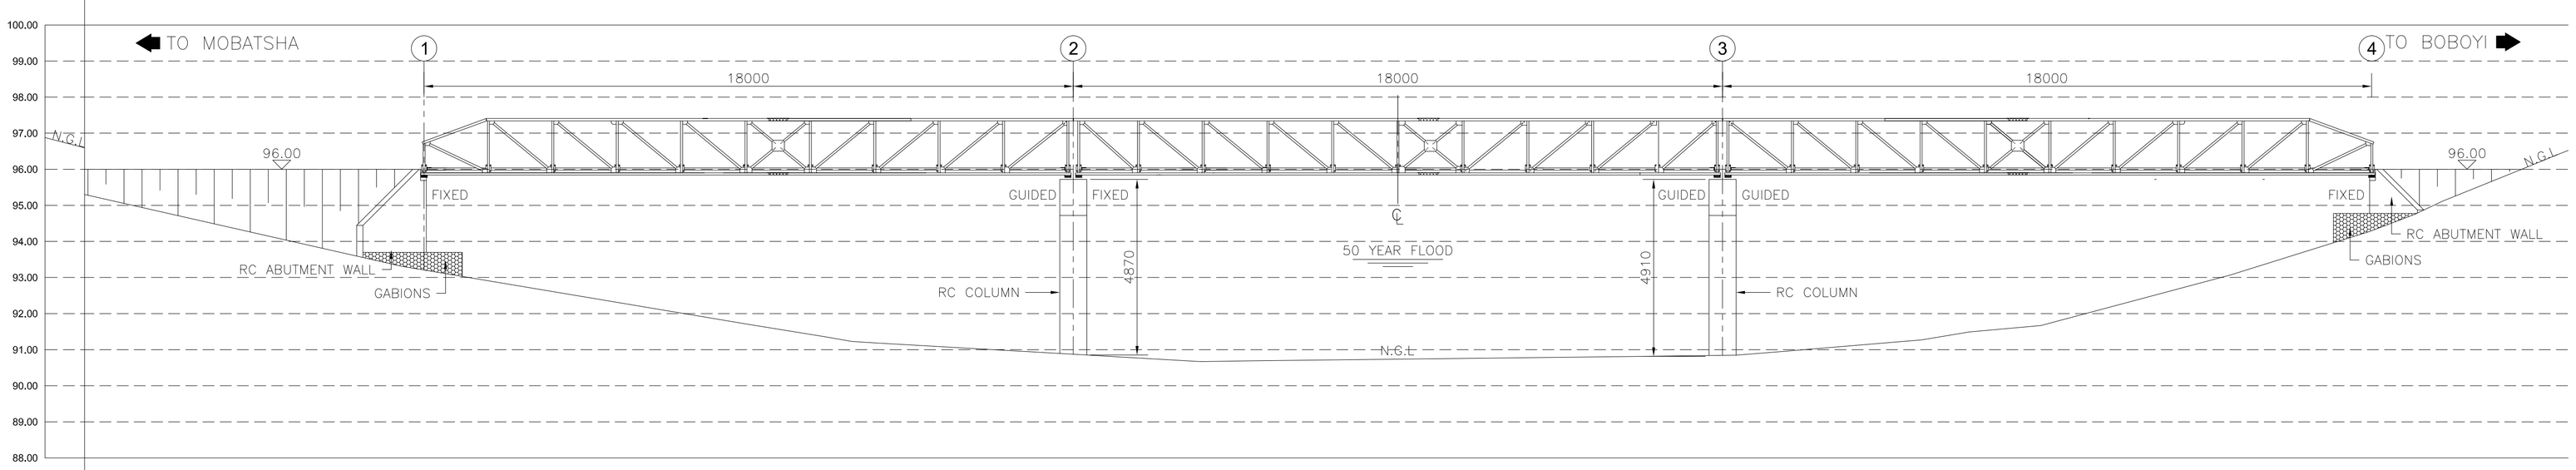

ELEVATION

SCALE 1:100

REV	DESCRIPTION	DATE	DRAWN BY
00	ISSUED FOR TENDER	13-10-2022	M.S

CLIENT :

RAY NKONYENI Municipality

P.O. BOX 5
PORT SHEPSTONE
4240
TEL: 039 688 2000
FAX: 039 682 0327

SPK ENGINEERS engineering consulting

P. O. BOX 2089
EMPANGENI, 3880
TEL: (035) 789 7161
FAX: (035) 789 4970
EMAIL: admin@spkengineers.co.za

PROJECT:

DIKWE PEDESTRIAN BRIDGE

DRAWING TITLE:

GENERAL ARRANGEMENT

DESIGNED BY	F.P	DATE:	
APPROVED BY	R.S.M	25-10-2018	
DISCIPLINE: CIVIL	SCALE: AS SHOWN	PAPER SIZE: A1	
PROJECT No: SPK107	DRAWING No: CE-DI-RNM-107-001	REV: 00	

PROJECT STATUS			
INFORMATION	TENDER	CONSTRUCTION	AS BUILT
	X		

THIS DRAWING SHOULD BE READ IN CONJUNCTION WITH THE SPECIFICATION DOCUMENT