
A2. LANE AREA SCHEMATIC LAYOUT


ERMELO TOLL PLAZA
MAINLINE

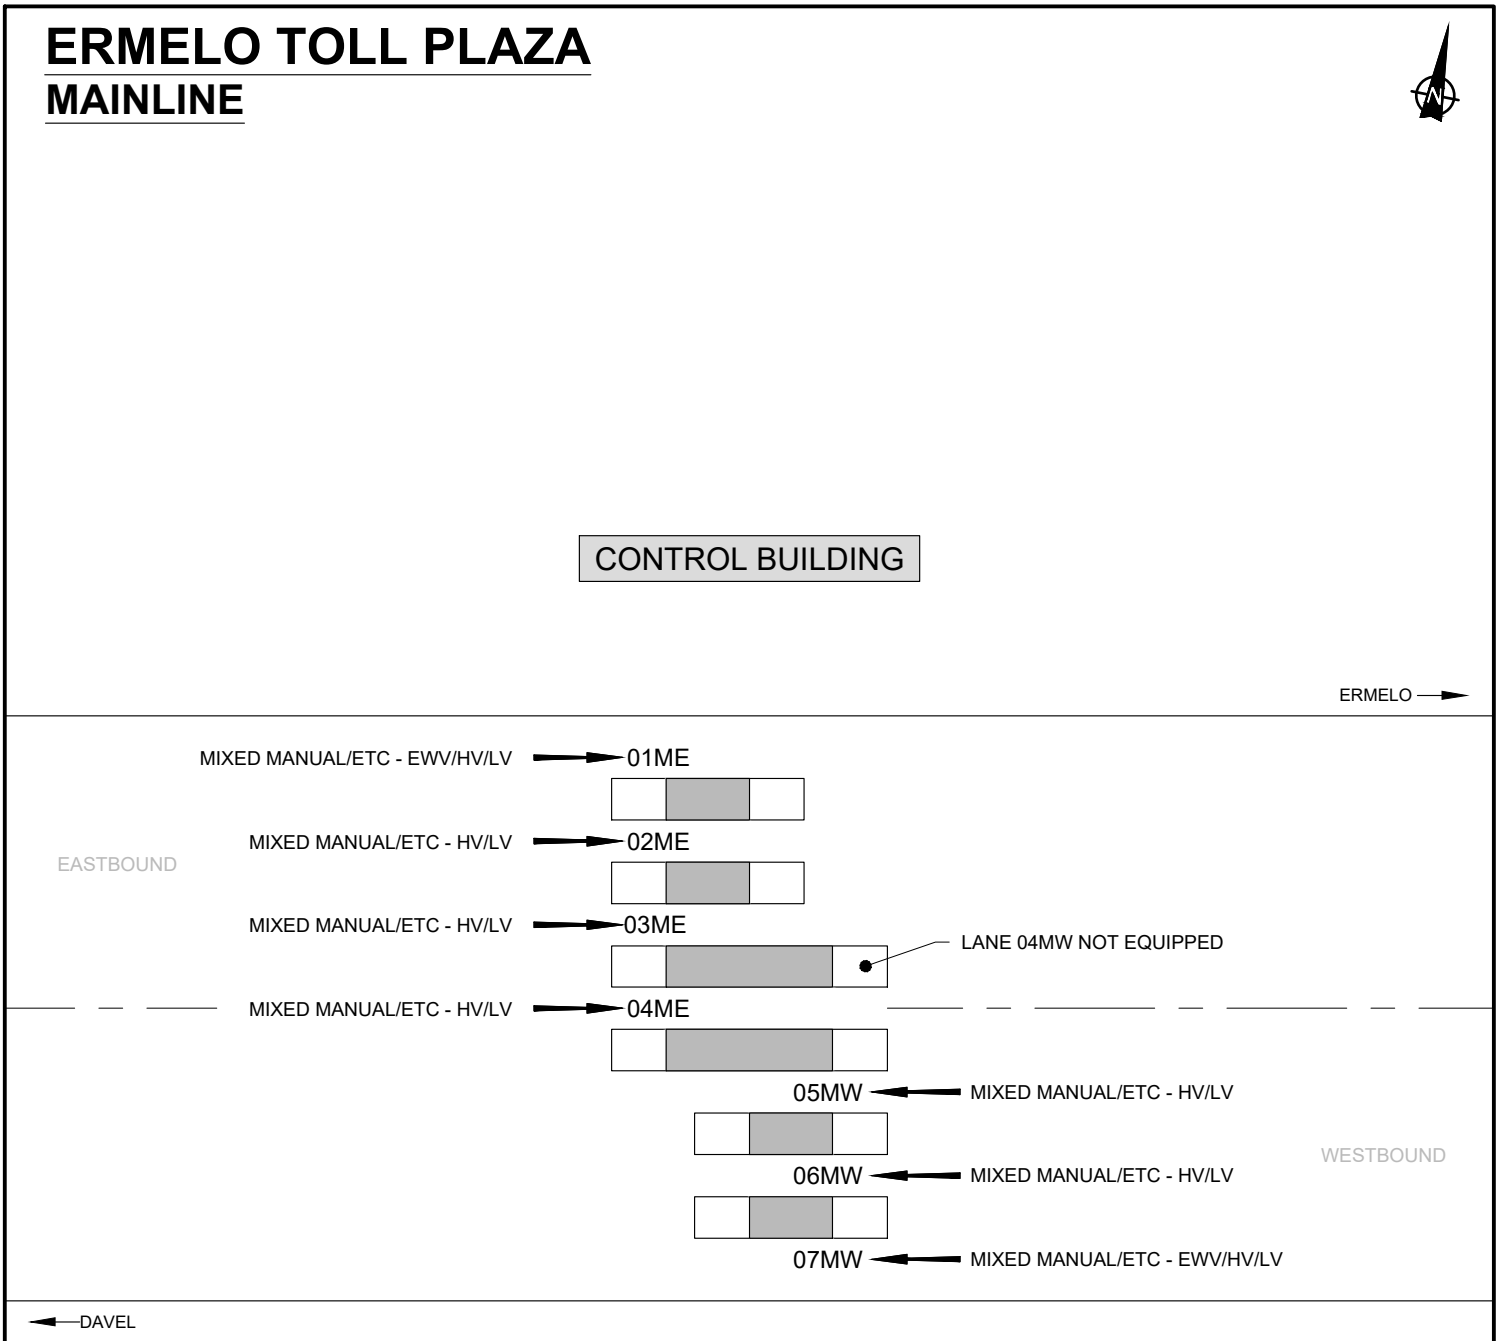

LEGEND:

EWV	EXTRA WIDE VEHICLES
LV	LIGHT VEHICLES
HV	HEAVY VEHICLES
	SINGLE BOOTH
	DOUBLE BOOTH

TRICHARDS TOLL PLAZA
MAINLINE

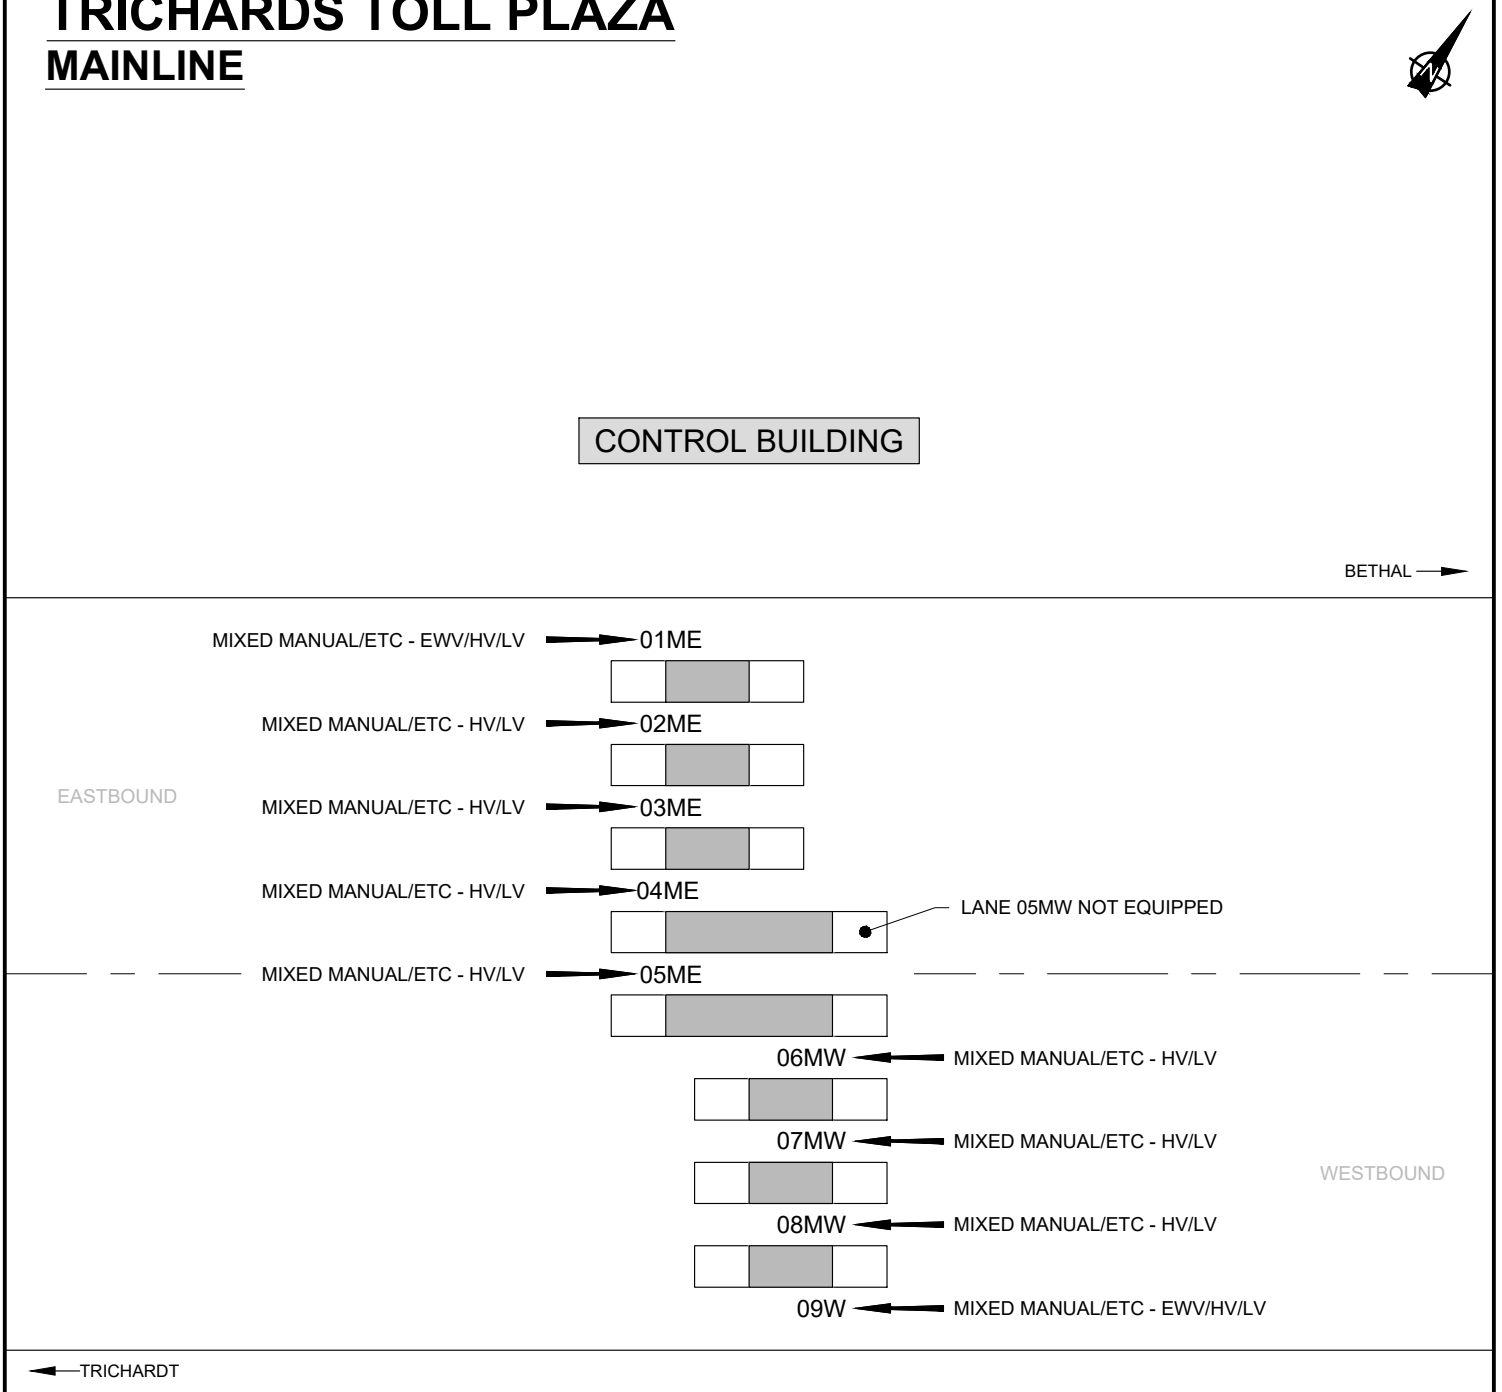


LEGEND:

EWV	EXTRA WIDE VEHICLES
LV	LIGHT VEHICLES
HV	HEAVY VEHICLES
	SINGLE BOOTH
	DOUBLE BOOTH

LEANDRA TOLL PLAZA
MAINLINE

CONTROL BUILDING

BETHAL →

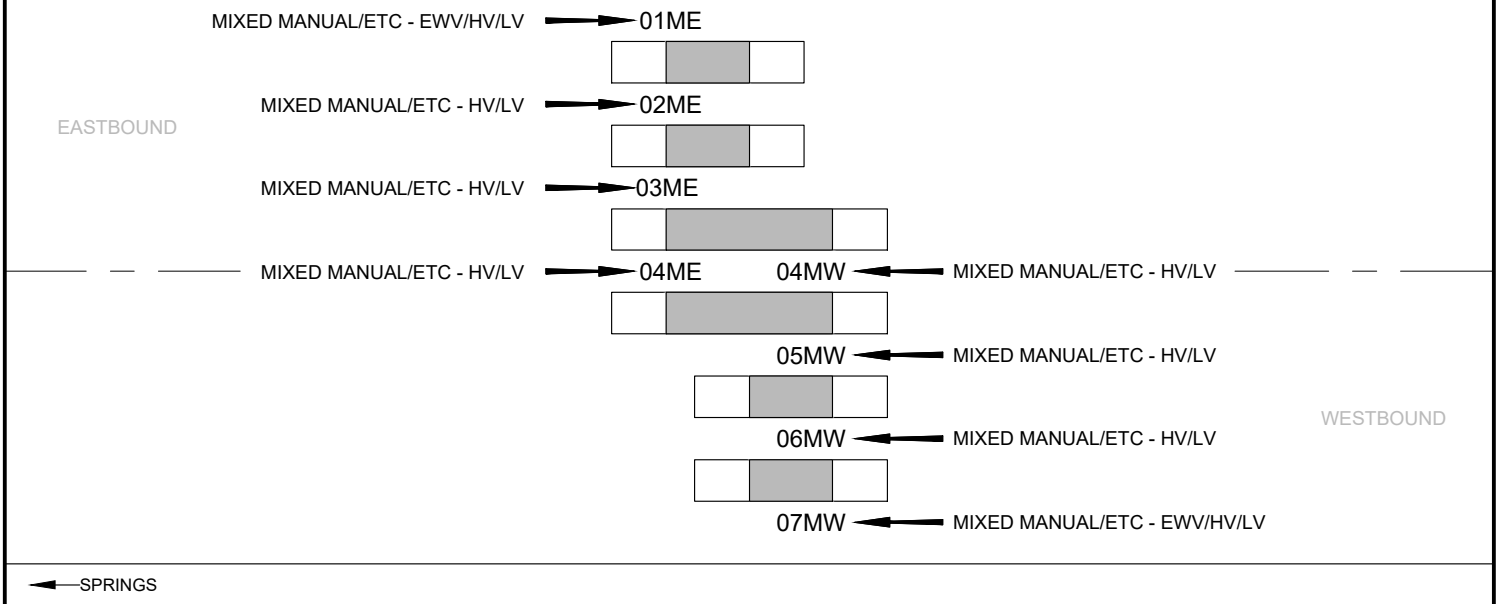

←SPRINGS

LEGEND:

EWV	EXTRA WIDE VEHICLES
LV	LIGHT VEHICLES
HV	HEAVY VEHICLES
	SINGLE BOOTH
	DOUBLE BOOTH

LEANDRA TOLL PLAZA
RAMPS A&D

ERMELO →

MIXED MANUAL/ETC - EWV/HV/LV → 02RE



EASTBOUND

MIXED MANUAL/ETC - HV/LV → 01RE





01RW ← MIXED MANUAL/ETC - HV/LV



WESTBOUND


02RW ← MIXED MANUAL/ETC - EWV/HV/LV

← SPRINGS

LEGEND:

EWV	EXTRA WIDE VEHICLES
LV	LIGHT VEHICLES
HV	HEAVY VEHICLES
	SINGLE BOOTH
	DOUBLE BOOTH


DALPARK TOLL PLAZA
MAINLINE

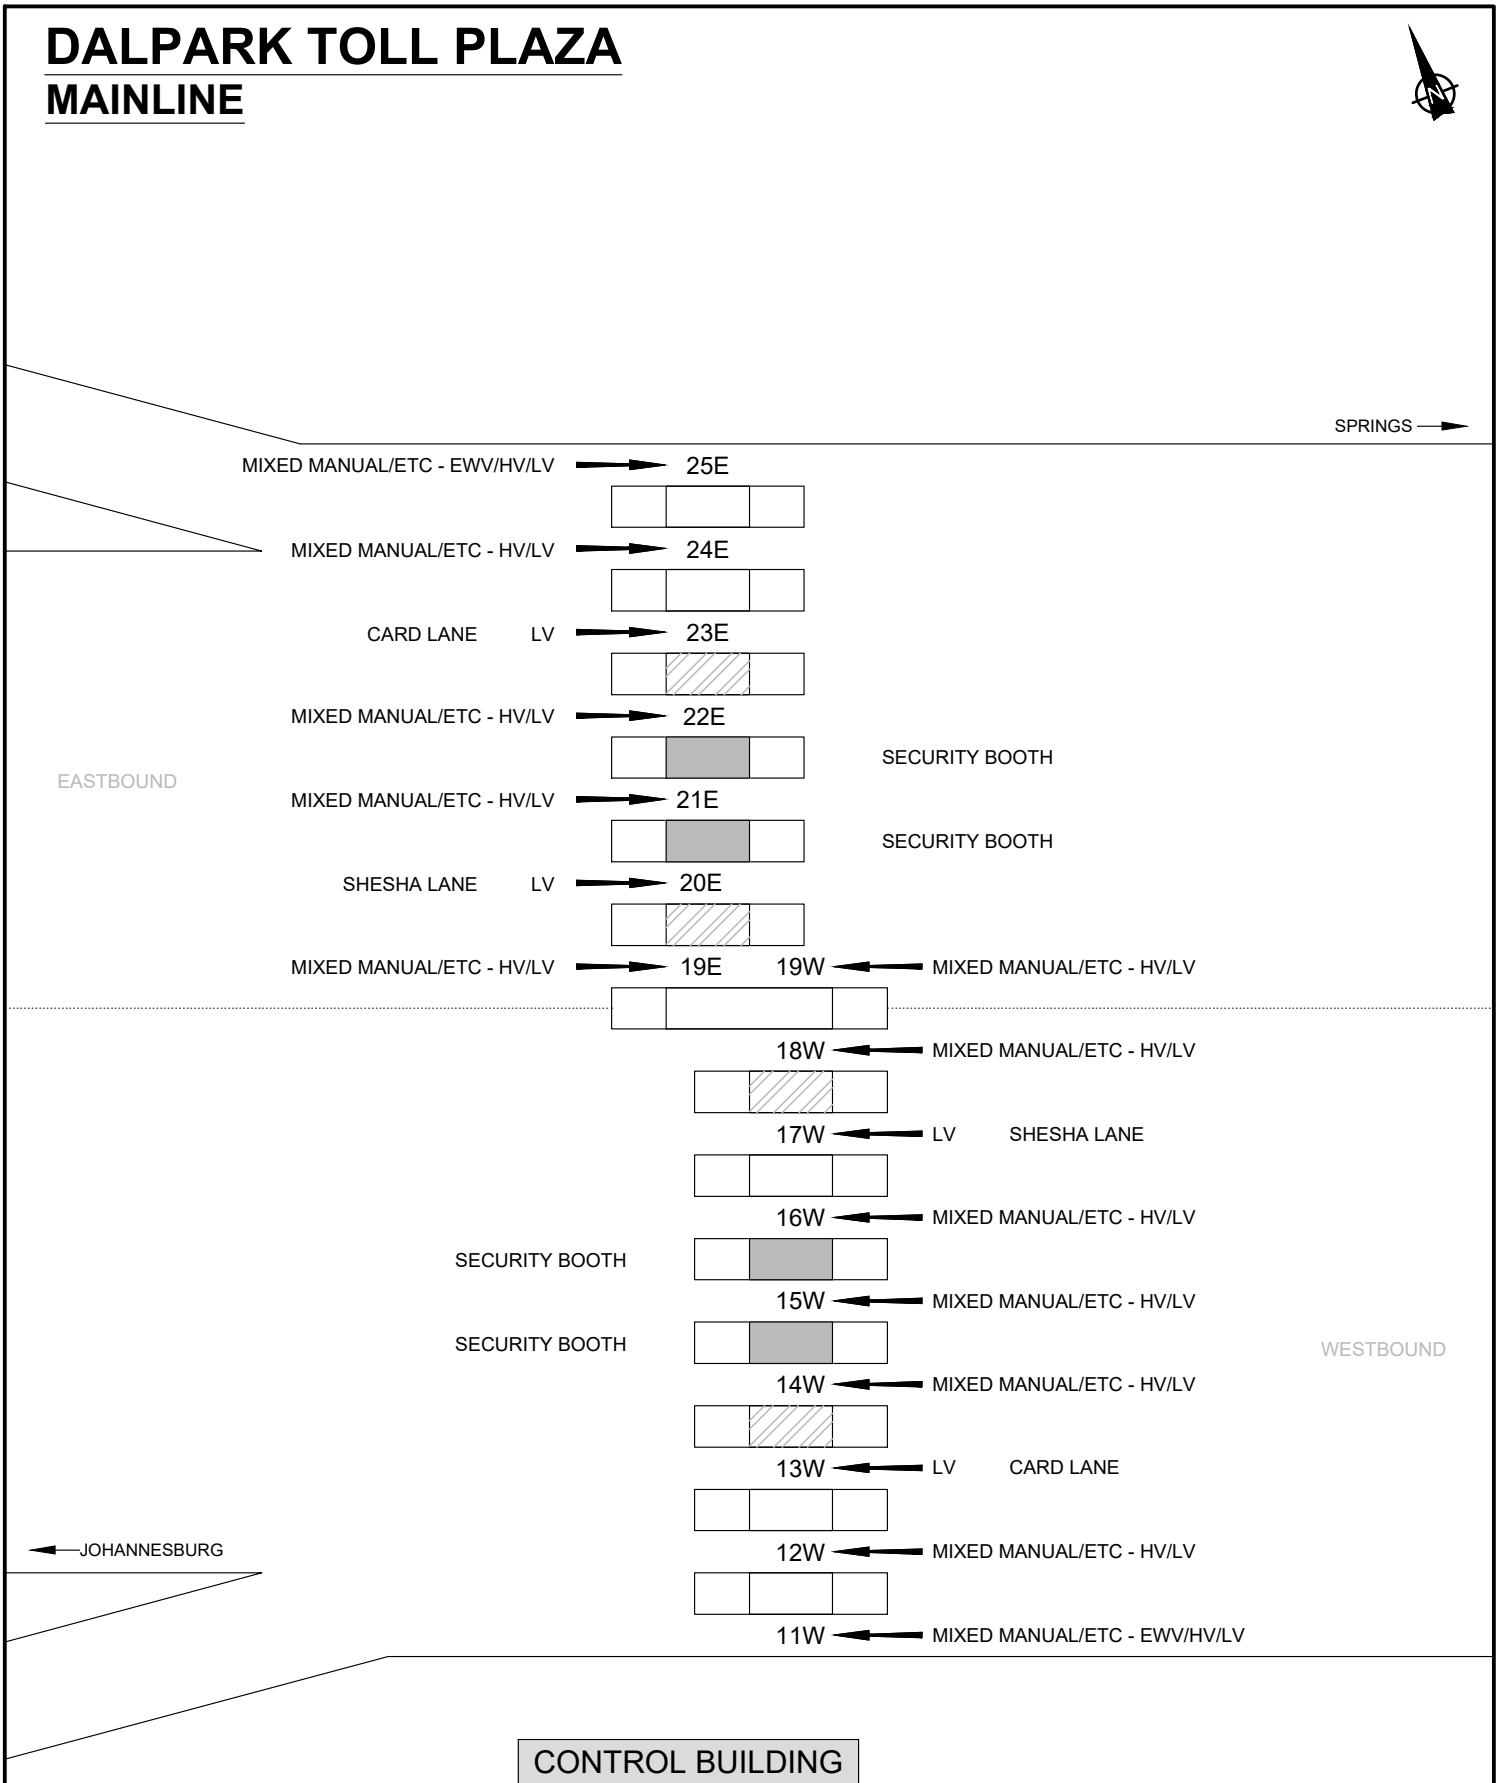

LEGEND:

EWV	EXTRA WIDE VEHICLES
LV	LIGHT VEHICLES
HV	HEAVY VEHICLES
	SECURITY BOOTH
	STAINLESS STEEL BOOTH
	SHESHA & CARD LANES

DENNE ROAD TOLL PLAZA

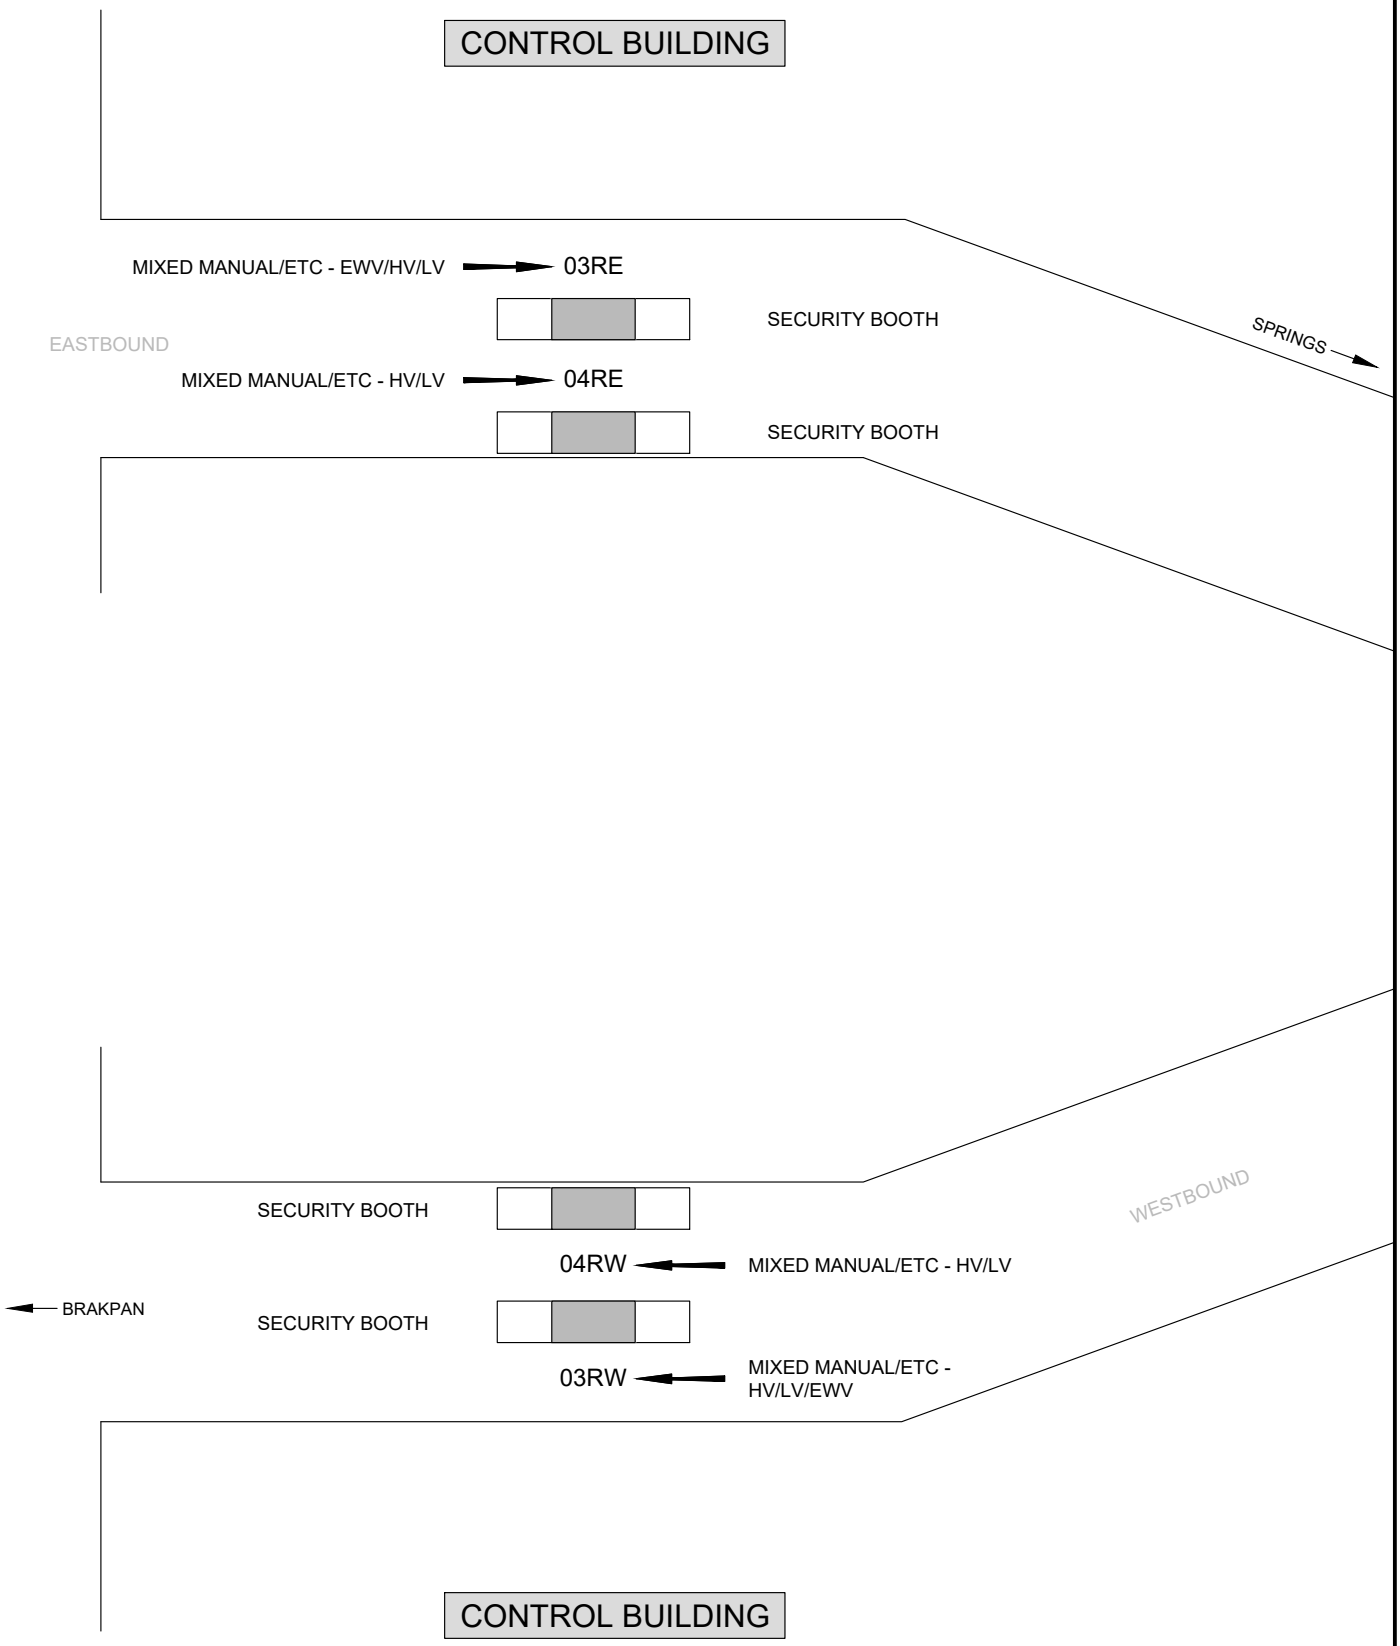

LEGEND:

EWV	EXTRA WIDE VEHICLES
LV	LIGHT VEHICLES
HV	HEAVY VEHICLES
	SINGLE SECURITY BOOTH

N17: DENNE TOLL PLAZA

LANE CONFIGURATION

GOSFORTH TOLL PLAZA
MAINLINE & EASTERN RAMPS

CONTROL BUILDING

SPRINGS

EASTBOUND EASTERN RAMP

MIXED MANUAL/ETC - EWV/HV/LV — 08E
MIXED MANUAL/ETC - LV/HV — 09E — SECURITY BOOTH
MIXED MANUAL/ETC - LV/HV — 10E — SECURITY BOOTH
CARD LANE — LV — 11E
SHESHA LANE — LV/HV — 12E

EASTBOUND MAINLINE

MIXED MANUAL/ETC - LV/HV — 13E
MIXED MANUAL/ETC - LV/HV — 14E — SECURITY BOOTH
MIXED MANUAL/ETC - LV/HV — 15E — SECURITY BOOTH
MIXED MANUAL/ETC - LV/HV — 16E
SHESHA LANE — LV/HV — 17E

TO JOHANNESBURG MAINLINE

18W — SHESHA LANE — LV/HV
19W — MIXED MANUAL / ETC - LV/HV
SECURITY BOOTH
20W — MIXED MANUAL / ETC - LV/HV
SECURITY BOOTH
21W — MIXED MANUAL / ETC - LV/HV
22W — MIXED MANUAL / ETC - LV/HV
23W — MIXED MANUAL / ETC - LV/HV

WESTBOUND

24W — MIXED MANUAL / ETC - LV/HV
25W — SHESHA LANE — LV/HV

TO N3 EASTERN RAMP

26W — CARD LANE — LV
SECURITY BOOTH
27W — MIXED MANUAL / ETC - LV/HV
SECURITY BOOTH
28W — MIXED MANUAL / ETC - LV/HV
29W — MIXED MANUAL / ETC - EWV/LV/HV

JOHANNESBURG

LEGEND:

EWV	EXTRA WIDE VEHICLES
LV	LIGHT VEHICLES
HV	HEAVY VEHICLES
	SECURITY BOOTH
	STAINLESS STEEL BOOTH
	SHESHA & CARD LANES

N17: GOSFORTH TOLL PLAZA — LANE CONFIGURATION

GOSFORTH WEST TOLL PLAZA

WESTERN RAMPS



TUNNEL ENTRANCE

N3 →

MIXED MANUAL/ETC - EWV/HV/LV → 83RE

MIXED MANUAL/ETC - LV/HV → 82RE

EASTBOUND

MIXED MANUAL/ETC - LV/HV → 81RE

TUNNEL ENTRANCE

TUNNEL ENTRANCE

71RW ← MIXED MANUAL/ETC - LV/HV

72RW ← MIXED MANUAL/ETC - LV/HV

WESTBOUND

73RW ← MIXED MANUAL/ETC - LV/HV

74RW ← MIXED MANUAL/ETC - EWV/LV/HV

← JOHANNESBURG

TUNNEL ENTRANCE

LEGEND:

EWV	EXTRA WIDE VEHICLES
LV	LIGHT VEHICLES
HV	HEAVY VEHICLES
	SINGLE BOOTH
	MAXI BOOTH

N17: GOSFORTH WEST TOLL PLAZA LANE CONFIGURATION