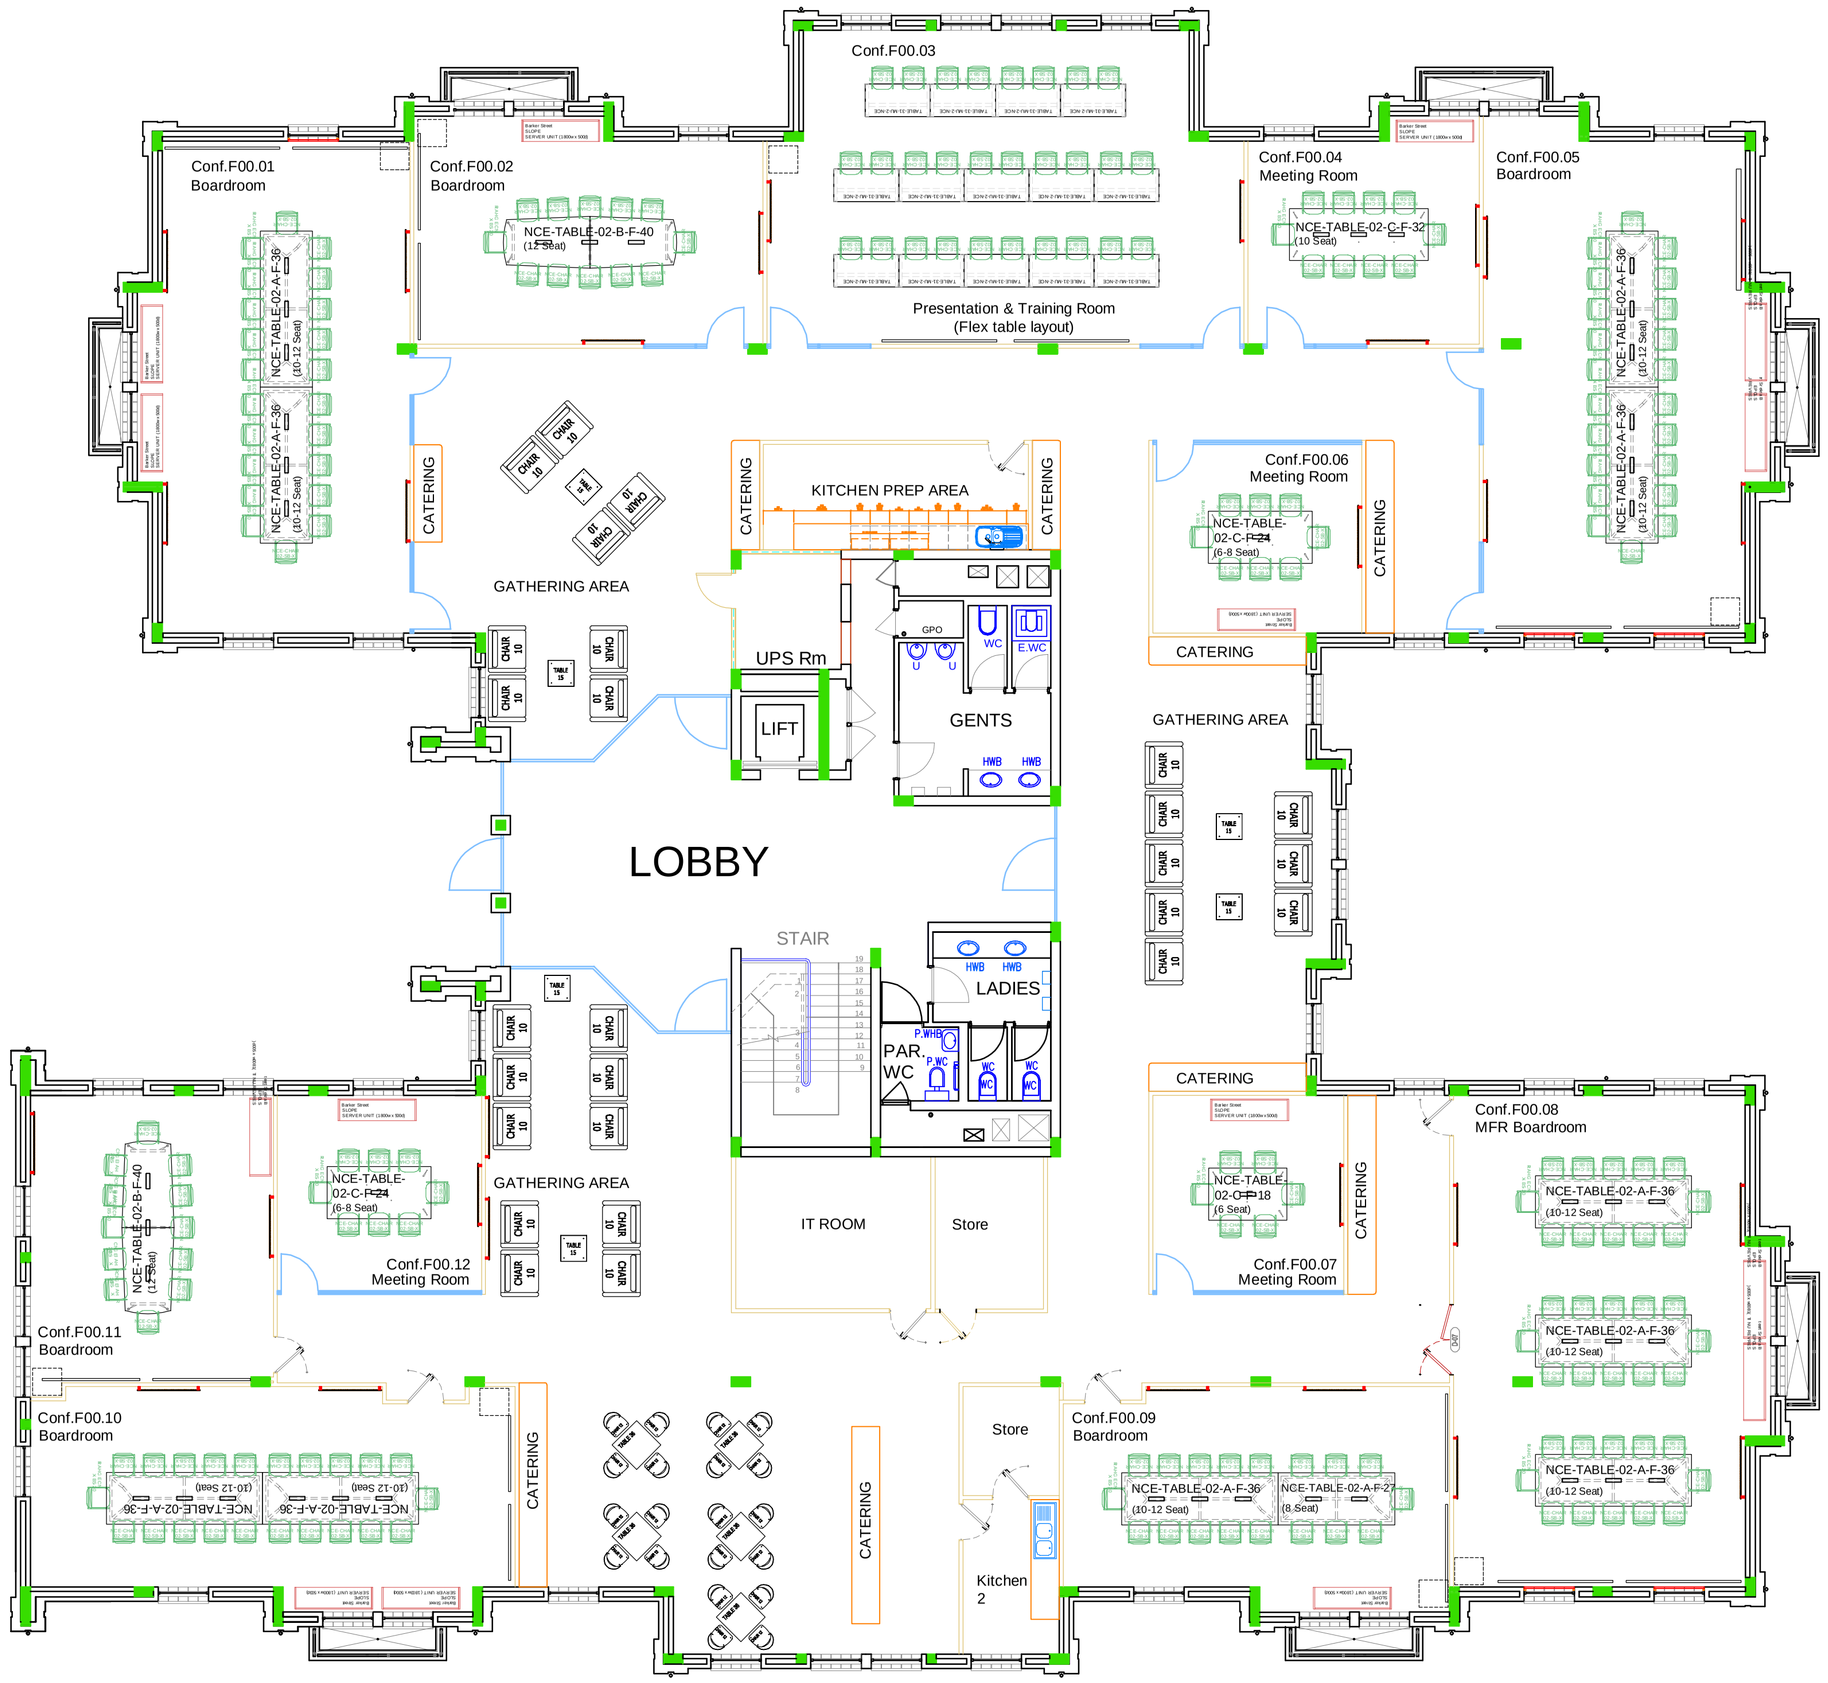


# HO Consolidation

## Lehae La SARS - BLOCK F-00

## Conferencing Centre

Scale 1:100 (A1)

Furniture Plan: SARS

Furniture Standards

AGILE FURNITURE SPECIFICATIONS

SARS PHYSICAL FACILITIES SPACE PLANNING

### SERVER UNIT - TYPE A
### Code: NCE-CPD-03-SERVER-A-F

Created: 22-08-2022
Last Revised: 21-05-2024

1,8m wide Slope Server Unit - Type A

Image: NCE-CPD-03-SERVER-A-2

**FINISHES**

Case: Wood effect Melawood.
Forbo: Linoleum to selected spec.
Legs: Stainless Steel brushed.

Corner (Waterfall) - Specialised Extruded aluminium corner profile.

**COLOUR FINISH**
Replace **F** with number code.
Forbo Furniture Linoleum: satin matt surface with warm and fine texture finish.

1 - Vapour 4177 NCE-CPD-03-SERVER-A-**1**
2 - Pewter 4155 NCE-CPD-03-SERVER-A-**2**
3 - Smokey Blue 4179 NCE-CPD-03-SERVER-A-**3**
4 - Midnight Blue 4181 NCE-CPD-03-SERVER-A-**4**
5 - Orange Blast 4186 NCE-CPD-03-SERVER-A-**5**
6 - Pistachio 4183 NCE-CPD-03-SERVER-A-**6**

**CAD Furniture Symbol:**
Barker Street NCE-CPD-03-SERVER-A-F SERVER UNIT (1800w x 500d)

**CODE Description**
NCE CPD 03 SERVER A F
FUNCTION: NCE workspaces
CUPBOARD:
CATALOGUE NO:
FUNCTION:
TYPE:
FORBO FINISH:

**Barcode:**
SARS to apply barcodes - Not Vendor.

**TECHNICAL INFORMATION**

**Dimensions:** 1800 wide x 500mm deep. Height to match boardroom Table.
**Product:** Matching or exceeding equal to Barker Steel Slope Server unit. All specifications to match product without exception.
**Colours:** Encasement (bottom, top, sides & back) finished in Melewood wood grain. Drawer Fronts in selected Forbo Linoleum.
**Bend Profile:** Bend profile from extruded aluminium profile.
**Local Content:** Steel: 100% Local Content. Board: 100% local content.
**Supplier:** Plasticoat sticker fixed out of sight, stating: Supplier, physical address and contact details. All units to carry a minimum 5 year warranty under normal office environement conditions. The specifications as contained in this document are the minimum SARS requirements. Manufacturer to take accountability to supply high performance, aesthetically elegant product.

Furniture Standards

AGILE FURNITURE SPECIFICATIONS

SARS PHYSICAL FACILITIES SPACE PLANNING

### SERVER UNIT - TYPE B
### Code: NCE-CPD-03-SERVER-B-F

Last Revised: 22-08-2022

1,8m wide Conflex Server Unit - Type B

**FINISHES**

Case: Furniture Linoleum
Fronts: Wood effect Melawood.
Legs: Polished Aluminium.

Corner (Waterfall) - Specialised Extruded aluminium corner profile.

**COLOUR FINISH**
Replace **F** with number code.
Forbo Furniture Linoleum: satin matt surface with warm and fine texture finish.

1 - Vapour 4177 NCE-CPD-03-SERVER-B-**1**
2 - Pewter 4155 NCE-CPD-03-SERVER-B-**2**
3 - Smokey Blue 4179 NCE-CPD-03-SERVER-B-**3**
4 - Midnight Blue 4181 NCE-CPD-03-SERVER-B-**4**
5 - Orange Blast 4186 NCE-CPD-03-SERVER-B-**5**
6 - Pistachio 4183 NCE-CPD-03-SERVER-B-**6**

**CAD Furniture Symbol:**
Barker Street NCE-CPD-03-SERVER-B-F SERVER UNIT (1800w x 500d)

**CODE Description**
NCE CPD 03 SERVER B F
FUNCTION: NCE workspaces
CUPBOARD:
CATALOGUE NO:
FUNCTION:
TYPE:
Forbo Finish:

**Barcode:**
SARS to apply barcodes - Not Vendor.

**TECHNICAL INFORMATION**

**Dimensions:** 1800 wide x 500mm deep. Height to match Conflex boardroom Table.
**Product:** Matching or exceeding equal to Barker Street Conflex Server unit. All specifications to match product without exception.
**Colours:** Encasement (bottom, top, sides & back) finished in Forbo Linoleum. Drawer Fronts to match Conflex table negative chamfer edge finish.
**Bend Profile:** Bend profile from extruded aluminium profile.
**Local Content:** Steel: 100% Local Content. Board: 100% local content.
**Supplier:** Plasticoat sticker fixed out of sight, stating: Supplier, physical address and contact details. All units to carry a minimum 5 year warranty under normal boardroom environement conditions. The specifications as contained in this document are the minimum SARS requirements. Manufacturer to take accountability to supply high performance, aesthetically elegant product.

Furniture Standards

AGILE FURNITURE SPECIFICATIONS

SARS PHYSICAL FACILITIES SPACE PLANNING

### BOARDROOM - TYPE A
### Code: NCE-TABLE-02-A-F-S

Created: 28-09-2022
Last Revised: 21-05-2024

Boardroom Table Style A - Varied Lengths x 1.2m.

Image: 2,7m in Vapour

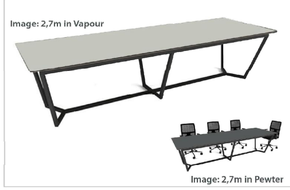

Image: 2.7m in Pewter

**FINISHES**

TOPS - Linoleum
BEAM - Powder coated Ferro Charcoal Grain.
Height - Standard boardroom table height.

**POWERSETS**
All tables to be supplied with:

D-4 Blade Evo Graphite:
NB: All inserts in black.

- 1x 3 Pin black
- 2x Compact 2 Pin SA
- 1x USB C PD & 1x USB A QC.
- 1x HDMI
- 1x Data Pass Through

**Size:** Replace **S** with size code

| | | |
|---|---|---|
| 3,6m x 1,2m 12 Seater | 4x Evo | NCE-TABLE-02-A-F-**36** |
| 3,2m x 1,2m 10 Seater | 3x Evo | NCE-TABLE-02-A-F-**32** |
| 2,7m x 1,2m 8 Seater | 2x Evo | NCE-TABLE-02-A-F-**27** |
| 2,4m x 1,2m 6-8 Seater | 1x Evo | NCE-TABLE-02-A-F-**24** |
| 1,8m x 1,2m 6 Seater | 1x Evo | NCE-TABLE-02-A-F-**18** |

**CODE Description**
NCE-TABLE-02-A-F-S
FUNCTION: NCE workspaces
TYPE:
Cantilever No:
Style:
Finish:
Size:

**TOPS** Replace **F** with finish code
Forbo Furniture Linoleum: satin matt surface with warm and fine texture finish.

1 - Vapour 4177 NCE-TABLE-02-A-**1**-S
2 - Pewter 4155 NCE-TABLE-02-A-**2**-S
3 - Charcoal 4166 NCE-TABLE-02-A-**3**-S

**Barcode:**
SARS to apply barcodes - not Vendor.

**TECHNICAL INFORMATION**

**Product:** Matching or exceeding equal to Barker Street - Stodge - www.barkerstreet.co.za/product/stodge-boardroom-table.
**Dimensions:** 5 Sizes available. All widths 1,2m wide. Lengths 3,6m, 3,2m, 2,7m, 2,4m, 1,8m.
**Top:** Furniture Linoleum finish available in 3 colour choices. Wood effect square edge. Floating top offset off frame.
**Frame:** Powder coated Ferro Charcoal Grain steel legs and beams. Adjustable levelling feet for uneven floors. Tapered leg and beam system frame.
**Power Set:** Design 4 (D-4) Blade Evo in Graphite finish. Components as specified in black. Top CNC cut for perfect fitment of Blade unit. Quantities vary per table size - See size cocn table. Positions to be verified before cutting (supplied and fitted by Furniture manufacturer).
**Local Content:** Steel 100% Local Content. Board 100% Local content.
**Supplier:** Plasticoat sticker fixed out of sight, stating: Supplier, physical address and contact details.
**Warranty:** All units to carry a minimum 10 year warranty under normal boardroom environment conditions. The specifications as contained in this document are the minimum SARS requirements. Barker Street manufacturing specifications take preference and may not be altered by supplier without engagement with SARS prior to quotation.

Furniture Standards

AGILE FURNITURE SPECIFICATIONS

SARS PHYSICAL FACILITIES SPACE PLANNING

### BOARDROOM - TYPE B
### Code: NCE-TABLE-02-B-F-S

Created: 15-05-2024
Last Revised: 21-05-2024

Boardroom Table Style B - Varied Lengths x 1.2m.
Image: 2,4m in Pewter

Negative Chamfer — Modular Expansion

**FINISHES**

TOPS - 22mm. Linoleum
BEAM - Powder coated Ferro Charcoal Grain.
Height - Standard boardroom table height.

**POWERSETS**
All tables to be supplied with:

D-4 Blade Evo Titanium:
NB: All inserts in black.

- 1x 3 Pin black
- 2x Compact 2 Pin SA
- 1x USB C PD & 1x USB A QC.
- 1x HDMI
- 1x Data Pass Through

**Size:** Replace **S** with size code

| | | |
|---|---|---|
| 4m x 1,2m 12 Seater | 3x Evo | NCE-TABLE-02-B-F-**40** |
| 3,2m x 1,2m 10 Seater | 3x Evo | NCE-TABLE-02-B-F-**32** |
| 2,4m x 1,2m 8 Seater | 2x Evo | NCE-TABLE-02-B-F-**24** |
| 1,8m x 1,2m 6 Seater | 1x Evo | NCE-TABLE-02-B-F-**18** |
| 1,2m Ø 4 Seater | | NCE-TABLE-02-B-F-**12R** |

**CODE Description**
NCE TABLE 02 B F S
FUNCTION: NCE workspaces
TYPE:
Cantilever No:
Style:
Top Finish:
Size:

**TOPS** Replace **F** with finish code
Forbo Furniture Linoleum: satin matt surface with warm and fine texture finish.

1 - Vapour 4177 NCE-TABLE-02-**B**-1-S
2 - Pewter 4155 NCE-TABLE-02-**B**-2-S
3 - Charcoal 4166 NCE-TABLE-02-**B**-3-S

**Barcode:**
SARS to apply barcodes - not Vendor.

**TECHNICAL INFORMATION**

**Product:** Matching or exceeding equal to Barker Street - Conflex - www.barkerstreet.co.za/product/conflex-boardroom-table.
**Dimensions:** 5 Sizes available. All widths 1,2m wide (Tapered and curved ends): 4m, 3,2m, 2,4m, 1,8m, 1200 round.
**Top:** Furniture Linoleum finish available in 3 colour choices. Wood effect negative chamfer edge. Floating top offset off frame.
**Frame:** Ferro Charcoal Grain Powder coated. Adjustable levelling feet for uneven floors. Fully tapered leg system.
**Power Set:** Design 4 (D-4) Blade Evo in Titanium finish. Components as specified in black. Top CNC cut for perfect fitment of Blade unit. Quantities vary per table size - See size cocn table. Positions to be verified before cutting. Must be supplied and fitted by Furniture manufacturer.
**Local Content:** Steel 100% Local Content. Board 100% Local content.
**Supplier:** Plasticoat sticker fixed out of sight, stating: Supplier, physical address and contact details.
**Warranty:** All units to carry a minimum 10 year warranty under normal boardroom environment conditions. The specifications as contained in this document are the minimum SARS requirements. Barker Street manufacturing specifications take preference and may not be altered by supplier without engagement with SARS prior to quotation.

Building Norms & Standards

FURNITURE (NCE) SPECIFICATIONS

SARS

### TABLE: Pivot Stacking Table
### Code: TABLE-31-MU-2

Last Revised: 12-05-2022

1500 x 750 Pivot Stacking Table

Image: Pivot Table - "Buy-Out" item.

**FINISH** White HPL

**BUY-OUT ITEM:**
Note: TABLE-31-MU-2 is a buy-out item.

**SUPPLIER:**
TABLE TOPS FURNITURE.

**WEB SITE:**
http://tabletopsfurniture.co.za/store/product/pivot-table/

**PRODUCT:**

- Pivot Table
- White HPL 1500x750
- No vanity screen. SARS vendor is to manufacture vanity to SARS standards ensuring compatibility with OEM clip system.
- OEM Cable Management System MUST be supplied.
- Black leg colour to be ordered (not white).
- Chromed Leg and Castor.

**CAD Furniture Symbol:**
TABLE-31

**CODE Description**
TABLE 31 MU 2
CATEGORY
CATALOG NO
TYPE
SEATER

**Barcode:**
SARS to apply barcode - Not Vendor.

**TABLE TOPS FURNITURE - PIVOT TABLE**

**Dimensions:** 1500 wide x 750 deep.
**Tabletop:** White HPL with matching 2mm PVC edging.
**Reticulation:** Cable Management clips as supplied by Table Top Furniture - see pic above.
**Vanity Screen:** SARS vendor is to manufacture and supply SARS spec vanity screen to suit clip and fastening system of Pivot Table buy-out product. Sizes to strictly match Table Tops Furniture defaut Vanity screen size and connection types.
**Table Legs:** As per Buy-Out item, too image supplied above - black leg colour to be ordered, not white.
**Supplier:** Plasticoat sticker fixed out of sight, stating: Supplier, physical address and contact details.
**Warranty & Design:** All units to carry a minimum 5 year warranty under normal office environement conditions. The specifications as contained in this document are the minimum SARS requirements. Vendor to take design responsibility & ensure correct specifications.

Furniture Standards

AGILE FURNITURE SPECIFICATIONS

SARS PHYSICAL FACILITIES SPACE PLANNING

### BOARDROOM - TYPE C
### Code: NCE-TABLE-02-C-F-S

Created: 16-05-2024
Last Revised: 21-05-2024

Boardroom Table Style C - Varied Lengths x 1.2m.
Image: 2,4m in Vapour

**FINISHES**

TOPS - Linoleum
BEAM - Powder coated & Polished Alu.
Height - Standard boardroom table height.

**POWERSETS**
All tables to be supplied with:

D-4 Blade Evo Graphite:
NB: All inserts in black.

- 1x 3 Pin black
- 2x Compact 2 Pin SA
- 1x USB C PD & 1x USB A QC.
- 1x HDMI
- 1x Data Pass Through

**Size:** Replace **S** with size code

| | | |
|---|---|---|
| 3,6m x 1,2m 12 Seater | 3x Evo | NCE-TABLE-02-C-F-**36** |
| 3,2m x 1,2m 10-12 Seater | 3x Evo | NCE-TABLE-02-C-F-**32** |
| 2,7m x 1,2m 8 Seater | 2x Evo | NCE-TABLE-02-C-F-**27** |
| 2,4m x 1,2m 6-8 Seater | 1x Evo | NCE-TABLE-02-C-F-**24** |
| 1,8m x 1,2m 6 Seater | | NCE-TABLE-02-C-F-**18** |

**CODE Description**
NCE TABLE 02 C F S
FUNCTION: NCE workspaces
TYPE:
Cantilever No:
Style:
Top Finish:
Size:

**TOPS** Replace **F** with finish code
Forbo Furniture Linoleum: satin matt surface with warm and fine texture finish.

1 - Vapour 4177 NCE-TABLE-02-**C**-1-S
2 - Pewter 4155 NCE-TABLE-02-**C**-2-S
3 - Charcoal 4166 NCE-TABLE-02-**C**-3-S

**Barcode:**
SARS to apply barcodes - not Vendor.

**TECHNICAL INFORMATION**

**Product:** Matching or exceeding equal to Barker Street - Inhabit - www.barkerstreet.co.za/product/inhabit-boardroom-table.
**Dimensions:** 5 Sizes available. All widths 1,2m wide. Lengths 3,6m, 3,2m, 2,7m, 2,4m, 1,8m.
**Top:** Furniture Linoleum finish available in 3 colour choices. Wood effect square edge. Floating top offset off frame.
**Frame:** Powder coated white with polished aluminium. Adjustable levelling feet for uneven floors. Fully tapered leg system.
**Power Set:** Design 4 (D-4) Blade Evo in Graphite finish. Components as specified in black. Top CNC cut for perfect fitment of Blade unit. Quantities vary per table size - see size table. Positions to be verified before cutting (supplied and fitted by Furniture manufacturer).
**Local Content:** Steel 100% Local Content. Board 100% Local content.
**Supplier:** Plasticoat sticker fixed out of sight, stating: Supplier, physical address and contact details.
**Warranty:** All units to carry a minimum 10 year warranty under normal boardroom environment conditions. The specifications as contained in this document are the minimum SARS requirements. Barker Street manufacturing specifications take preference and may not be altered by supplier without engagement with SARS prior to quotation.

ALL PLANS AND DOCUMENTS ARE THE SOLE PROPERTY OF SARS FACILITIES SPACE PLANNING. NO REPRODUCTION MAY BE MADE WITHOUT THE WRITTEN CONSENT OF SARS FACILITIES.

**NOTE :** ALL DIMENSIONS MUST BE VERIFIED ON SITE BEFORE THE COMMENCEMENT OF WORK

AMENDMENT SCHEDULE

| DATE | NO | AMENDMENT |
|---|---|---|
| 11-04-'23 | Pro 38 | Acoustic Box positions updated. Room Names indicated. |
| 21-02-'24 | Rev 11 | Furniture Survey viewport added. |

APPROVALS

CRE Prof Services:

CRE FM Ops:

OCHSA:

DIST:

Security:

CLIENT:

| | |
|---|---|
| DATE | 07/2021 |
| SCALE | 1:100 (A1) |
| DRAWN BY | TP/ACF |
| ACC MNGR | ACF |
| BUILD CODE | HO-01-PT |
| DWG NO | lehae-F-00 |
| REMEDY INC. NUM | |
| AMEND NO | Rev 11 |

LEHAE LA SARS

Business Unit
**HO Consolidation**

Drawing Description
**FURNITURE PLAN**

Floor Level
**LEVEL F-00**

SARS

SPACE PLANNING: PROFESSIONAL SERVICES CORPORATE REAL ESTATE