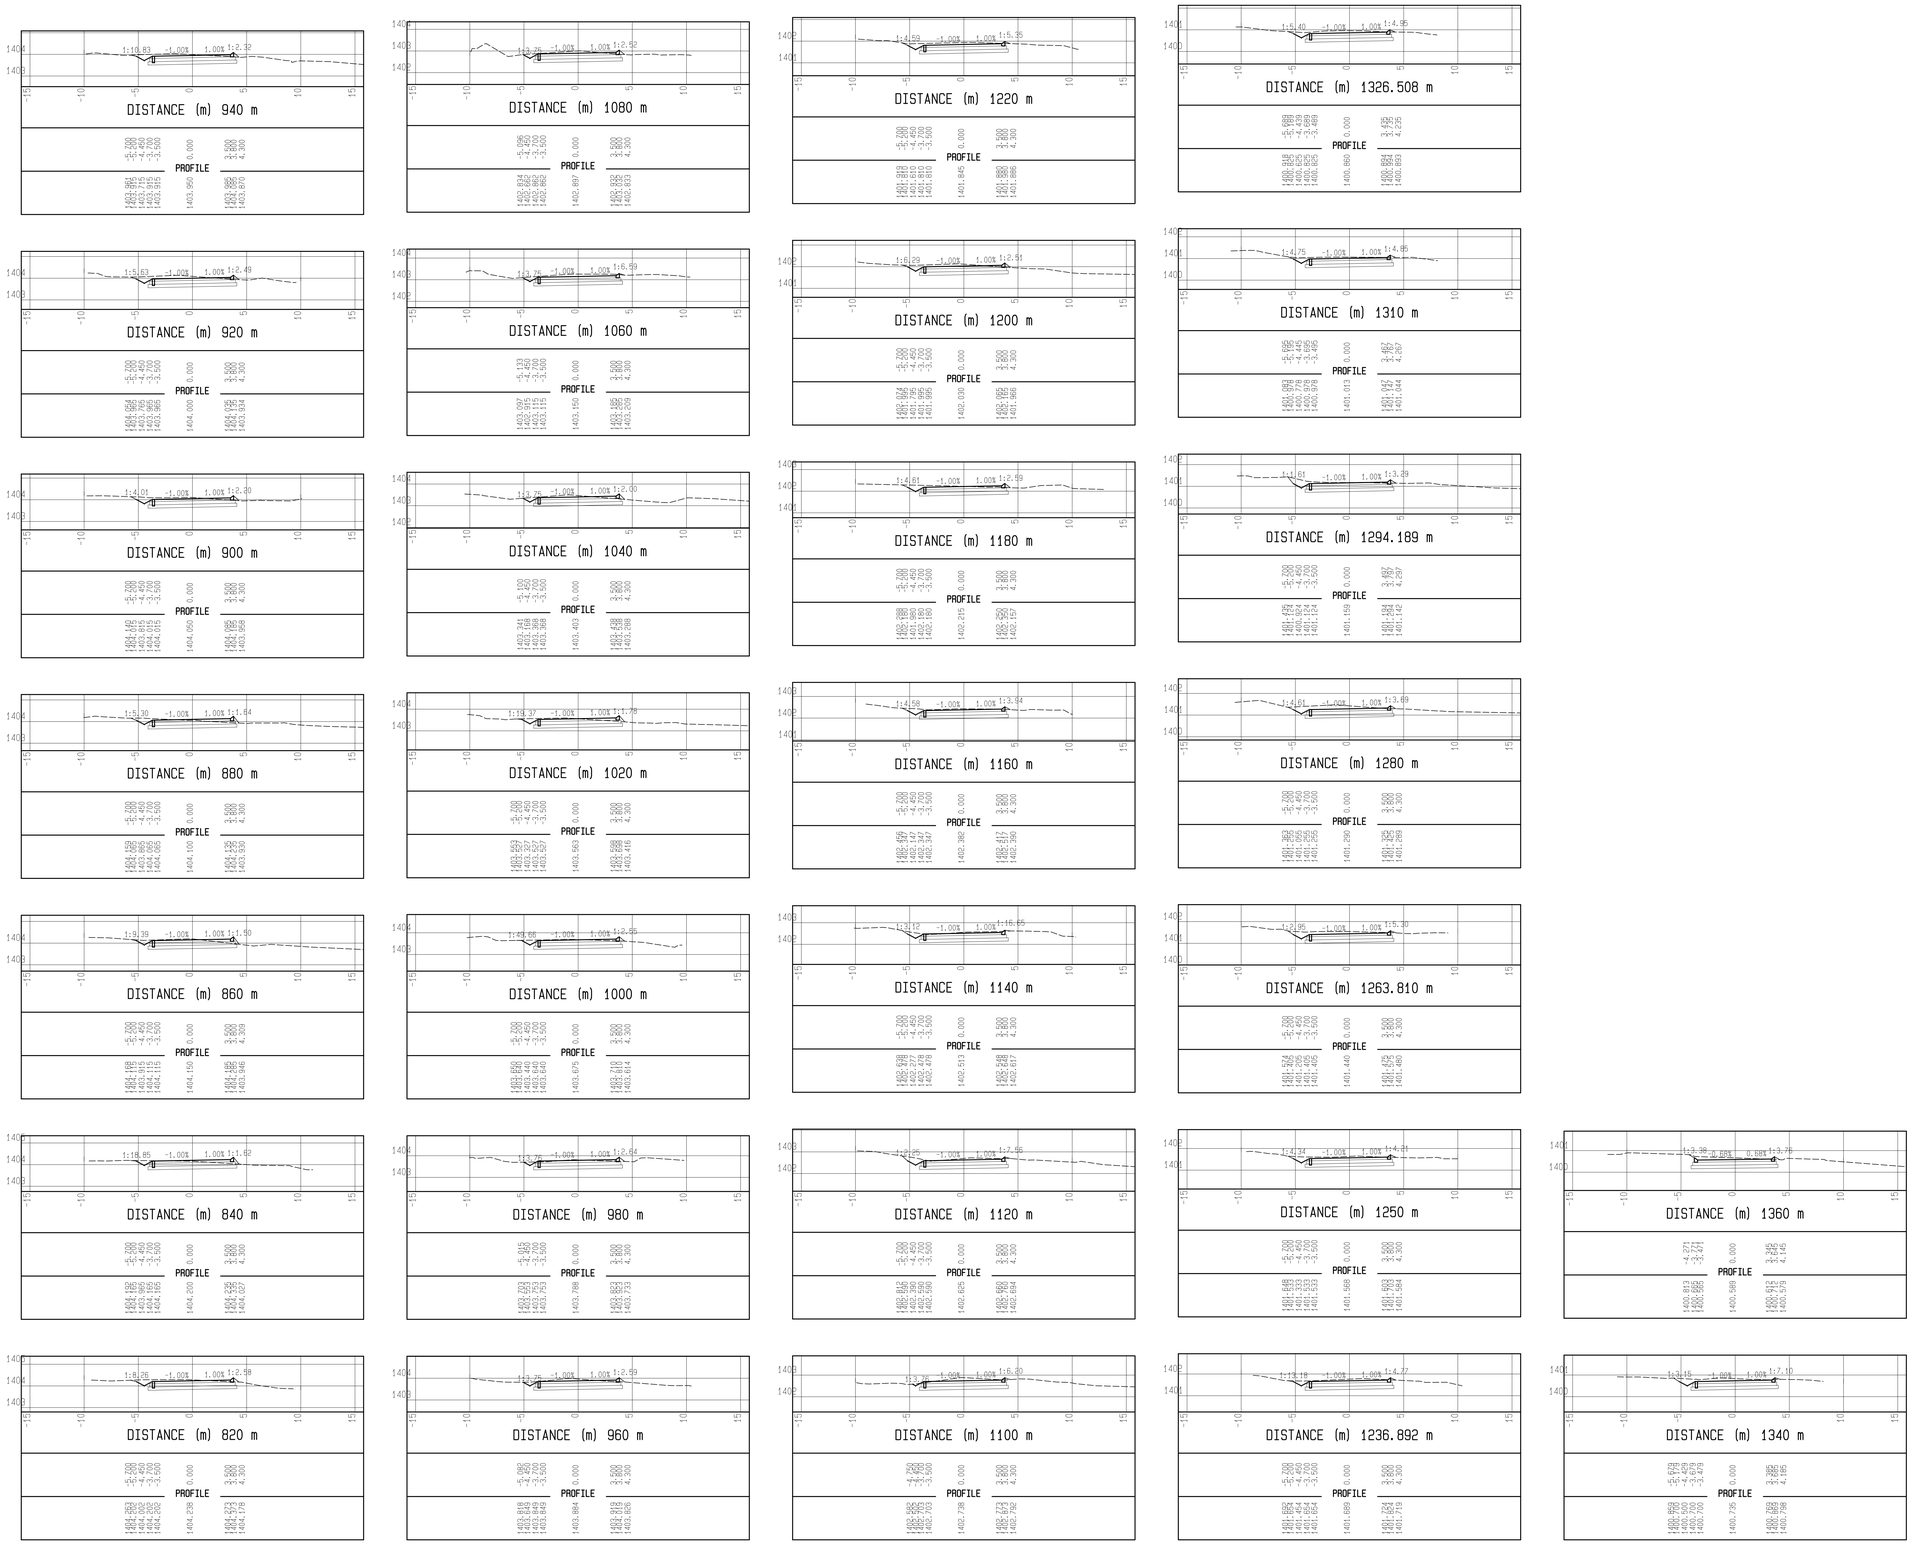

No	DATE	AMENDMENTS	HEAD OF DEPT.

PROJECT: CONSTRUCTION OF TWEEFONTEIN-E BUS AND TAXI ROUTE

DESIGNED BY: KUMELCON (Pty) Ltd
Po.Box 2379, MTBANK, 1035
TEL (013) 656-5711, FAX (013) 656-5726, E-mail: wisbank@kumelgrp.com

DESIGNED BY	MZ
CHECKED BY	KC
DRAWN BY	MN
CHECKED BY	KC

DESIGN APPROVED: for CONSULTING ENGINEER — DATE

APPROVED BY: for THEMBISILE HANI MUNICIPALITY — DATE

TITLE: TWEEFONTEIN-E CROSS SECTIONS SHEET 2 OF 2

THEMBISILE HANI LOCAL MUNICIPALITY
TEL (013) 986-9100, FAX (013) 986-0995, Website: www.thembisilehanilm.gov.za
PRIVATE BAG X4041, EMPUMALANGA 0458

SCALE: AS SHOWN

FILE No	003/19
TENDER No	THLM/SCM02/2019-20/TSIA-12
DISTRICT	KWAMHLANGA
AGENT	THLM
TYPE OF PLANNING	DETAIL DESIGN
DRG No.	003-19-04