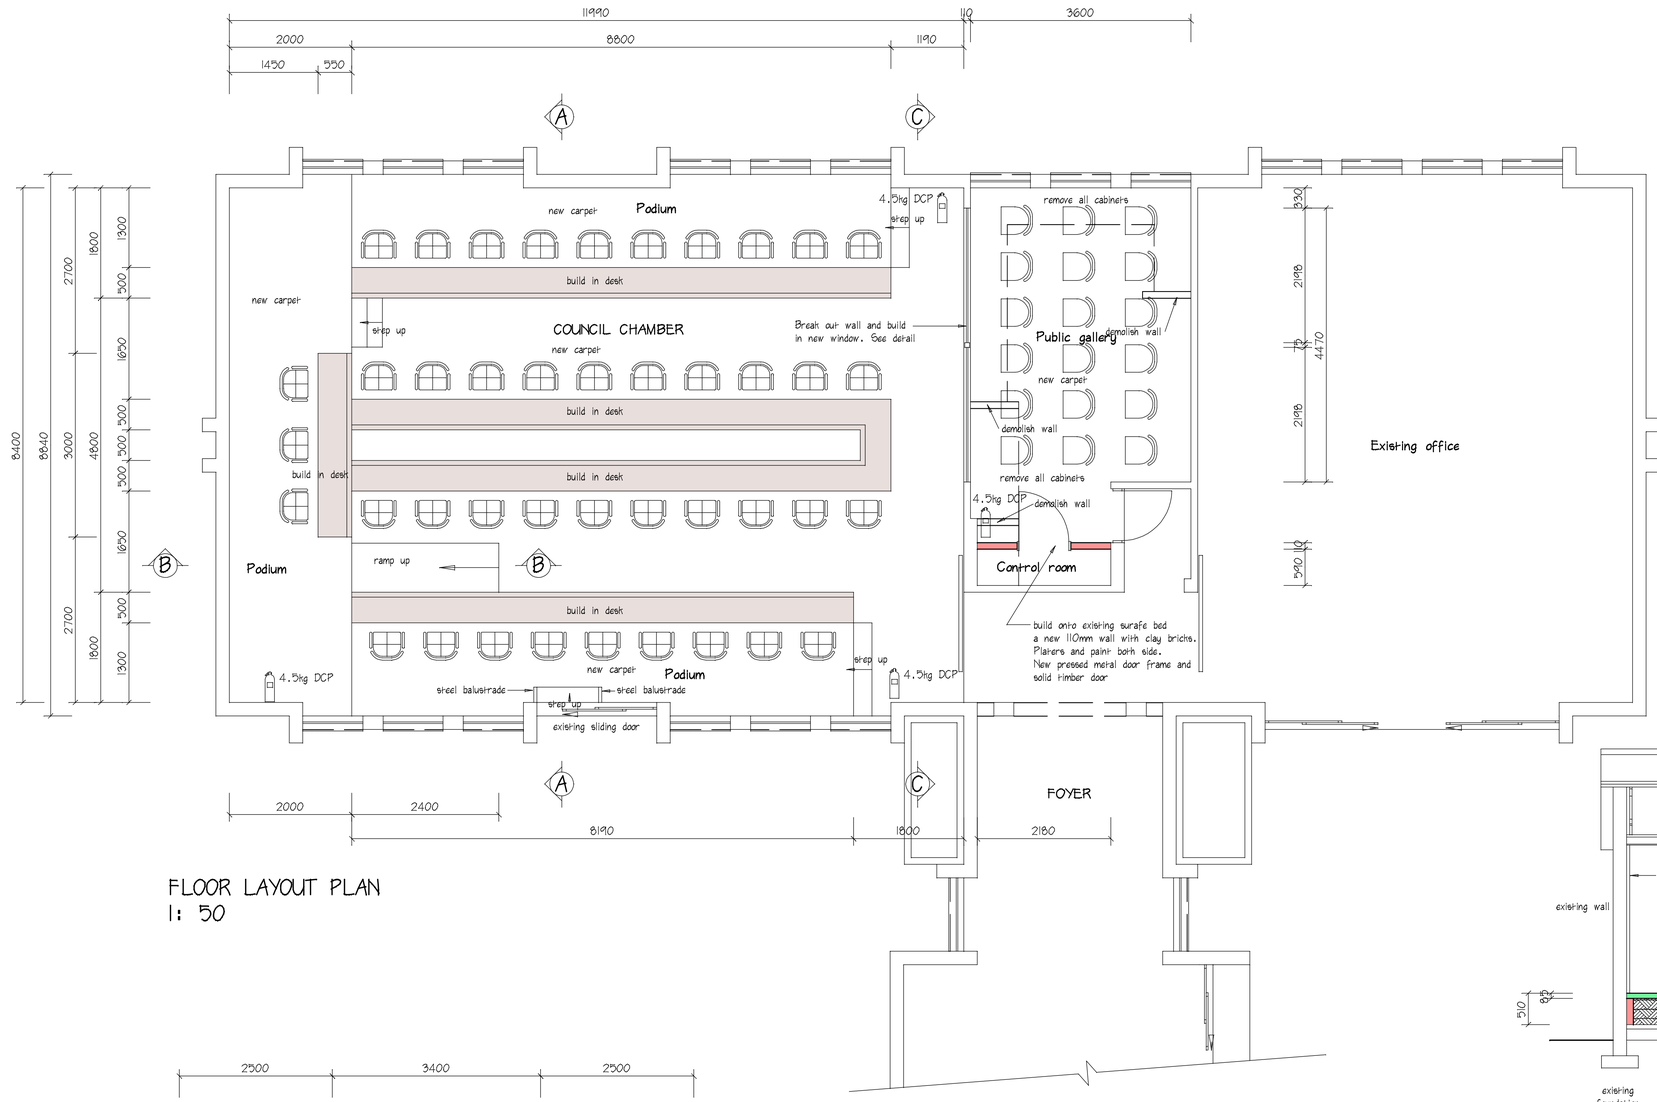

FLOOR LAYOUT PLAN
1: 50

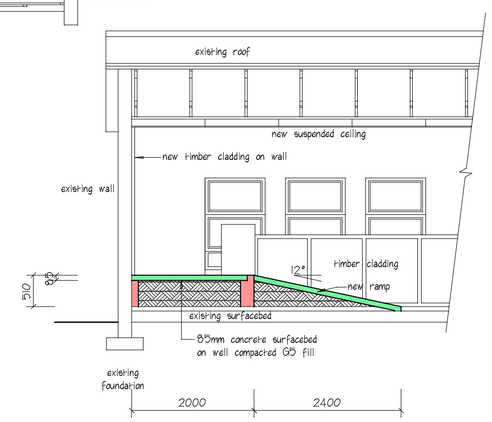

SECTION B-B
1: 50

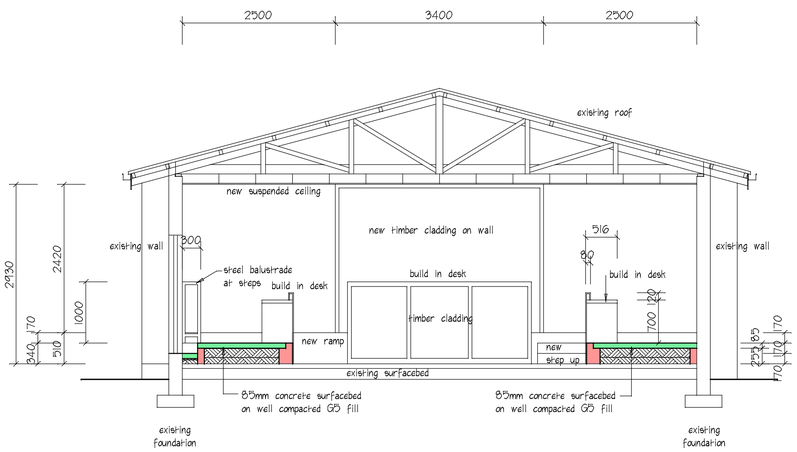

SECTION A-A
1: 50

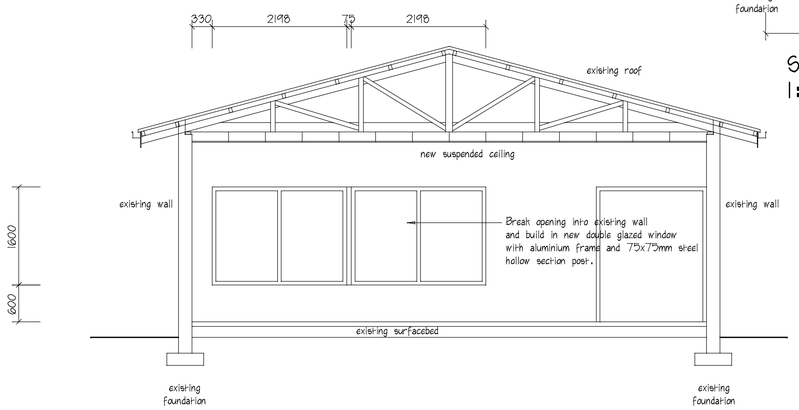

SECTION C-C
1: 50

REVISIONS

No.	DATE	BY	DESCRIPTION

NOTES

REFERENCE DRAWINGS

PLAN Nr.	DESCRIPTION

APPROVED:
ENGINEER: _____ DATE: _____
APPROVED:
CLIENT: _____ DATE: _____

PRINT ISSUED ON

Tsela Tsweu
CONSULTING ENGINEERS
Mobile: + 27 (0)83 265 1524
329 Stateway Chambers, Stateway, Welkom,
PO Box 2600,Welkom, 9460, South Africa

ARCHITECTURAL CONSULTANT
ANTON ERASMUS ARCHITECTURE
Professional Senior Architectural Technologist
ND Arch
SACAP
Pr Nr ST 0208
antonerasmus71@gmail.com

CLIENT:
Maquassi Hills Local Municipality

PROJECT
PROPOSED ALTERATIONS TO EXISTING COUNCIL CHAMBERS

IMPLEMENTING AGENT:
Maquassi Hills Local Municipality

DRAWING TITLE
FLOOR LAYOUT PLAN AND SECTIONS

DESIGN	DATE	DRAWN	DATE
Anton	03/06/24	Anton	03/06/24
SURVEYED	DATE	CHECKED	DATE

SCALE 1: 50

DRAWING No.
2432-05

REVISION No.

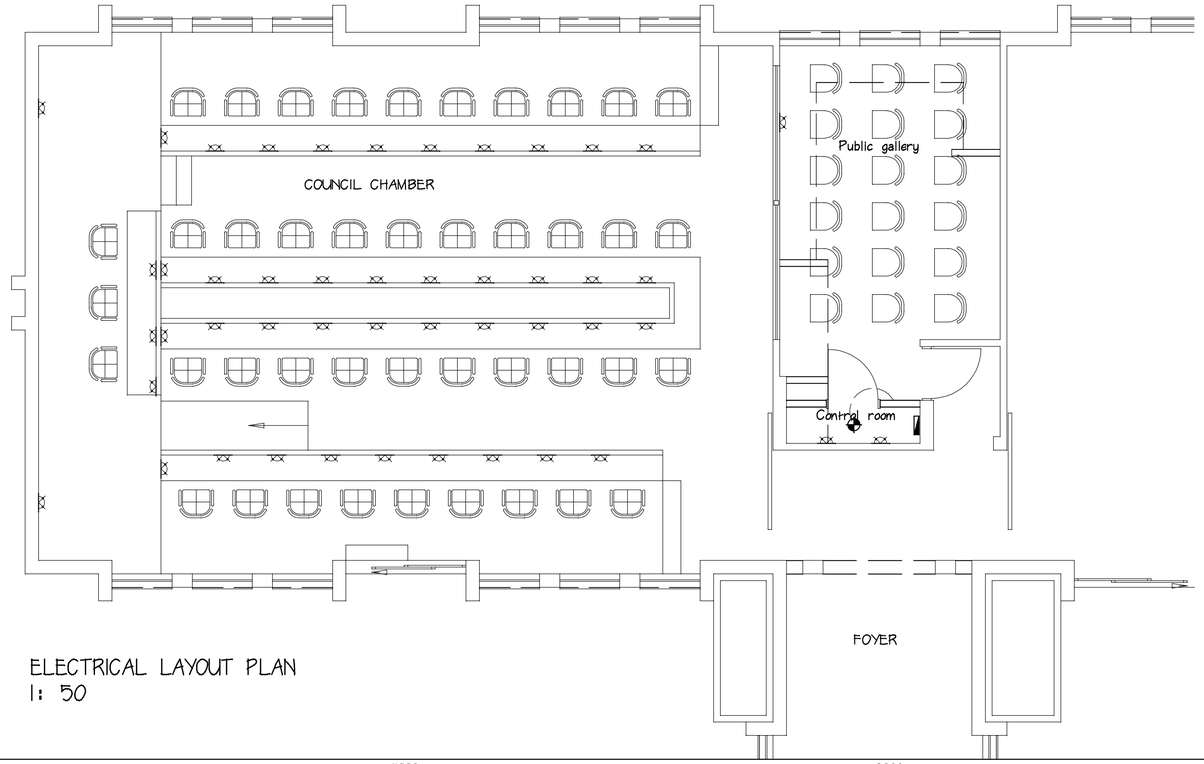

ELECTRICAL LAYOUT PLAN
1: 50

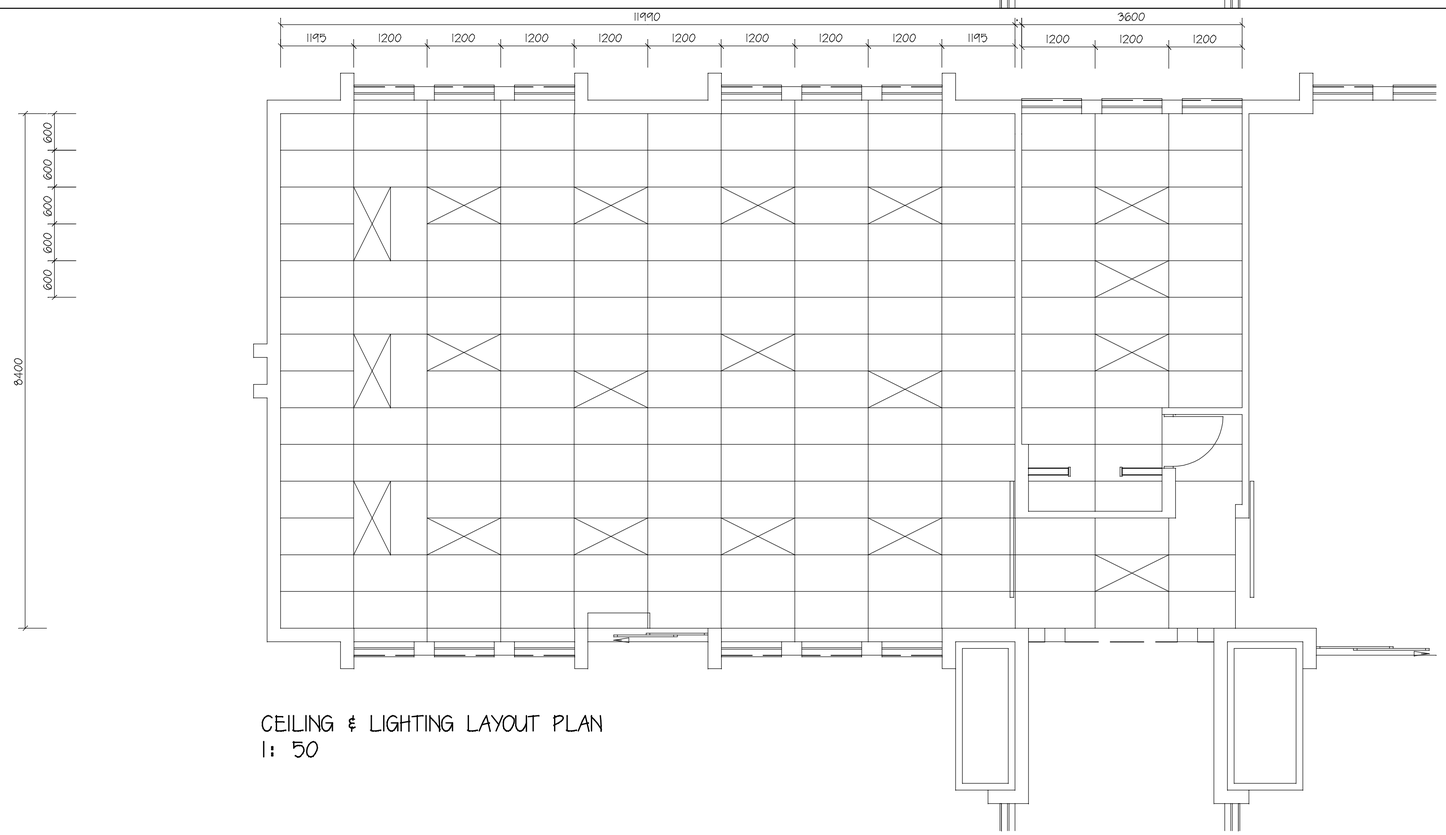

CEILING & LIGHTING LAYOUT PLAN
1: 50

REVISIONS

No.	DATE	BY	DESCRIPTION

NOTES

REFERENCE DRAWINGS

PLAN Nr.	DESCRIPTION

APPROVED:
ENGINEER: _____ DATE: _____
APPROVED:
CLIENT: _____ DATE: _____

PRINT ISSUED ON

Tsela Tsweu
CONSULTING ENGINEERS
Mobile: + 27 (0)83 265 1524
329 Stateway Chambers, Stateway, Welkom,
PO Box 2600,Welkom, 9460, South Africa

ARCHITECTURAL CONSULTANT
ANTON ERASMUS ARCHITECTURE
Professional Senior
Architectural Technologist
ND Arch
SACAP
Pr Nr ST 0208
antonerasmus71@gmail.com

CLIENT:
Maquassi Hills Local Municipality

PROJECT
PROPOSED ALTERATIONS TO EXISTING COUNCIL CHAMBERS

IMPLEMENTING AGENT:
Maquassi Hills Local Municipality

DRAWING TITLE
ELECTRICAL & CEILING LAYOUT PLANS

DESIGN	DATE	DRAWN	DATE
Anton	03/06/24	Anton	03/06/24
SURVEYED	DATE	CHECKED	DATE

SCALE 1: 50

DRAWING No.
2432-06

REVISION No.