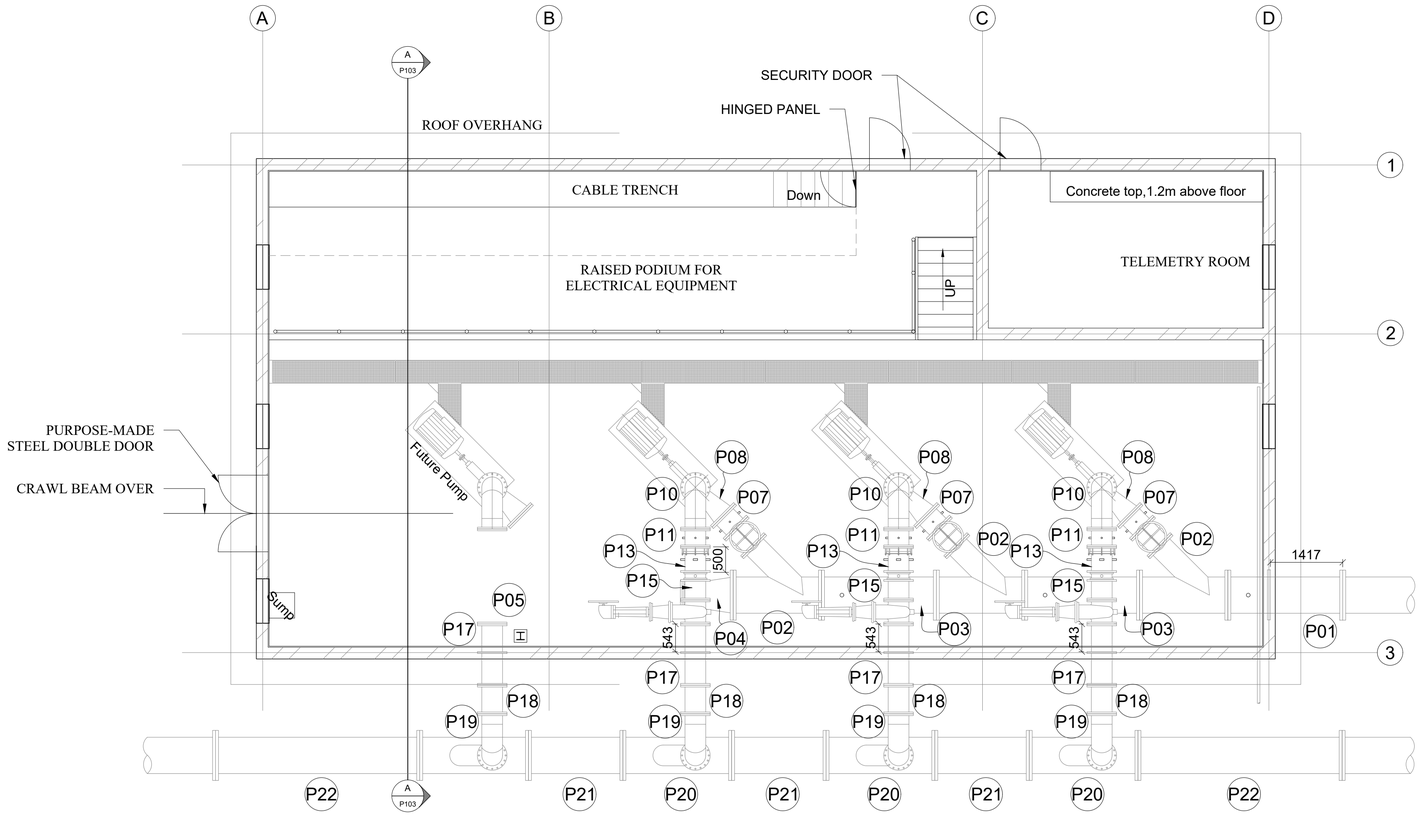

PLAN - PUMP HOUSE

SCALE 1:75

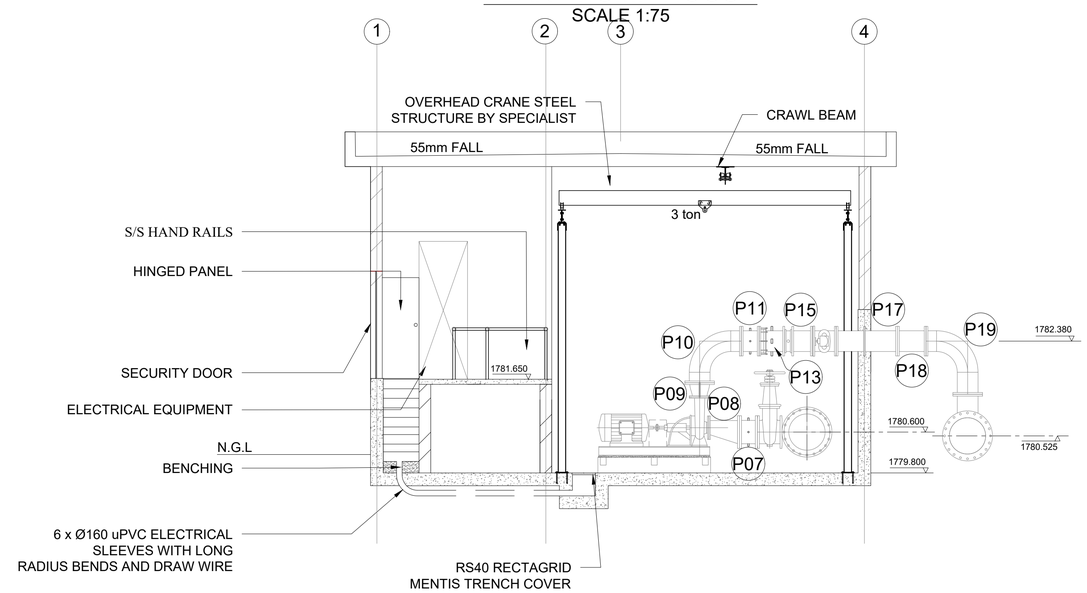

SECTION A-A

SCALE 1:75

FOR TENDER ONLY

CONSULTING ENGINEERS:	DESIGNED	P. S. Botha	05/08/2024
TRI-M CONSULTING ENGINEERS	DRAWN	J. Nel	05/08/2024
WEWORK	CHECKED	P. S. BOTHA	05/08/2024
155 WEST STREET	APPROVED BY:		
SANDTON, JOHANNESBURG	P. S. Botha	SIGNATURE	DATE
	ECSA REG. No.		
CLIENT POSTAL ADRESS:	CHECKED		
JOHANNESBURG WATER			
P O BOX 61542			
MARSHALLTOWN		SIGNATURE	DATE
2107			

Johannesburg Water

PHYSICAL ADDRESSES:
65 NTEMI PILISO STREET
NEWTOWN
JOHANNESBURG

TEL: (011) 688-1400

FAX: (011) 688-1529

Turffontein Corridors of Freedom

Water Upgrade

Foresthill Tower and Pump station

PIPE WORK
PIPE WORK TO PUMP STATION

SURVEY INFORMATION		APPROVAL BY JW DEPOT			SCALE		AMENDMENTS	
PROJECT SURVEYOR:		CHECKED			1: 75	REV:	DESCRIPTION	DATE:
		APPROVED BY:				0	TENDER PURPOSES	05/08/2024
DATE:			SIGNATURE	DATE				
CCTV INFORMATION		APPROVAL BY JW PLANNING						
CCTV COMPANY:		CHECKED						
		APPROVED BY:						
DATE:			SIGNATURE	DATE				

JW14402	W03	-	0	
CONTRACT NUMBER	DRAWING No.		REV.	
A1	SHEET	1	OF	1
ORIGINAL PAGE SIZE				

FILE No.