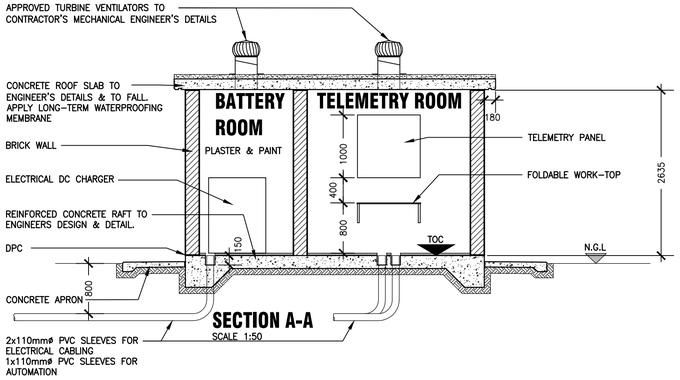

SECTION A-A
SCALE 1:50

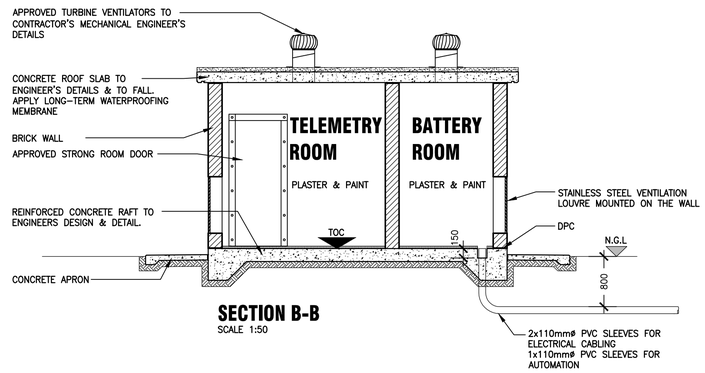

SECTION B-B
SCALE 1:50

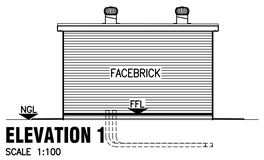

ELEVATION 1
SCALE 1:100

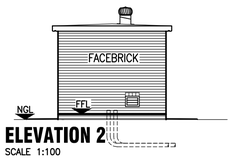

ELEVATION 2
SCALE 1:100

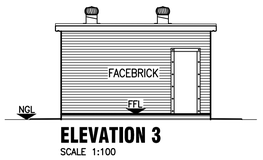

ELEVATION 3
SCALE 1:100

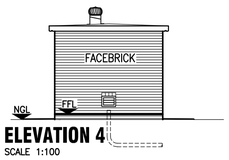

ELEVATION 4
SCALE 1:100

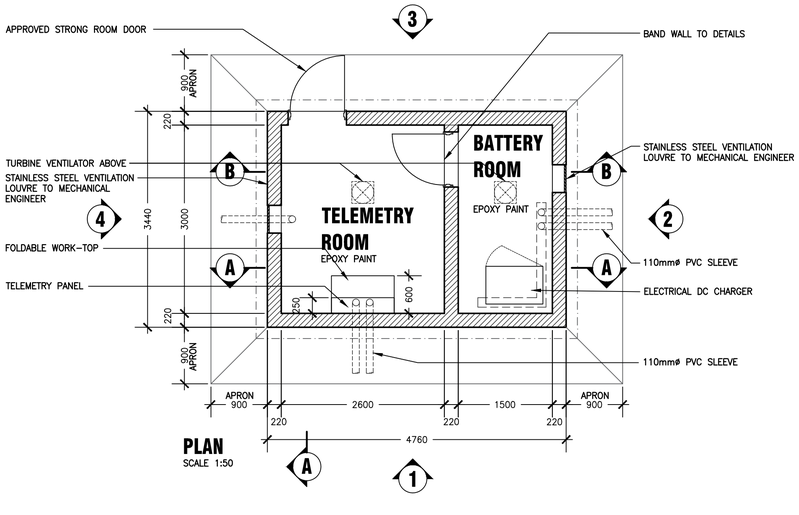

PLAN
SCALE 1:50

A1

DRG. No. RA 39634 / 002

NOTES

1. ALL LOCAL, NATIONAL BY-LAWS & SANS CODE 10400 & SANS10252 SHALL BE COMPLIED WITH.
2. SITE BOUNDARY PEGS OR CO-ORDINATES TO BE IDENTIFIED BEFORE COMMENCEMENT OF ANY WORK.
3. CONTRACTORS AND SUBCONTRACTORS TO CHECK ALL DIMENSIONS, LEVELS ETC. ON SITE PRIOR TO COMMENCEMENT OF WORK.
4. ALL LEVELS SHOWN ARE FINISHED LEVELS UNLESS OTHERWISE STATED.
5. ALL NEW WORK TO MATCH AND LINE UP WITH EXISTING.
6. NO DIMENSIONS TO BE SCALED, ONLY FIGURED DIMENSIONS TO BE USED AND LARGE SCALE DETAILS SUPERCEDE SMALL SCALE DRAWINGS.
7. ANY QUERIES OR DISCREPANCIES IN DIMENSIONS OR DETAIL ON THE DRAWINGS OR BETWEEN DRAWINGS AND SPECIFICATION TO BE REPORTED TO THE ARCHITECT FOR CLARIFICATION BEFORE RELEVANT MATERIALS ARE ORDERED OR WORK PUT IN HAND.
8. THE INFORMATION ON THIS DRAWING IS THE PROPERTY OF RAND WATER AND IS COPYRIGHT.
9. ALL WALL OPENINGS IE: DOORS, WINDOWS ETC. TO HAVE PRE-STRESSED CONCRETE LINTOLS OVER UNLESS OTHERWISE DETAILED.
10. ALL ELECTRICAL WORK TO BE DONE BY A CONTRACTOR REGISTERED WITH THE ELECTRICAL CONTRACTING BOARD AND TO BE IN ACCORDANCE WITH SANS 10142-1 AND RAND WATER ELECTRICAL SPECIFICATION RW-00320-AS-500.
11. A CERTIFICATE OF COMPLIANCE BY AN ACCREDITED PERSON TO BE PROVIDED FOR THE INSTALLATION.
12. CONTRACTOR TO ALLOW FOR TESTING & INSPECTION OF THE EXISTING ELECTRICAL INSTALLATION AS REQUIRED FOR A CERTIFICATE OF COMPLIANCE AND PROVIDE DEFECTS LIST IF ANY.

REVISIONS

No	DATE	CHECKED	APPROVED	DESCRIPTION

NUMBER	TITLE
RW-00320-AS-500	GENERAL ELECTRICAL SPECIFICATION

REFERENCE DRAWINGS

RAND WATER
BOX 1127
JOHANNESBURG
2000
TEL: 682-0911

JOB No	P.04863	CHECKED	
CONTRACT No	10389350	SECTION HEAD	
SCHEME		APPROVED	24751157 Pr. Arch
DRAWN BY	S.M.R. MOLIPA	CAPACITY	Architect
DATE	SEP. 2019	DATE	05-06-2020

BWD TELEMETRY UPGRADE AT RESERVOIRS

TELEMETRY BUILDING

FLOOR PLAN, SECTION & ELEVATIONS

STATION	WKS	DOC. TYPE	S
ZB	#40UGE	DAG	A

© RAND WATER 2004 All Rights Reserved

SCALE	REVISION
AS SHOWN	B

RA 39634 / 002