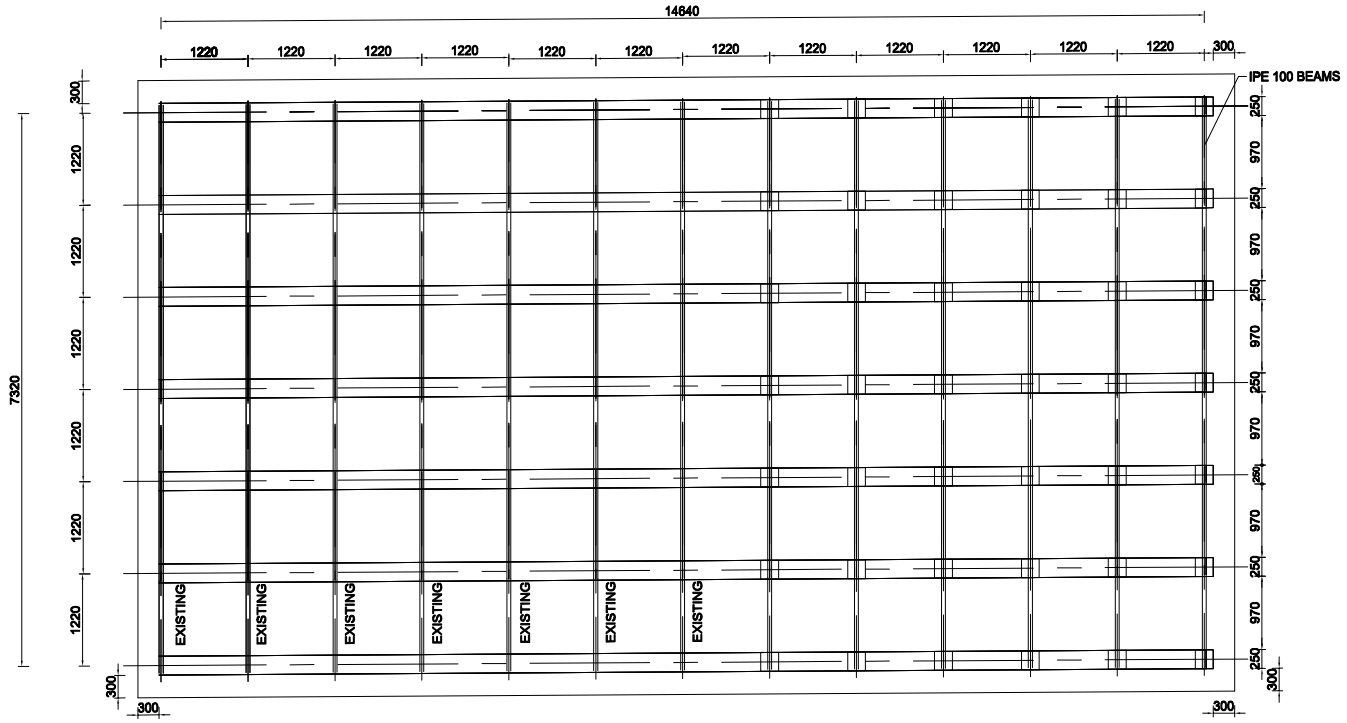

RESERVOIR CONCRETE FOOTING LAYOUT

SCALE 1:50

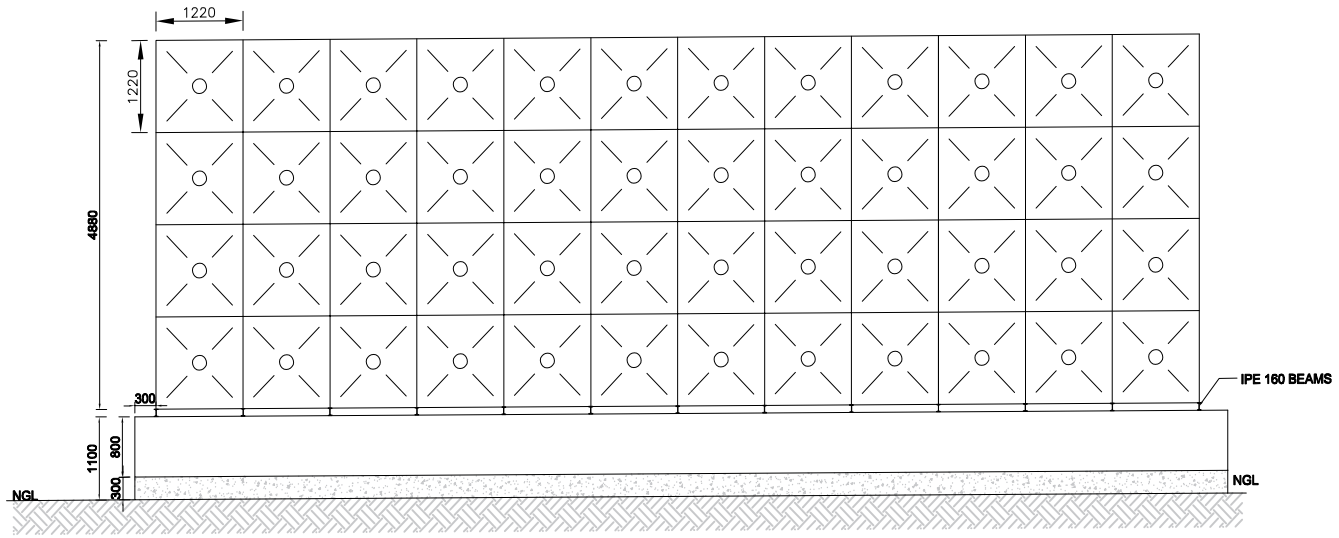

SECTION A-A

SCALE 1:50

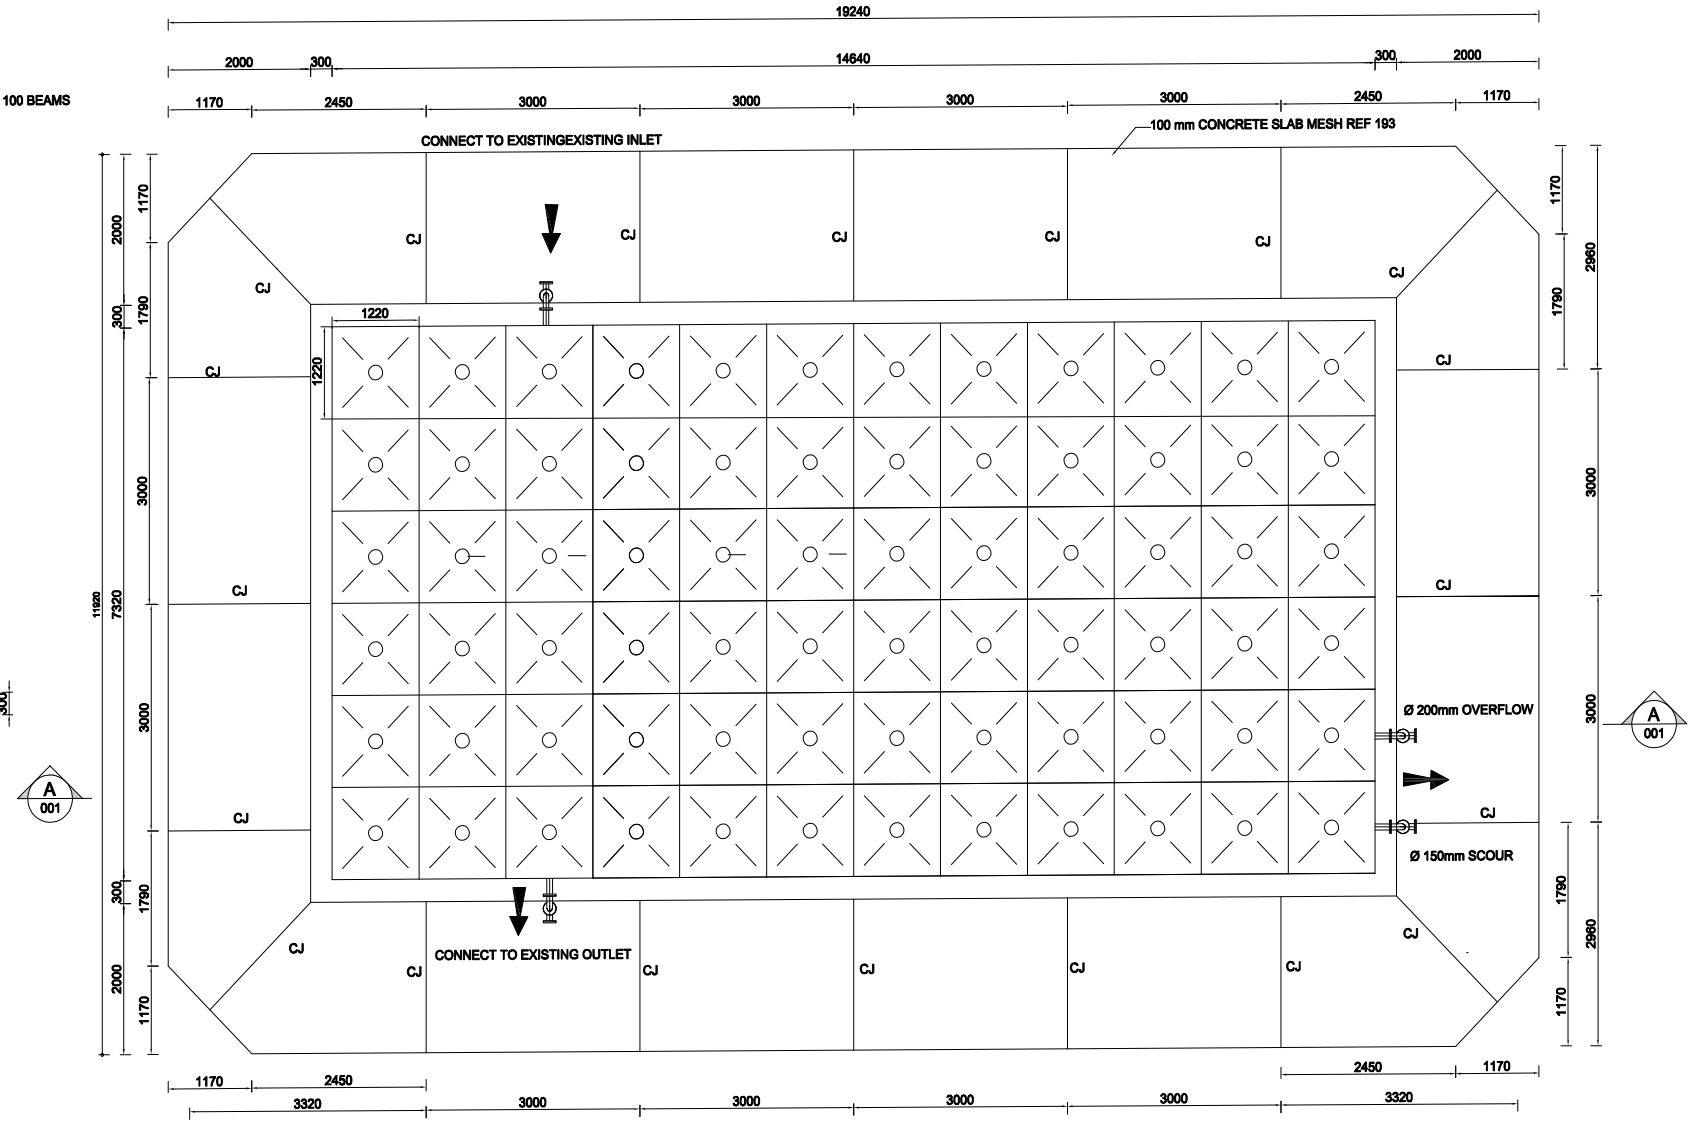

RESERVOIR LAYOUT

SCALE 1:50

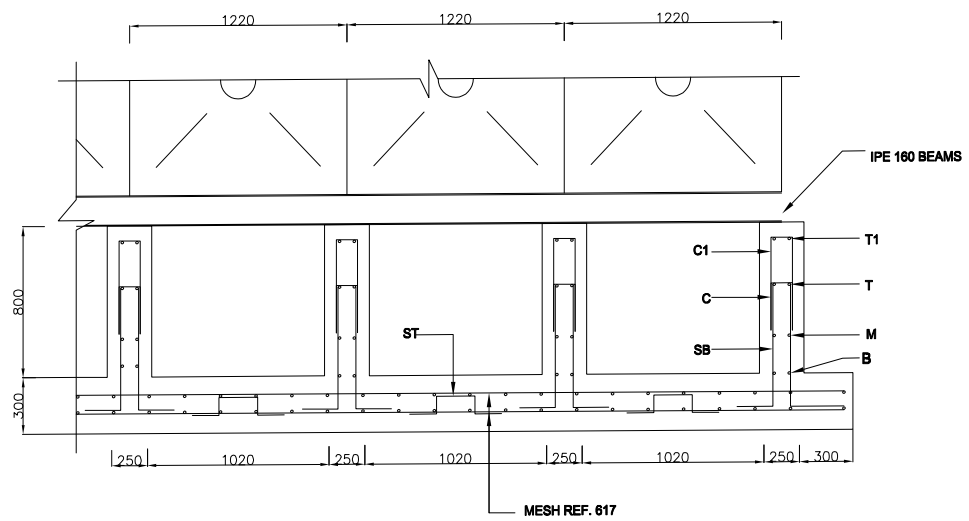

RESERVOIR CONCRETE FOOTING DETAIL

SCALE 1:20

REVISIONS					
REV	DATE	BY	DESCRIPTION	CHK	APD

ENGINEERS:

MwB CONSULTING ENGINEERS

RUSTENBURG
PostNet Suite 4105
Private BagX 82323
Rustenburg 0300
Tel: (014) 592-8504
Volp (087) 150 9392
Email:
info@mwbgroup.net

CLIENT:

Kgetlengrivier Local Municipality
Cnr Smuts & De Wit Streets, Koster
P.O Box 66
KOSTER
0348

DRAWN BY: **JR MATHEWS**

SIGNATURE:.....DATE: .....
DESIGNED BY
TI HUMAN Pr Eng

SIGNATURE:.....DATE: .....
CHECKED BY
AM JORDAAN Pr Eng, Pr CPM

SIGNATURE:.....DATE: .....
PROJECT MANAGER
G. DAYA Pr CPM

AREA OF JURISDICTION: **KGETLENG RIVIER LOCAL MUNICIPALITY**

DESCRIPTION OF PROJECT:
BOROLELO STORAGE FACILITY

DRAWING TITLE:
500KI RESERVOIR
LAYOUT AND SECTIONS

CLIENT APPROVAL:
W NYIKA
INITIALS AND SURNAME
SIGNATURE DATE

OHS APPROVAL:
M LOUW
INITIALS AND SURNAME
SIGNATURE DATE

CONTRACT No.:

PROJECT No.: **20104**

SCALE: **AS SHOWN**

PROJECT STATUS

○ PRELIMINARY DRAWING ● TENDER DRAWING ○ CONSTRUCTION DRAWING ○ AS BUILT DRAWING

PROJECT ENGINEER:
A M JORDAAN Pr Eng, Pr CPM **890088**
INITIALS AND SURNAME SIGNATURE & Pr Eng NUMBER DATE

COPYRIGHT RESERVED. NO USE NOR REPRODUCTION NOR DUPLICATION THERE OF MAY OCCUR WITHOUT THE WRITTEN CONSENT OF THE COMPANY (MwB).

REMARKS:

ORIGINAL PAPER SIZE: **A1**

DRAWING NO. **20104 - 2**

SHEET NO: 1 OF 1

0 REVISION