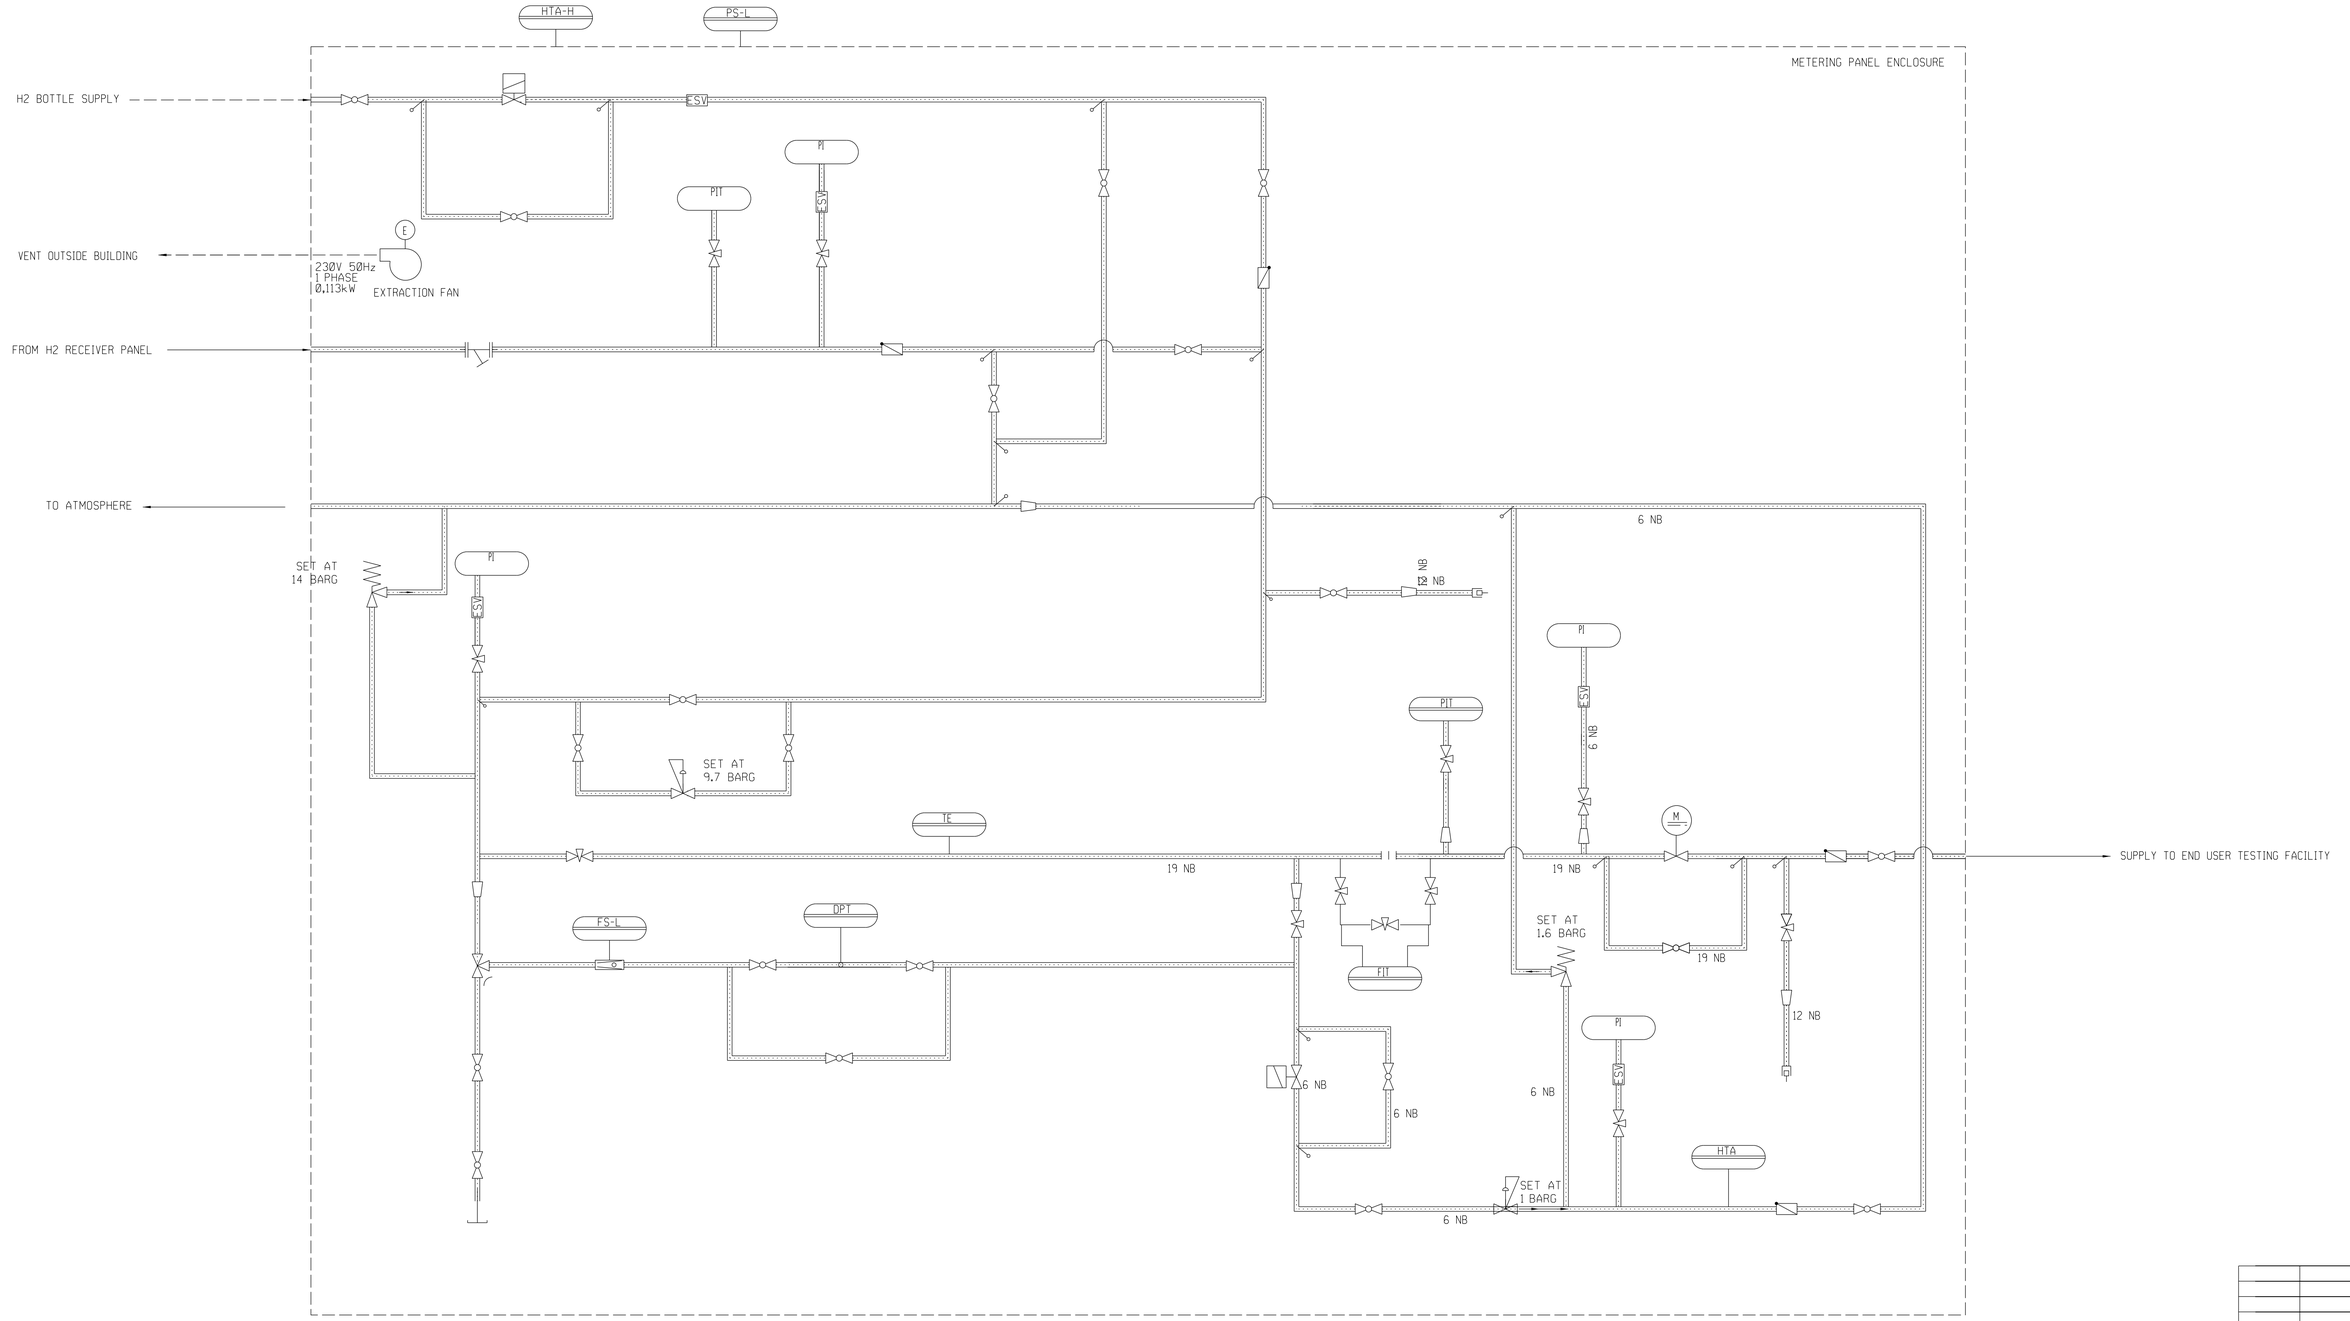

Disclaimer: This drawing is provided as a reference and is not a final design. It is the contractor's responsibility to develop the final design.

DRG NO.	REFERENCE DRAWINGS:
	/ /
	/ /

REV	REVISION DESCRIPTION	BY	CHKD	AUTH	DATE	PROJECT NO.

AUTH:
DATE: / /
CHKD:
DATE: / /
DRAWN: J
DATE: 04/06/2026

SCALE :

THIS DRAWING IS THE PROPERTY OF .....

COMMON PLANT
HYDROGEN GENERATING PLANT
METERING PANEL P&ID

SET	SHEET	REVISION
	3	1