CIRCULATION & COMMON AREAS

REFER DRAWING TO A1 A118 LEVEL 4a SCALE: @ 1:100

REFER DRAWING TO A1 A111 LEVEL 4b SCALE: @ 1:100

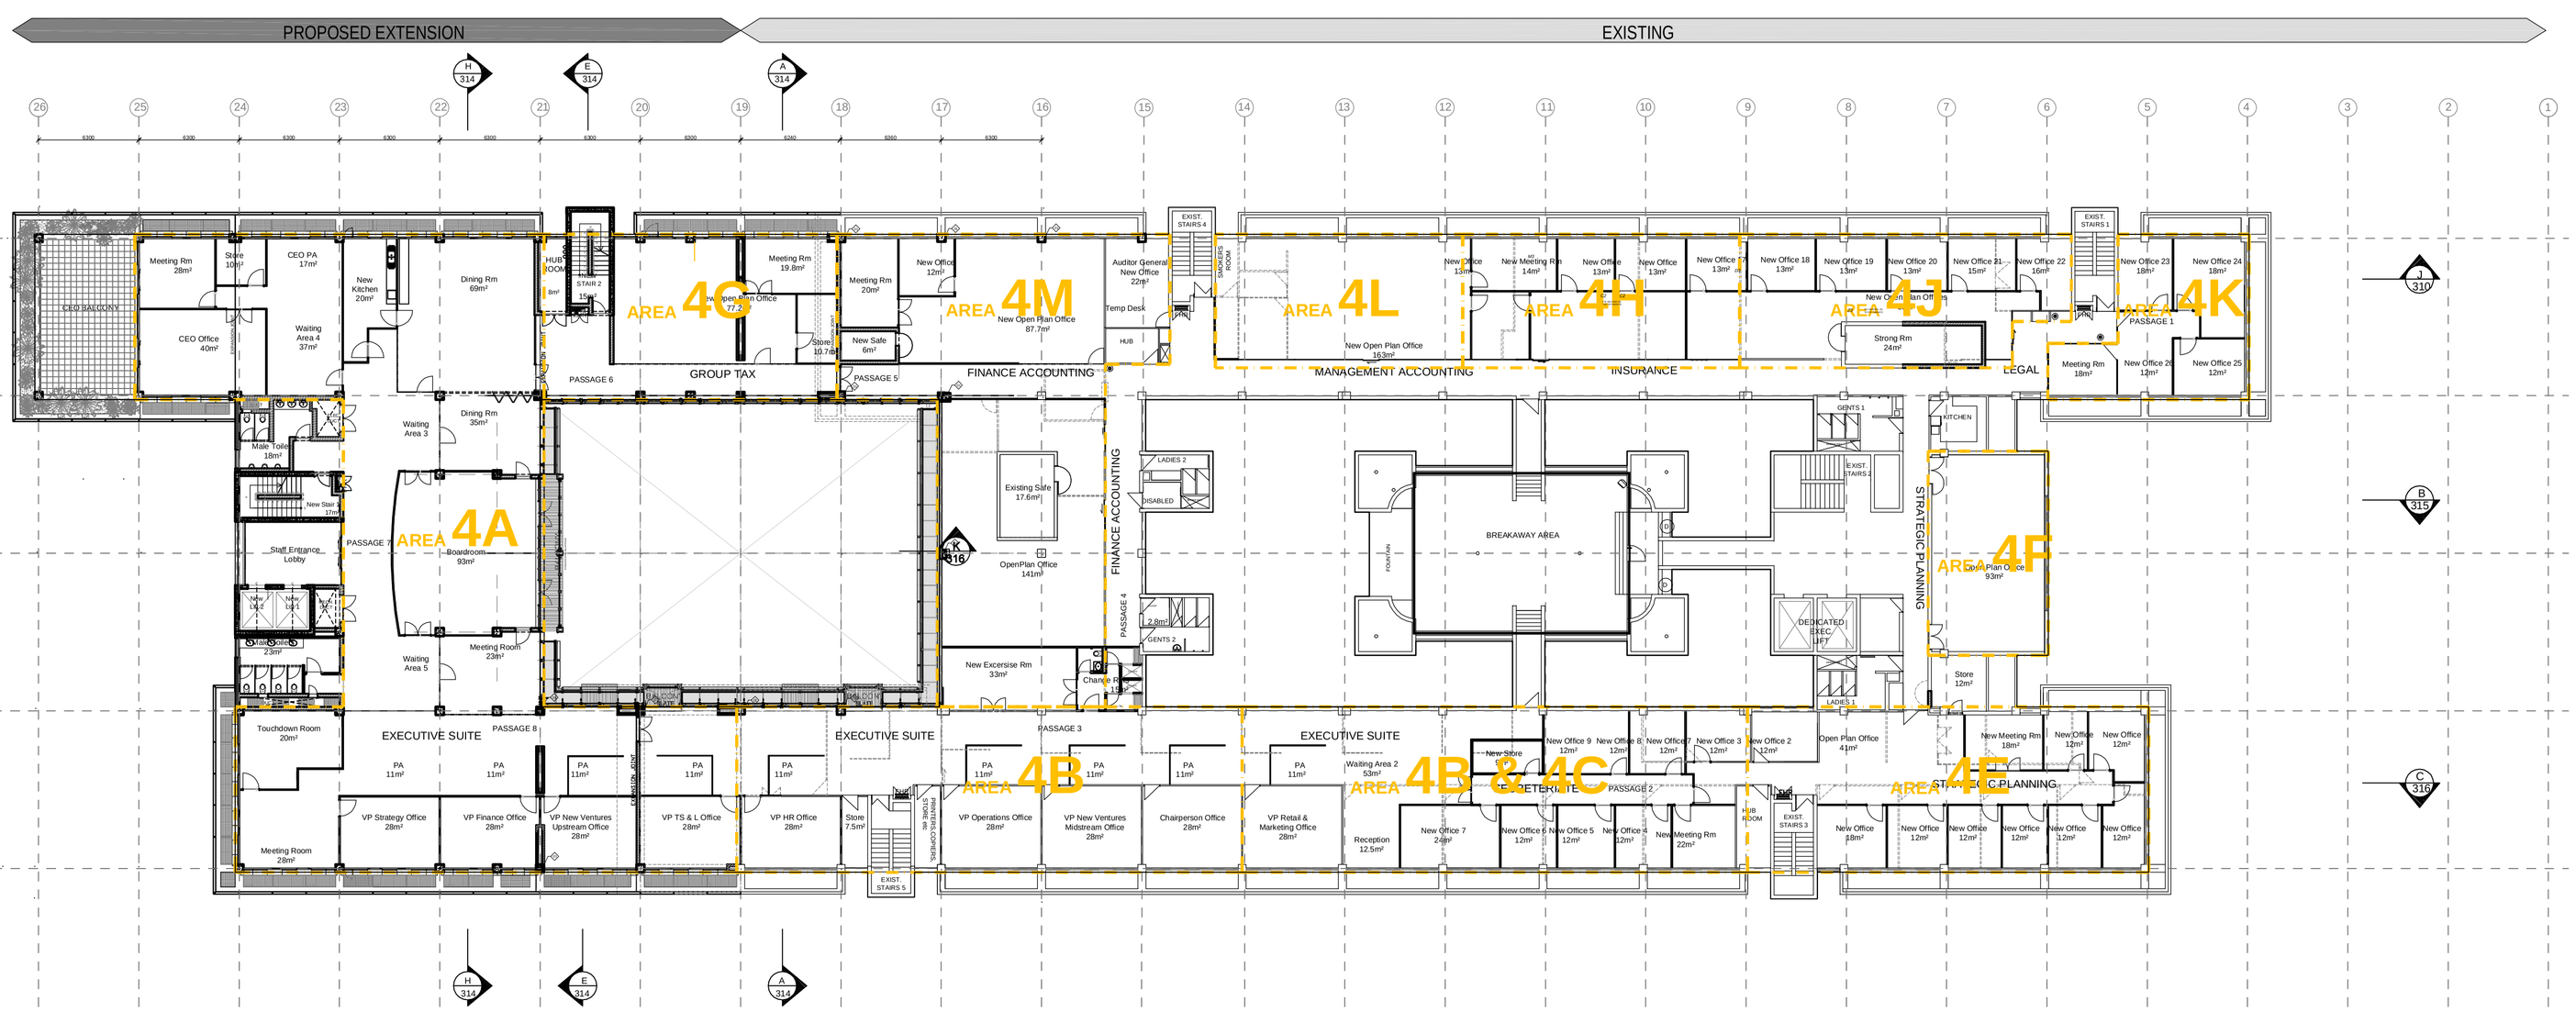
PROPOSED EXTENSION
EXISTING
AREA 4G
AREA 4M
AREA 4L
AREA 4H
AREA 4J
AREA 4K
AREA 4A
AREA 4F
AREA 4B
AREA 4B & 4C
AREA 4E
GROUP TAX
FINANCE ACCOUNTING
MANAGEMENT ACCOUNTING
INSURANCE
LEGAL
STRATEGIC PLANNING
EXECUTIVE SUITE
CEO BALCONY
BREAKAWAY AREA
PASSAGE 1
PASSAGE 2
PASSAGE 3
PASSAGE 4
PASSAGE 5
PASSAGE 6
PASSAGE 8
Meeting Rm 28m²
Store 10m²
CEO PA 17m²
CEO Office 40m²
New Kitchen 20m²
Waiting Area 4 37m²
Dining Rm 69m²
Dining Rm 35m²
Waiting Area 3
Male Toilet 18m²
New Stair 11m²
Staff Entrance Lobby
Male Toilet 23m²
Waiting Area 5
Boardroom 93m²
Meeting Room 23m²
Touchdown Room 28m²
Meeting Room 28m²
PA 11m²
VP Strategy Office 28m²
VP Finance Office 28m²
VP New Ventures Upstream Office 28m²
VP TS & L Office 28m²
VP HR Office 28m²
Store 7.5m²
HUB ROOM
STAIR 2
New Open Plan Office 77m²
Meeting Rm 19.8m²
Meeting Rm 20m²
New Office 12m²
New Safe 6m²
Store 10.74m²
Auditor General New Office 20m²
Temp Desk
New Open Plan Office 87.7m²
Existing Safe 17.6m²
OpenPlan Office 141m²
LADIES 2
DISABLED
GENTS 2
New Excersise Rm 33m²
Change Room 16m²
VP Operations Office 28m²
VP New Ventures Midstream Office 28m²
Chairperson Office 28m²
VP Retail & Marketing Office 28m²
Reception 12.5m²
Waiting Area 2 52m²
New Open Plan Office 163m²
New Office 13m²
New Meeting Rm 14m²
New Office 19 13m²
New Office 20 13m²
New Office 21 15m²
New Office 22 16m²
New Office 23 18m²
New Office 24 18m²
New Office 25 12m²
New Office 18 13m²
New Office 13m²
New Office 7 13m²
New Office 8 12m²
New Office 9 12m²
New Office 3 12m²
New Office 2 12m²
New Office 7 24m²
New Office 5 12m²
New Office 6 12m²
New Office 4 12m²
New Meeting Rm 12m²
Strong Rm 24m²
Meeting Rm 18m²
New Store
Open Plan Office 41m²
New Meeting Rm 18m²
New Office 12m²
New Office 8 18m²
New Office 12m²
New Office 12m²
New Office 12