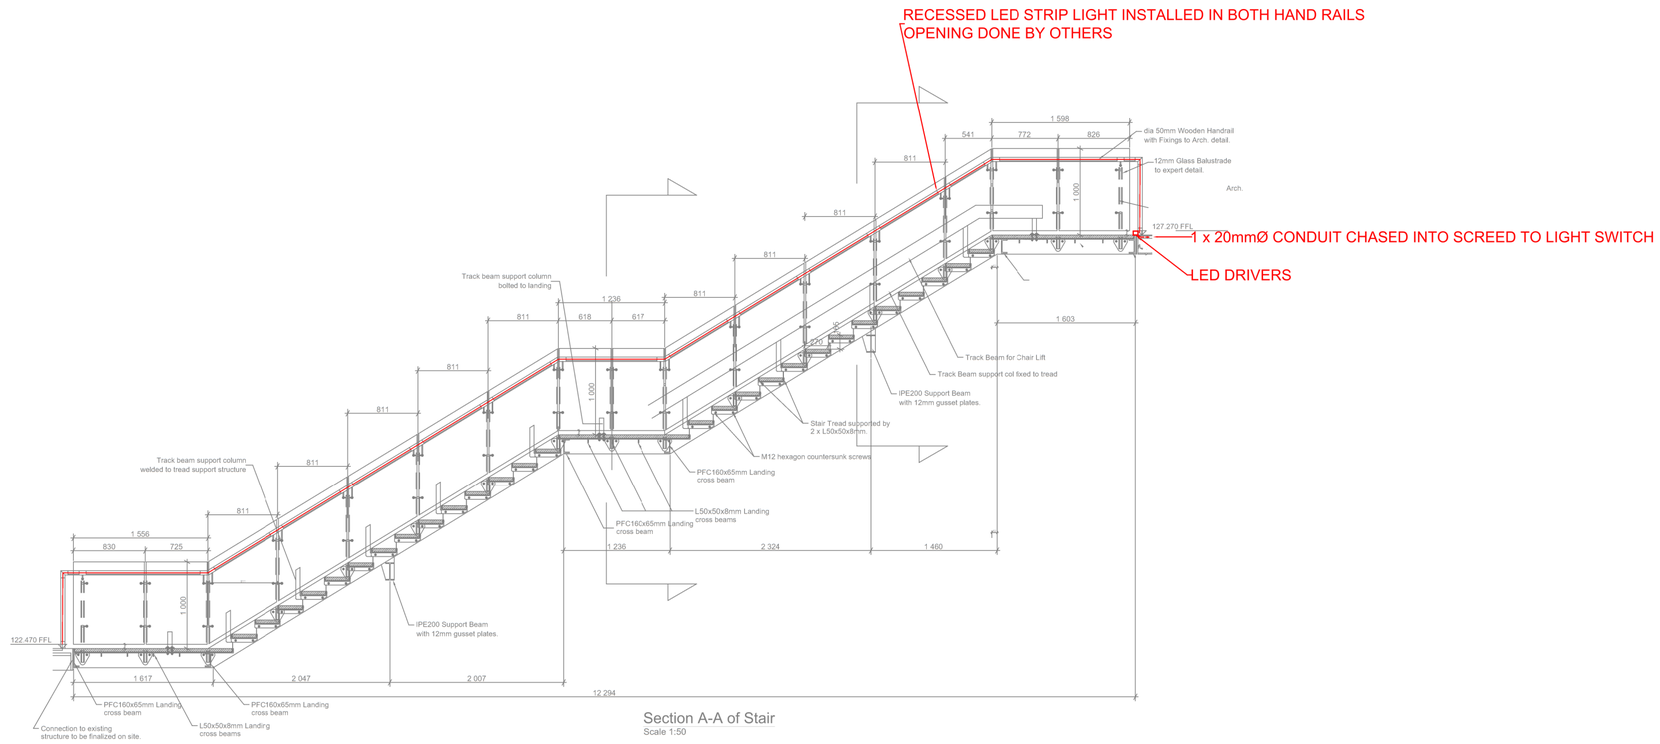

Section A-A of Stair
Scale 1:50

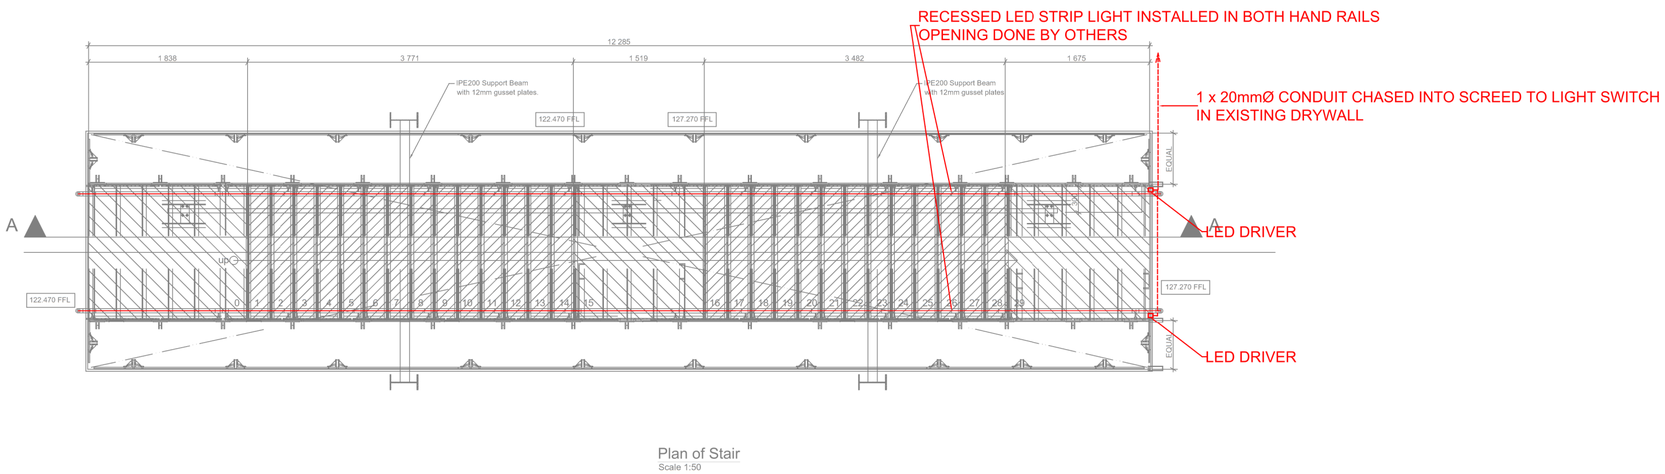

Plan of Stair
Scale 1:50

Rev	Date	Description
1	04/08/24	Issued for tender

LIST OF SYMBOLS

.....	RECESSED PIOLED SLIM RECESSED LED STRIP LIGHT CH51 WITH 24VDC 3000K 11W/m LED COMPLETE WITH DRIVER

Client

iziko museums of South Africa

Architect

Osmond Lange Architects and Planners (Pty) Ltd

Postal: PO Box 499, Bellville, 7535
Address: Tyger Terrace II, DJ Wood Way, Bellville, Capetown
E-mail: info@osmondlange.co.za
Tel: +27 (0) 21 948 2593 / 1877
Fax: +27 (0) 21 948 3455

Consulting Engineers

2 ROOIBOS STREET
EIKENBOSCH ESTATE
KUILSRIVER 7580
Cell: (+27)79 499 5413
Email: abrie@aepconsulting.co.za
Web: www.aepconsulting.co.za

AEP
AVANTE ELECTRICAL PROJECTS (PTY) LTD
ELECTRICAL & ELECTRONIC CONSULTING ENGINEERS

Drawing Status
TENDER

Project
IZIKO CAPITAL PROJECTS

Building
ISAM NEW STAIRWELL

Service
ELECTRICAL

Drawing
GROUND FLOOR LIGHTING LAYOUT & POWER LAYOUT

Designed	Checked
AS	AS
Scale	**Date**
1:50 @ A2	August 2024

Project No.	Drawing No.	Rev. No.
202401-10	E100	1