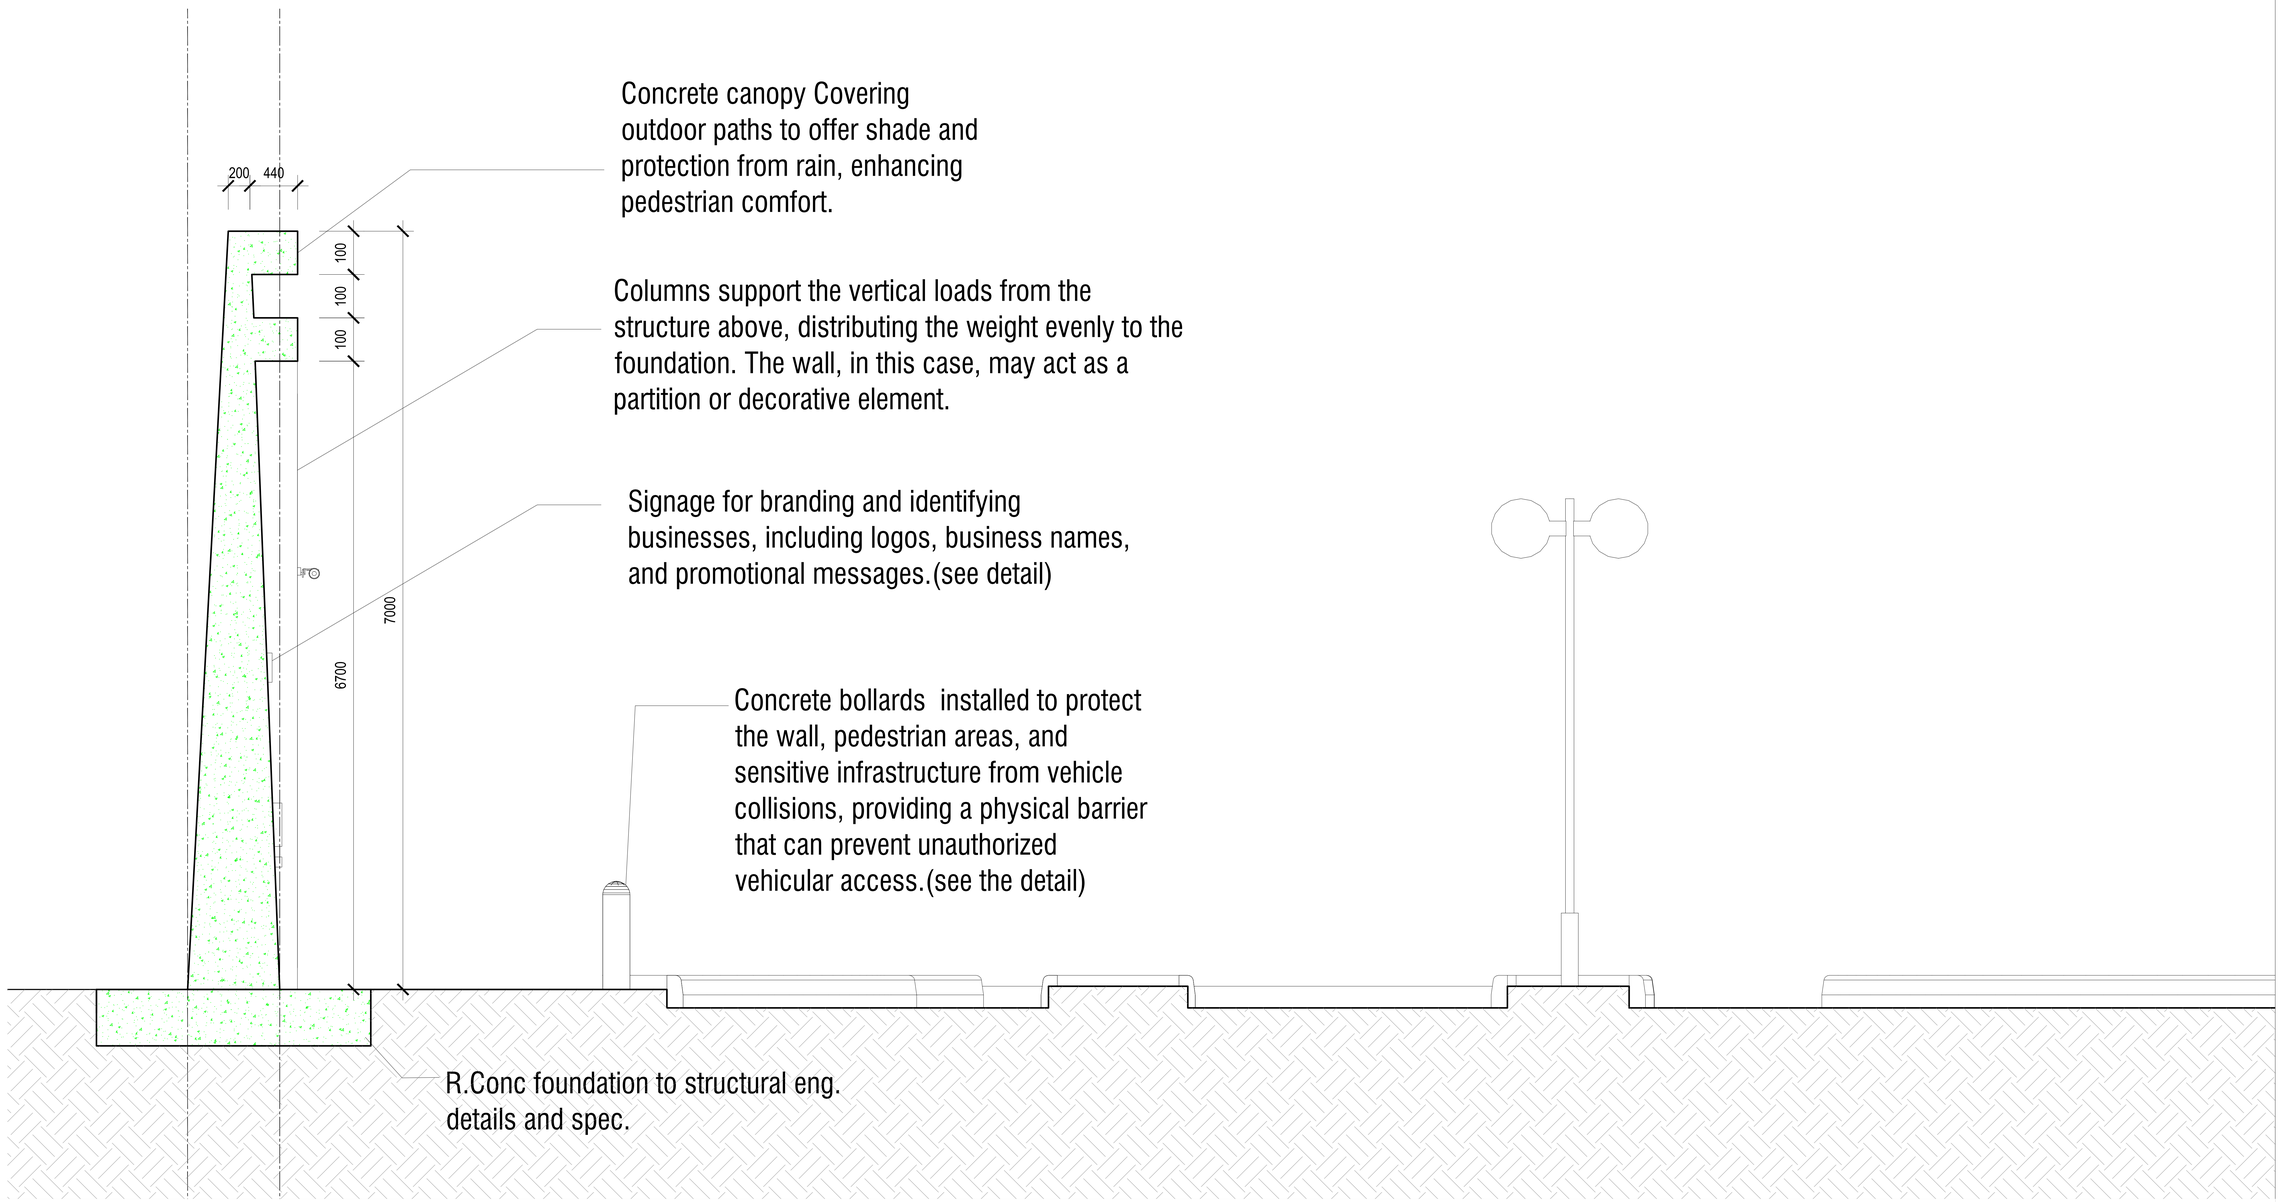

SECTION A_A LEYDS STREET

SCALE: 1 : 50

FOR TENDER PURPOSES

NOTES

- This drawing is the property of **HiEnd Group** (Pty) Ltd. and is intended for the use only on site and for the project to which it relates.
- Copyright in this drawing is owned by **HiEnd Group** (Pty) Ltd.
- All work is to be carried out in accordance with SANS 10400 and other relevant SANS Standards.
- This drawing is not to be scaled. Figured dimensions to be used. All dimensions are in millimeters unless otherwise stated.
- All levels and dimensions to be checked on site by the contractor before work is carried out and any discrepancies to be reported to the Architect.
- The contractor shall in all aspects of the works comply with the provisions of the Occupational Health and Safety Act, 1993 (Act No 85 of 1993) and any regulations promulgated in terms of that Act or the Factories Machinery and Building Works Act of 1941.
- This drawing must be read in conjunction with all the relevant drawings, schedules and specifications from the Architect and all other consultants related to the project.

COPYRIGHT NOTICE

Copyright © – **HiEnd Group** (Pty) Ltd

Copyright subsists in this drawing. The person or entity, whose name appears in the title block of this drawing, is hereby granted a non-exclusive license to use, display, print, and/or reproduce this drawing to the extent necessary to carry out and complete the project described in the title block of this drawing.

This license in respect of the copyright is expressly limited as aforesaid and the person and/or entity referred to above shall not be entitled to grant sub-licenses in respect of the copyright in this drawing to any other entity.

This license confers no ownership rights in the copyright vesting in the drawing and this drawing and the copyright subsisting therein will, at all times, remain the property of **HiEnd Group** (Pty) Ltd . Any unauthorized reproduction, publication, transmission, adaptation and/or inclusion of this drawing in a cinematograph film or television broadcast is an act of copyright infringement which will render the doer of the act liable for civil law copyright infringement and may in certain circumstances render the doer liable to criminal prosecution. Requests and enquiries concerning this drawing and the rights subsisting therein should be addressed to the copyright owner.

ACTS OF PARLIAMENT

All Contractors shall ensure that, before any work is put in hand, they comply with all the necessary Acts of Parliament of the Republic of South Africa.

REV	DATE	DRAWN	DESCRIPTION
A	24/02/22	EB	ISSUED FOR CLIENT APPROVAL

Designer

HI END GROUP
AN INFRASTRUCTURE CONSORTIUM COMPANY

OFFICE 7,BLOCK 5
TYJGER VALLEY OFFICE PARK
76 PONY STREET
SILVERLAKE,
PRETORIA, 0082
TELL NO: 087 012 5632

prasa
PASSENGER RAIL AGENCY OF SOUTH AFRICA

LEYDS STREET ENTRANCE
PARK STATION PRASA

Proposed Wall Section A_A

SCALE: 1:50

PROJECT NUMBER	STAGE / SERIES / SIZE	REVISION
HEG-PRASA-AR-02	03-PRASA-A1	A

INFO	COUNCIL	TENDER	CONSTRUCTION

DATE:	DRAWN BY:	
20/05/2024	E.BUKASA	FOR CONSTRUCTION

D:\HiEnd Group (Pty) Ltd \38. PROJECTS\0010-REOTEL SAPS RENOVATION BUILDING PARK STATION\DRAWINGS\REVIT\REVIT LOCAL FILE\24022\PRASA_0010-REOTEL SAPS_24022.rvt
2024-02-22 03:18:33 PM