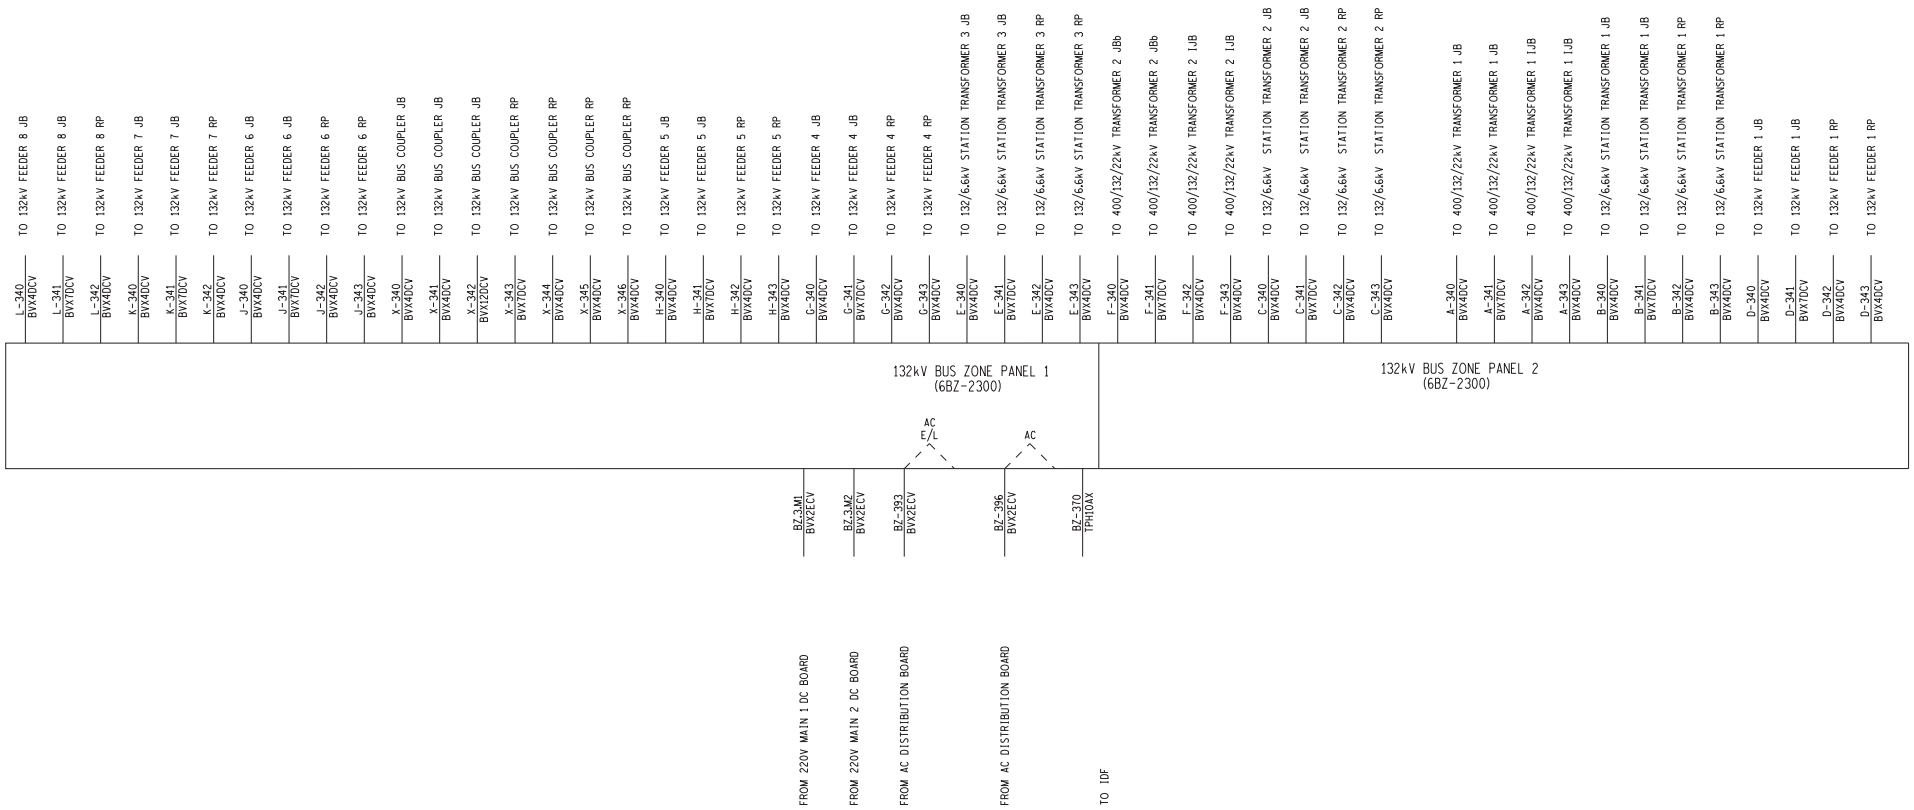

REV	REVISION DESCRIPTION	BY	CHKD	AUTH	DATE

PROJECT APPROVED	DESIGN APPROVED V.J.J.RENSBURG	Eskom	ESKOM HOLDINGS LIMITED REG NO. 2002/015527/06
DATE	DATE 03/12/2009		
SCHEME APPROVED	DESIGN CHECKED JOHN CUNNINGTON	HENDRINA 132kV BUS ZONE	
DATE	DATE 03/12/2009		
PROJECT CHECKED	DESIGN DRAWN BY R. VILJOEN	CABLE BLOCK DIAGRAM	
DATE	DATE 18/09/2009		
PROJECT DRAWN BY D VAN ASWEGEN	SCALE	0.15/110117	SHEET NUMBER 43 / REVISION 0
DATE 03/10/2014			

SIZE GROOTTE A1L